


Basemap © Crown copyright and database rights 2023 Ordnance Survey 0100031673



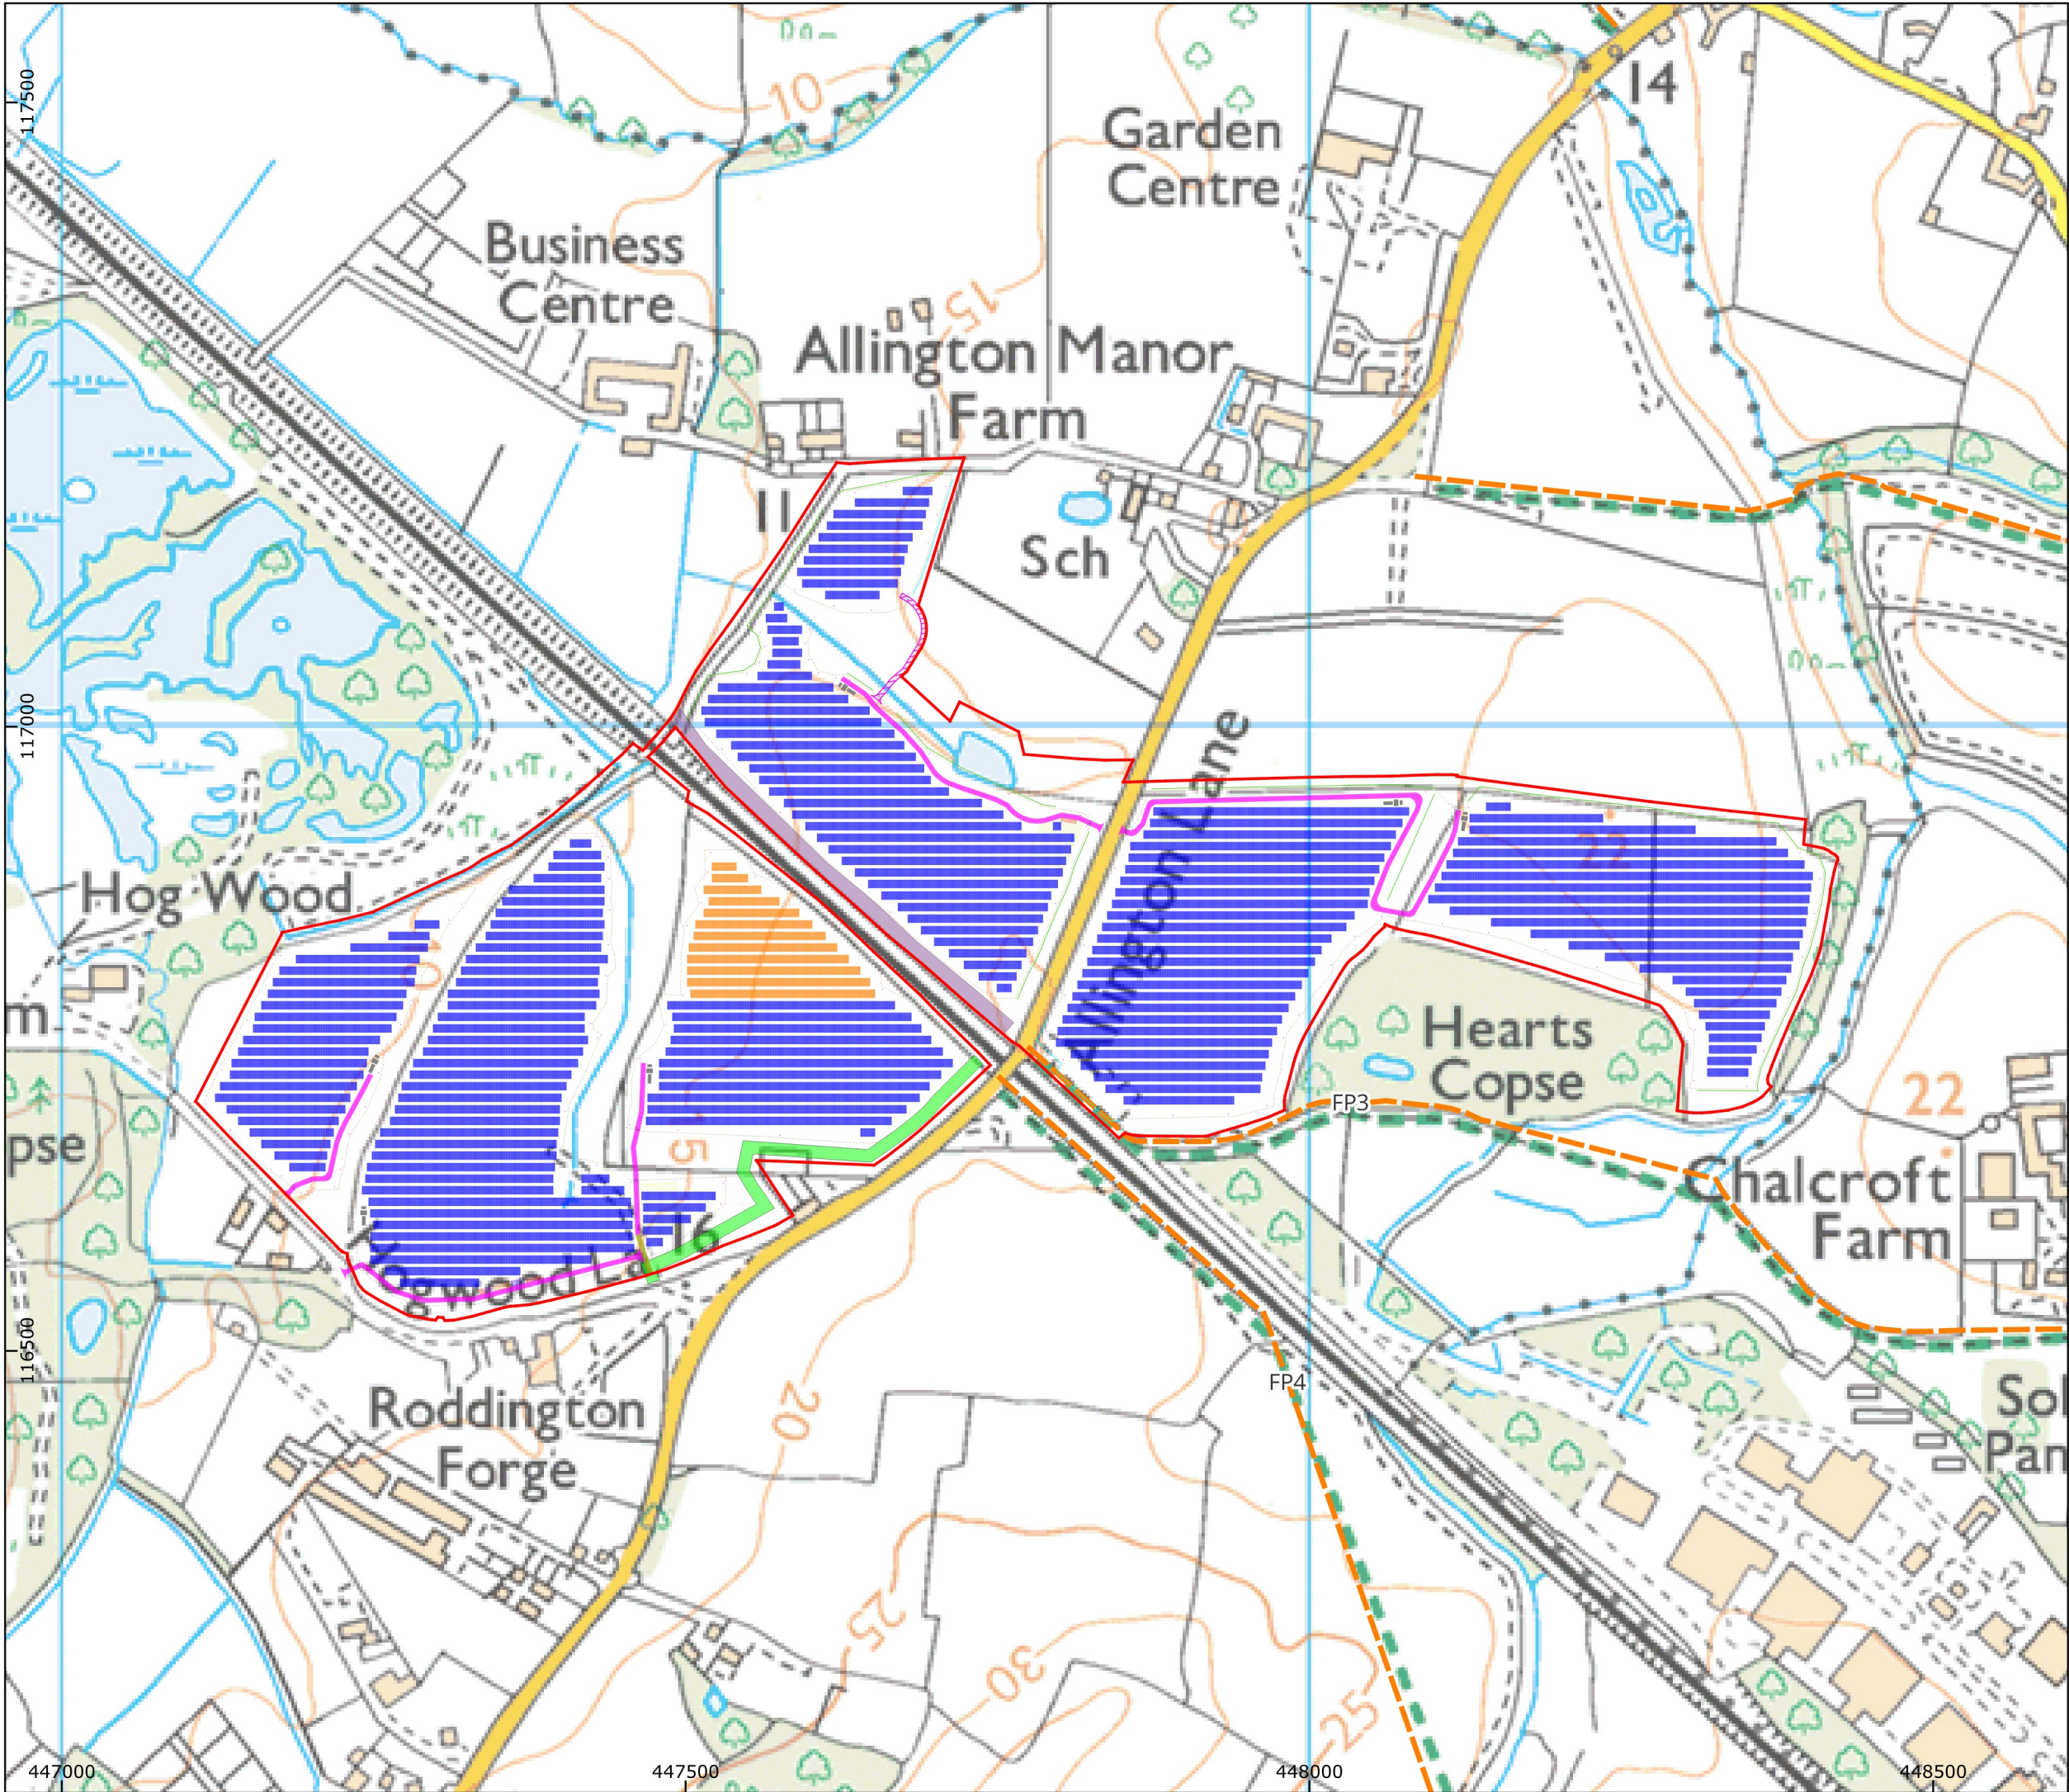

Loco₂gen

Locogen Consulting Ltd, 4 West Silvermills Lane, Edinburgh,
EH3 5BD
Tel: +44 (0) 131 555 4745; Email: info@locogen.com
Company Number: SC521030; VAT Number: 228851291

- Legend
- Planning Boundary
- Panels (3.2m)
- Panels (3.6m)
- Access Track
- Temporary Access Track
- Existing Access Track to be Upgraded
- Security Fencing
- Access Gates
- CCTV
- Customer Substation
- DNO Substation
- Storage Building
- Communication Building
- Storage Container
- Inverter and Transformer Stations
- Temporary Compound
- Proposed PROWs Secured Areas
- Secured Cycleway
- Permissive Path to be provided
- Hampshire Public Rights of Way

0100200

200 m

A3 Horizontal Scale

1:5,000

CRS: British National Grid (EPSG:27700)

Produced: Amy Talbot
Reviewed: Amy Talbot
Approved: Ian McLean

Date: 12/07/2024Revision: 1.0

8121-DRW-PLN-0006-Layout with
PRoW-v1.0

Allington Lane Solar Farm
Layout Plan

Locogen Consulting Ltd