



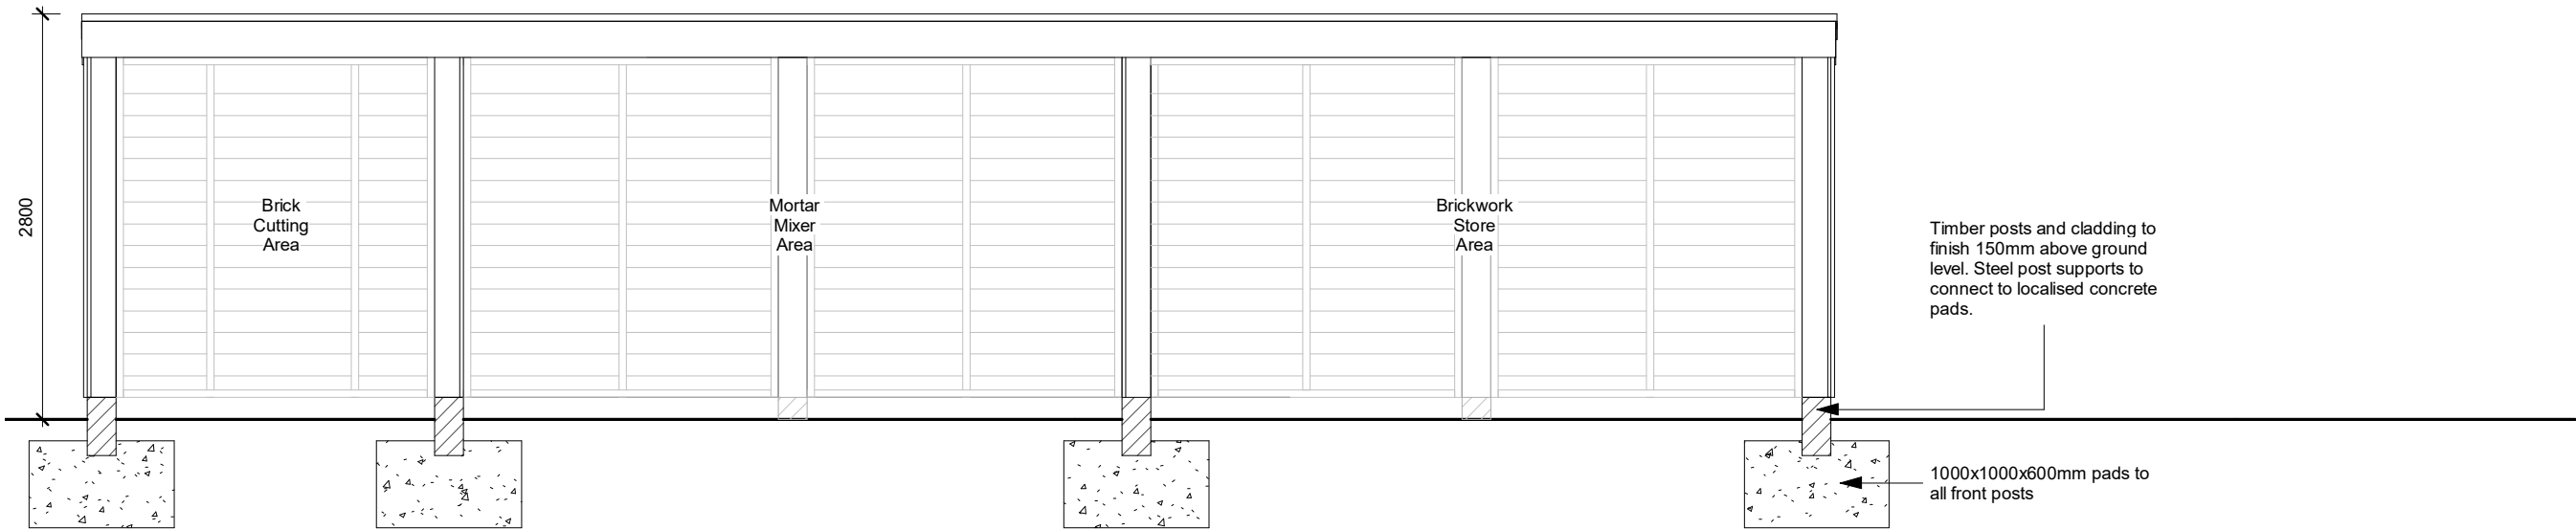


1 East Elevation

1 : 50

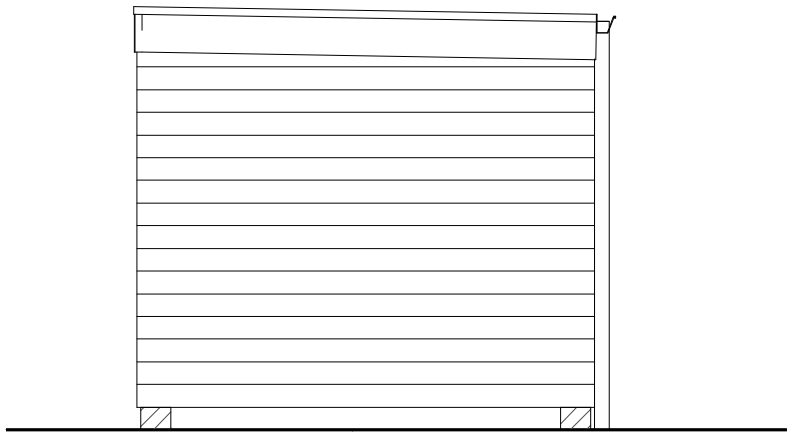


2 North Elevation

1 : 50

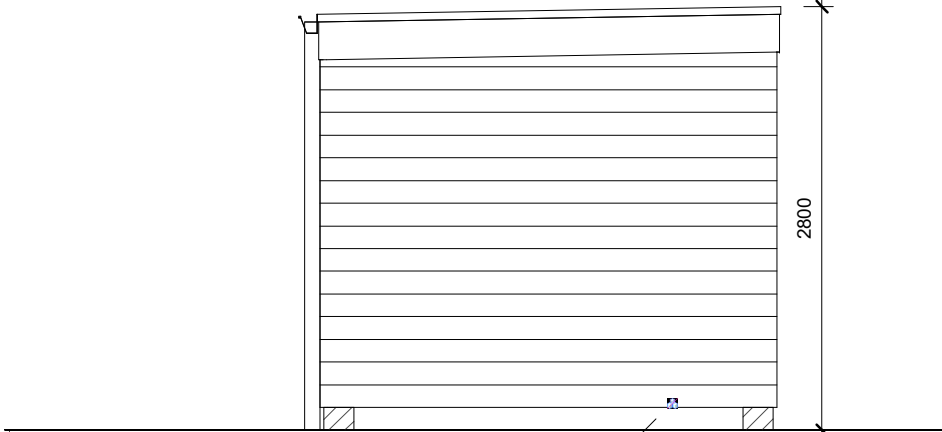

3 South Elevation

1 : 50

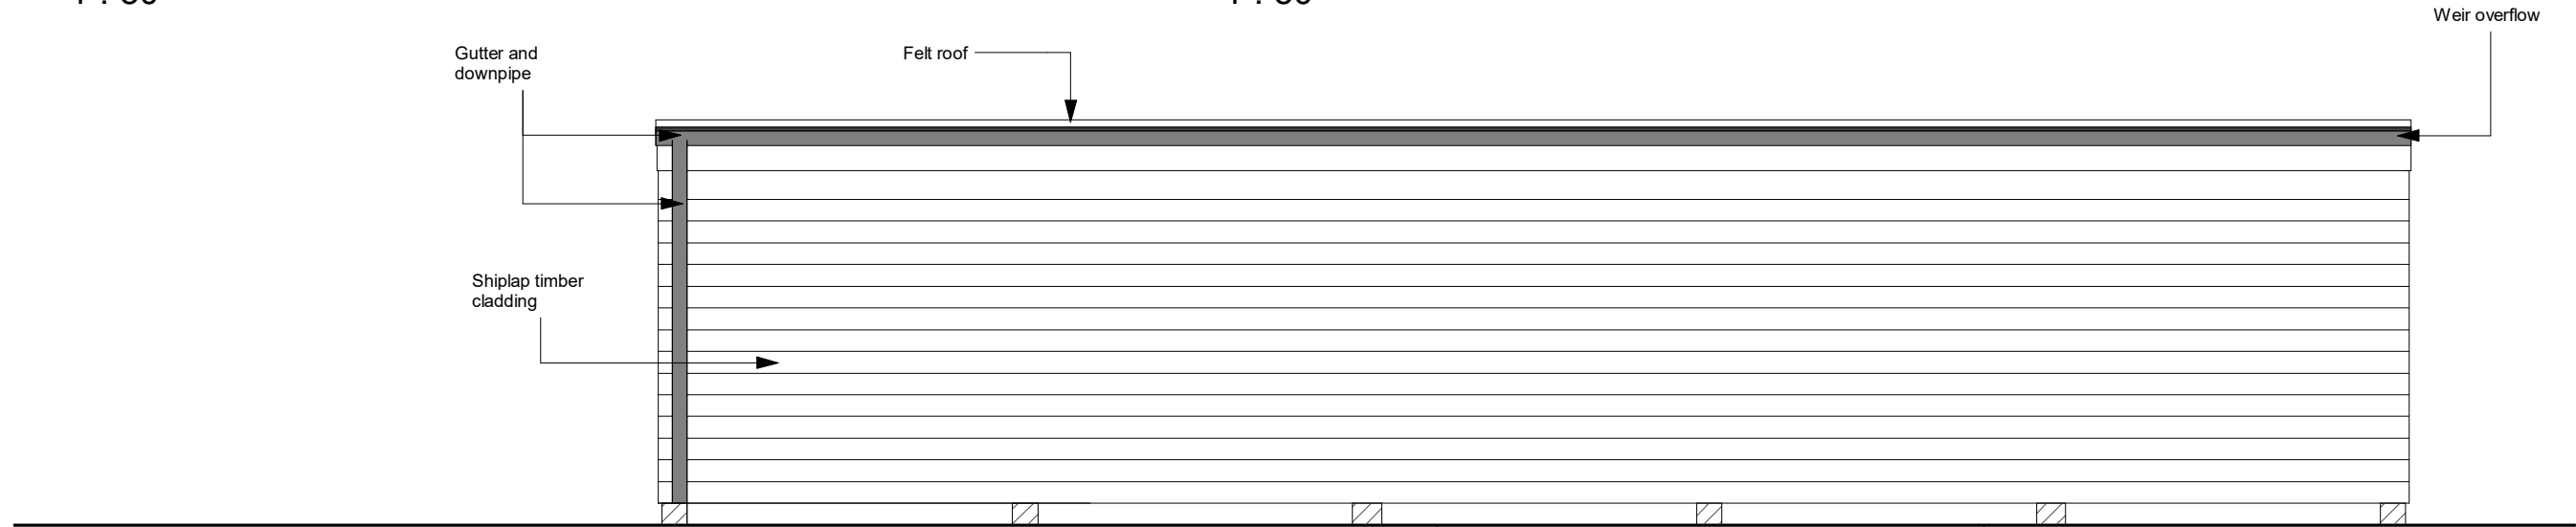

4 West Elevation

1 : 50

Notes

Keyplan

Issue	Date	Notes	Drwn	Chkd
P1	03/07/24	Planning Issue	KP	AJ

Project

South Hampshire College Group
Eastleigh Campus

Drawing

Brickwork Outbuilding - Elevations

Scale

1 : 50 @ A3

Status

A3 - Planning

Revision

P1

Project_Originator_Zone_Level_Type_Role_Number

3327- APLB- EC- XX- DR- A- 5006

0 0.5 1 1.5 2 1:50

APLB Job n°

3327

© ArchitecturePLB

For CDM information refer to the ArchitecturePLB Hazard Elimination and Residual Risk Register. Notes on this drawing refer only to items where a Residual Risk can be clearly linked to a specific item. As recommended within 'ACoP-Managing Health and Safety in Construction', notes do not include generic risk information which must be considered by the relevant contractor.

St Thomas Street
Winchester SO23 8RY
Telephone 01962 842 200
www.architectureplb.com

