



1 Proposed Contextual Elevation - East
1 : 200

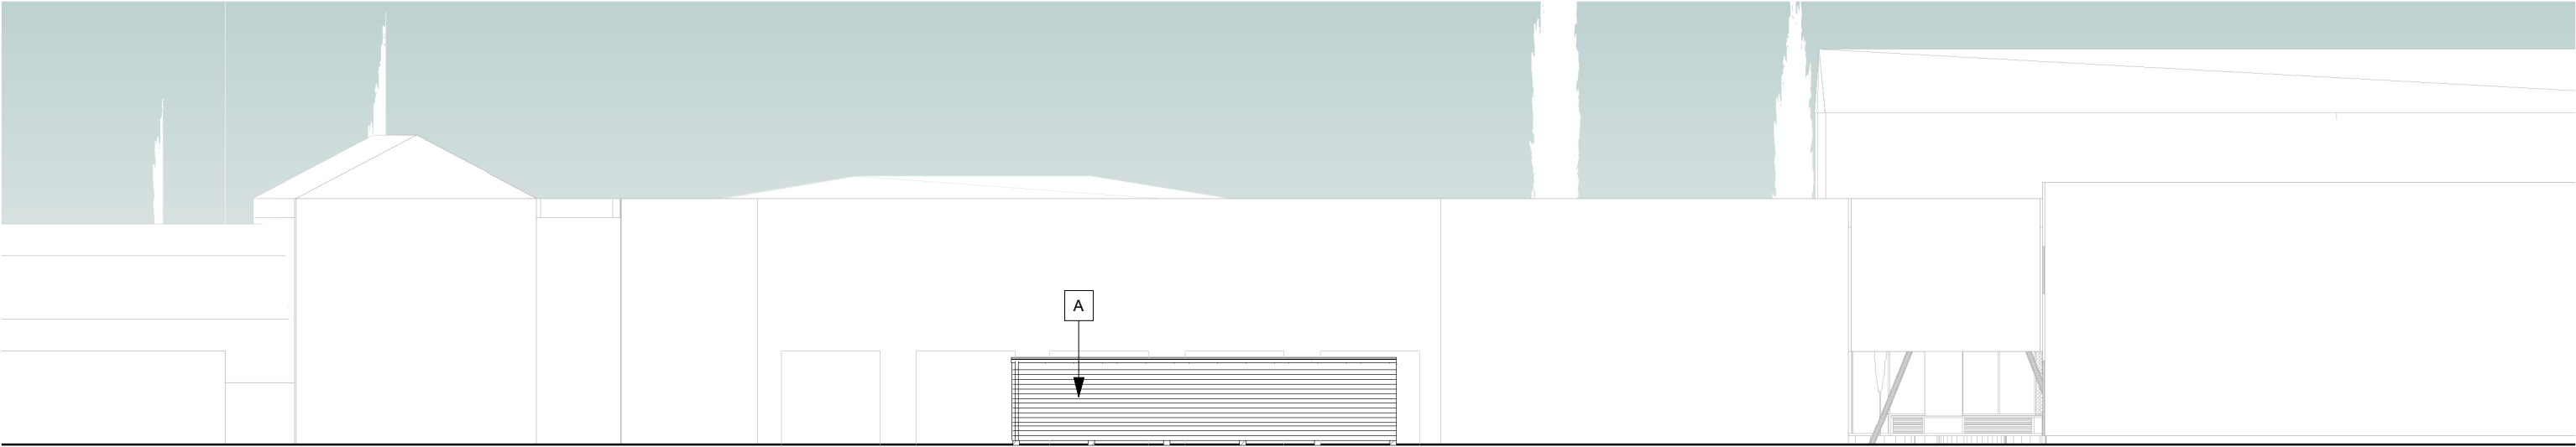

2 Proposed Contextual Elevation - West
1 : 200

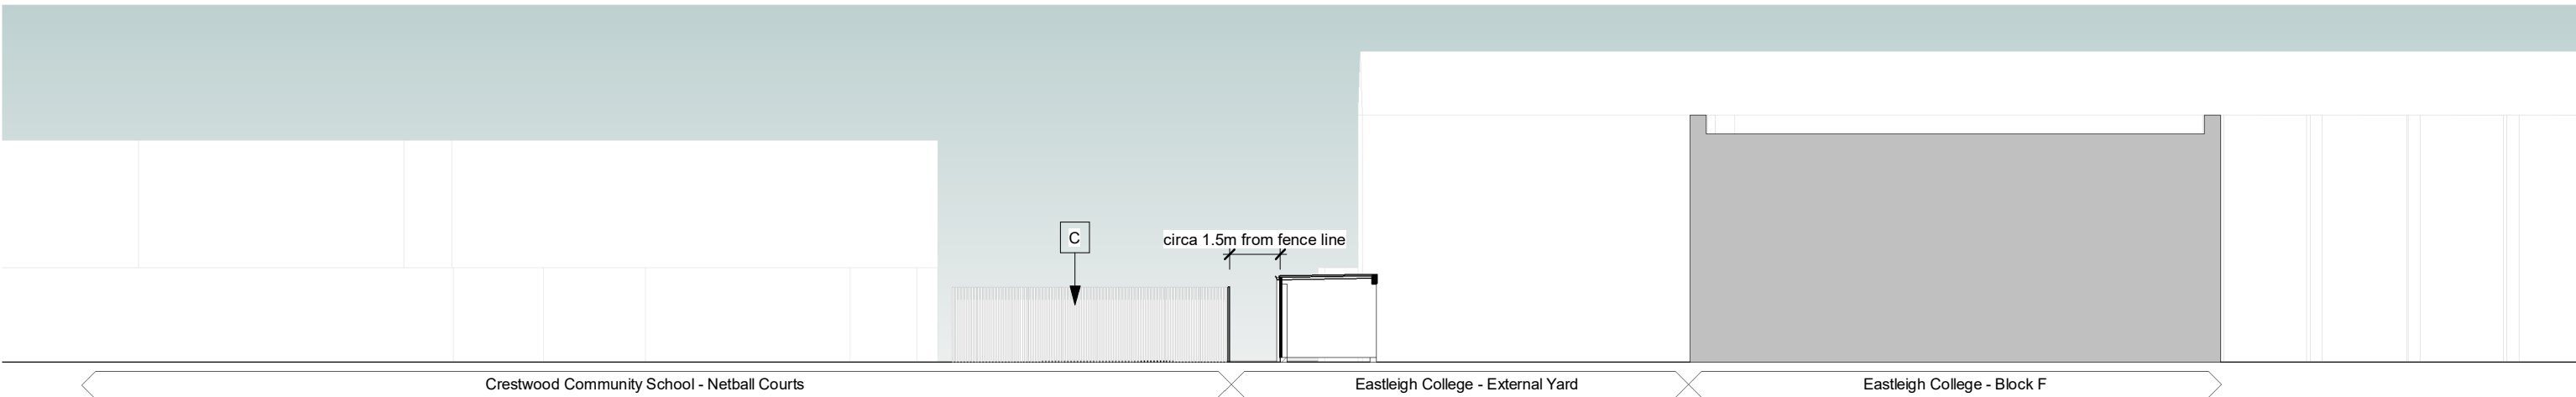


3 Proposed Contextual Section - North Facing
1 : 200

Notes

Materials Key

- A Shiplapped timber cladding panels
- B 200x200mm timber posts
- C Existing metallic palisade fence

Keyplan

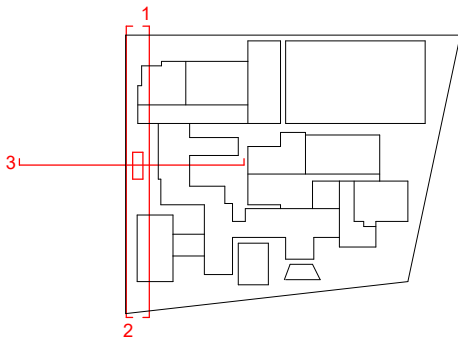

Issue	Date	Notes	Drwn	Chkd
P1	03/07/24	Planning Issue	KP	AJ

Project
South Hampshire College Group
Eastleigh Campus
Drawing
Brickwork Outbuilding - Contextual
Elevations - Proposed

Scale
1 : 200 @ A3

Status
A3 - Planning
Project_Originator_Zone_Level_Type_Role_Number
3327- APLB- EC- XX- DR- A- 5004

Revision
P1

0 2 4 6 8 1:200

APLB Job n°
3327
© ArchitecturePLB
For CDM information refer to the ArchitecturePLB Hazard Elimination and Residual Risk Register. Notes on this drawing refer only to items where a Residual Risk can be clearly linked to a specific item. As recommended within 'ACoP-Managing Health and Safety in Construction', notes do not include generic risk information which must be considered by the relevant contractor.
First Floor Sunley House
46 Jewry Street
Winchester SO23 8RY
Telephone 01962 842 200
www.architectureplb.com

