

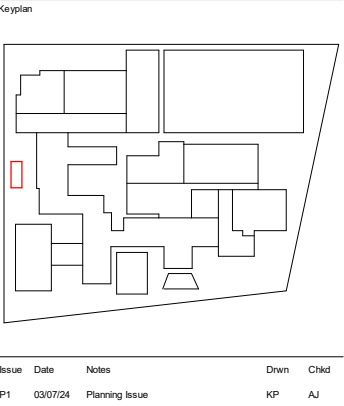


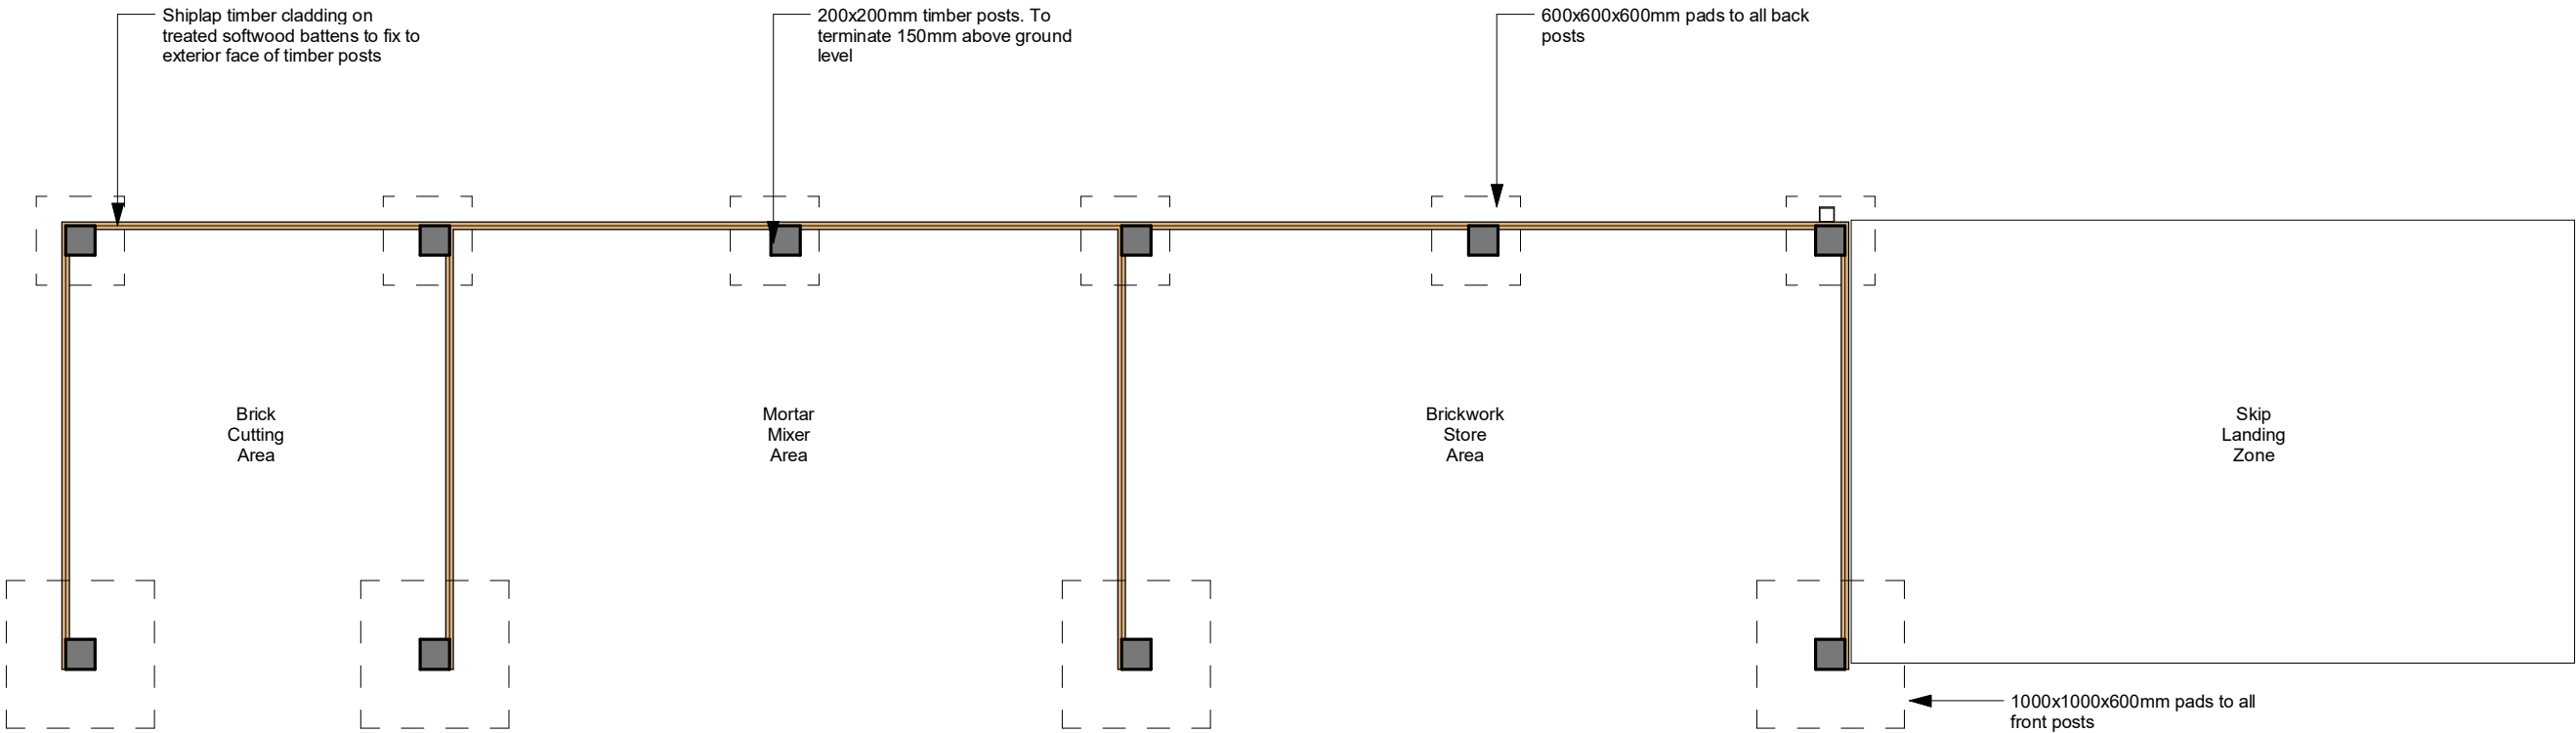

Floor Plan 1:50

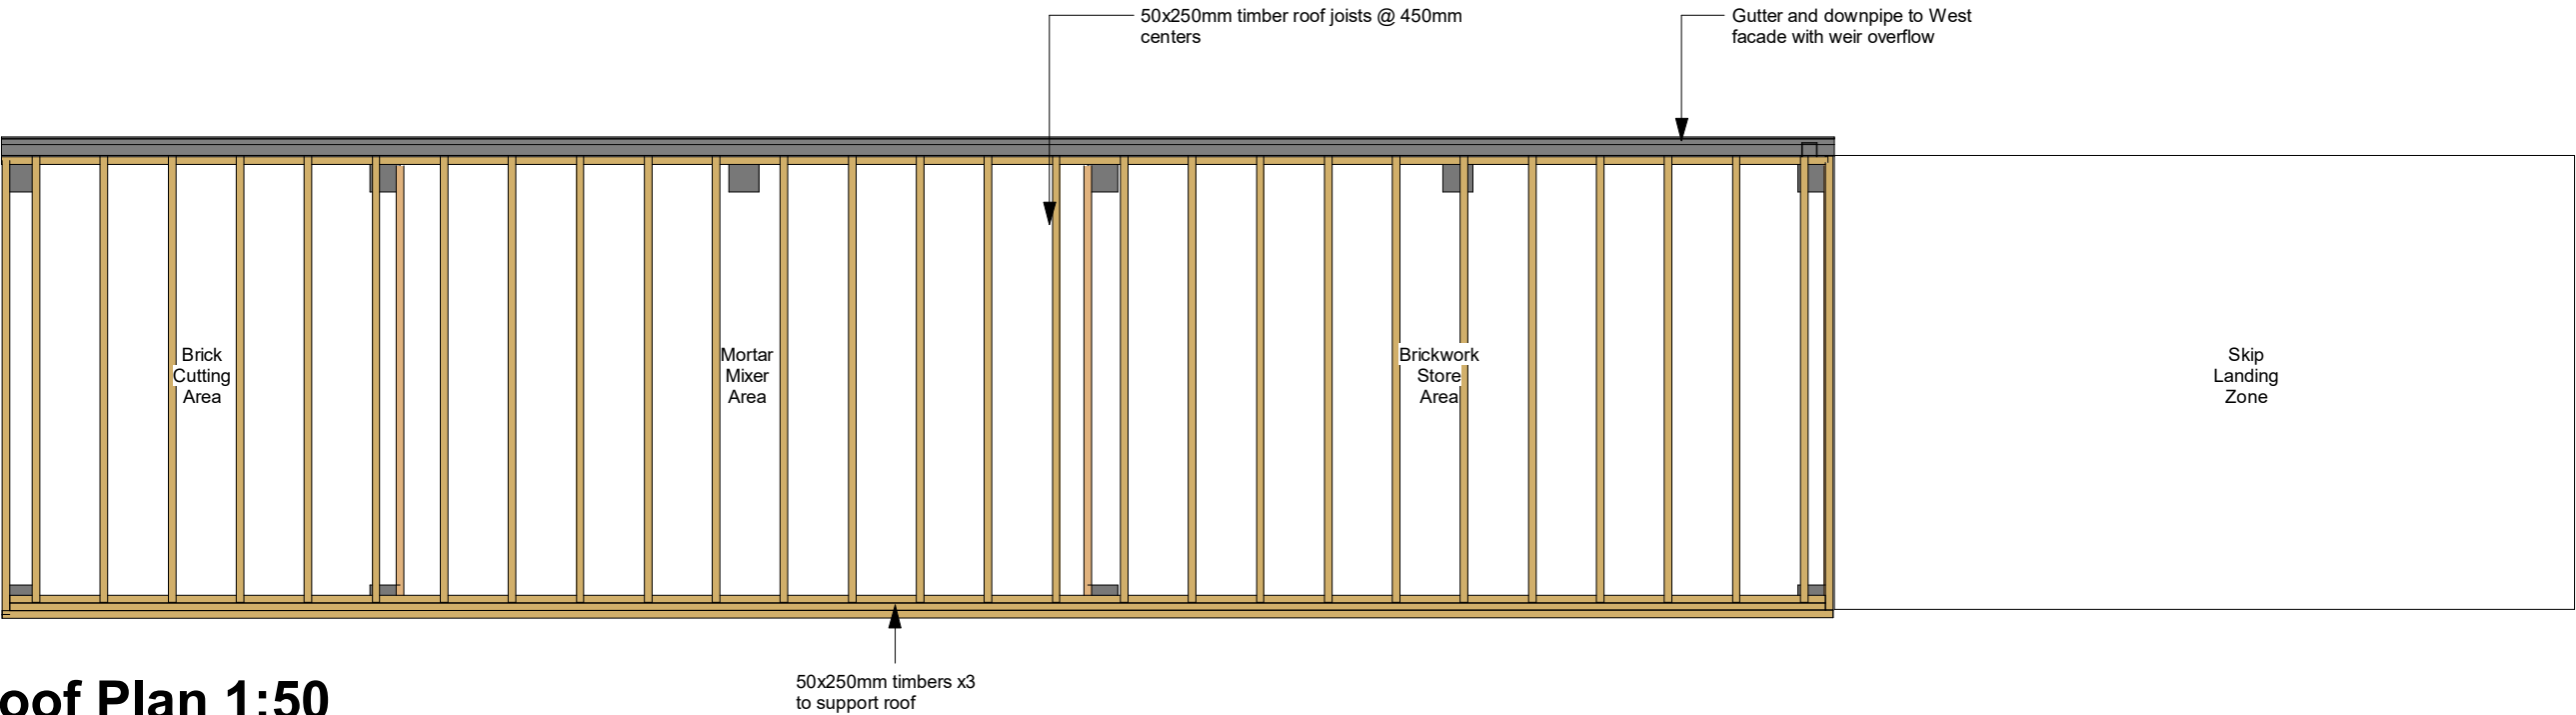

Roof Plan 1:50

Project
South Hampshire College Group
Eastleigh Campus

Drawing
Brickwork Outbuilding - Plans

Scale
1 : 50 @ A3

Status
A3 - Planning

Revision
P1

Project_Originator_Zone_Level_Type_Role_Number
3327- APLB- EC- 00- DR- A- 5005

APLB Job n°
3327

© ArchitecturePLB

For CDM information refer to the ArchitecturePLB Hazard Elimination and Residual Risk Register. Notes on this drawing refer only to items where a Residual Risk can be clearly linked to a specific item. As recommended within 'ACoP-Managing Health and Safety in Construction', notes do not include generic risk information which must be considered by the relevant contractor.

St Thomas Street
Winchester SO23 8RY
Telephone 01962 842 200
www.architectureplb.com