

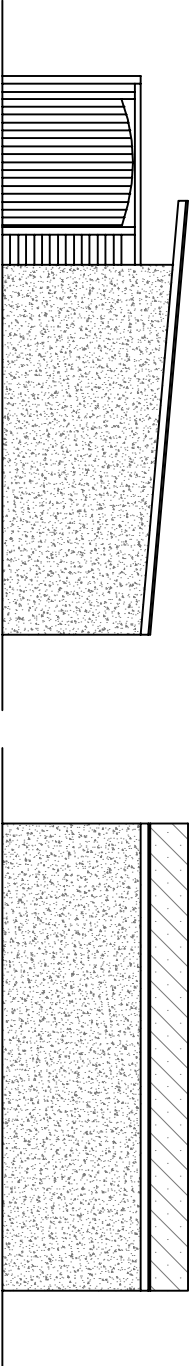



Address	UPPER NORTHAM DRIVE, SO30 4BG
Description	CHANGE OF USE
Client	WILLOW AND IVY FLORIST
Scale	1:100
Paper size	A3
Plan Ref	TWAIIF - JT - Plan ref - 02

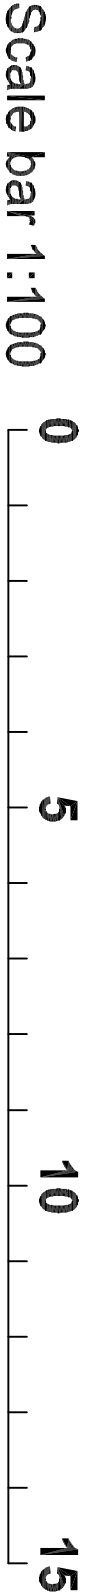


Right Elevation Rear Elevation

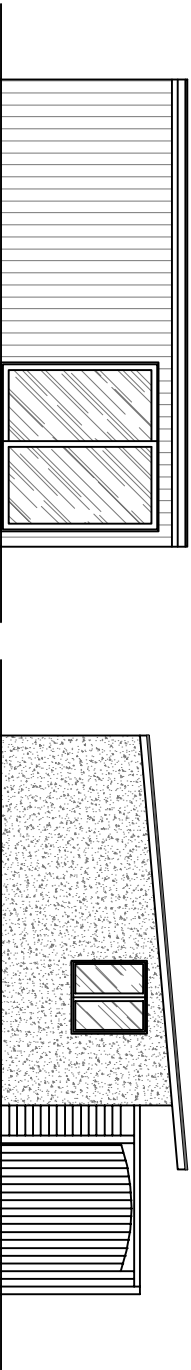



Front Elevation Left Elevation

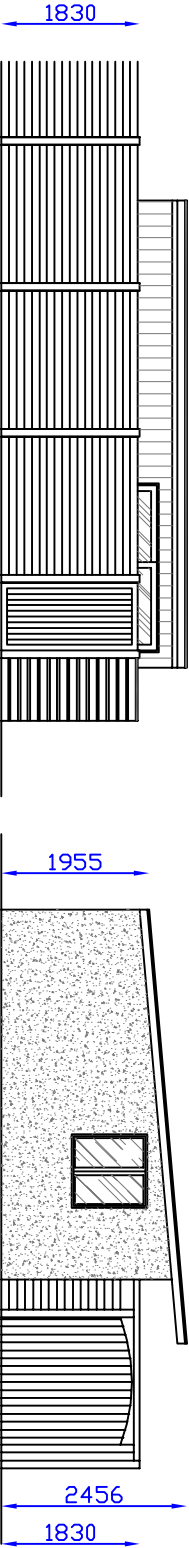

Roadside Elevation Dimensions

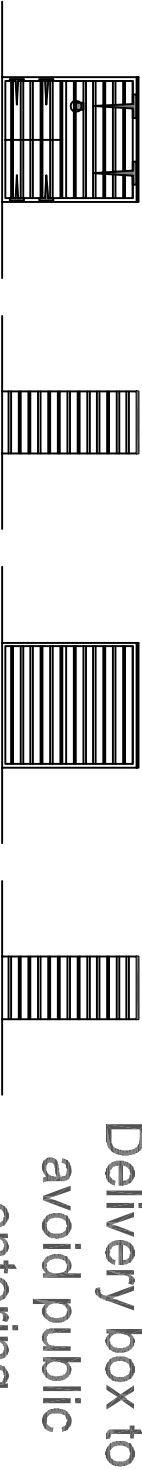

Front Right Back Left

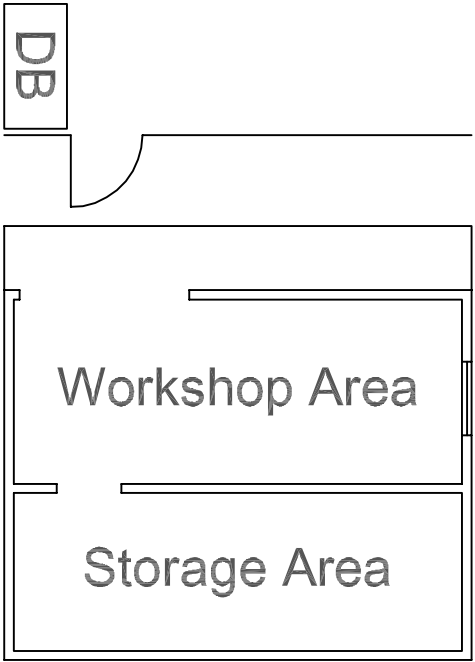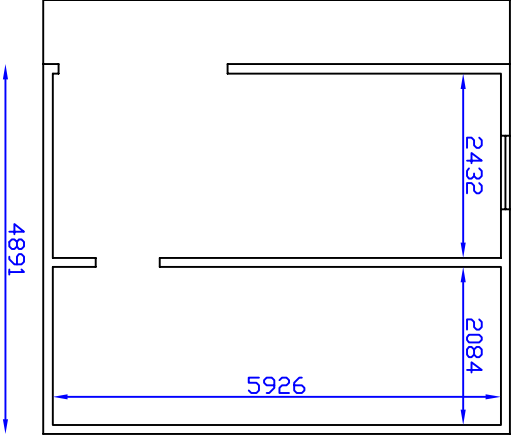

Floor Plan

DB = Delivery box to avoid public entering workshop