


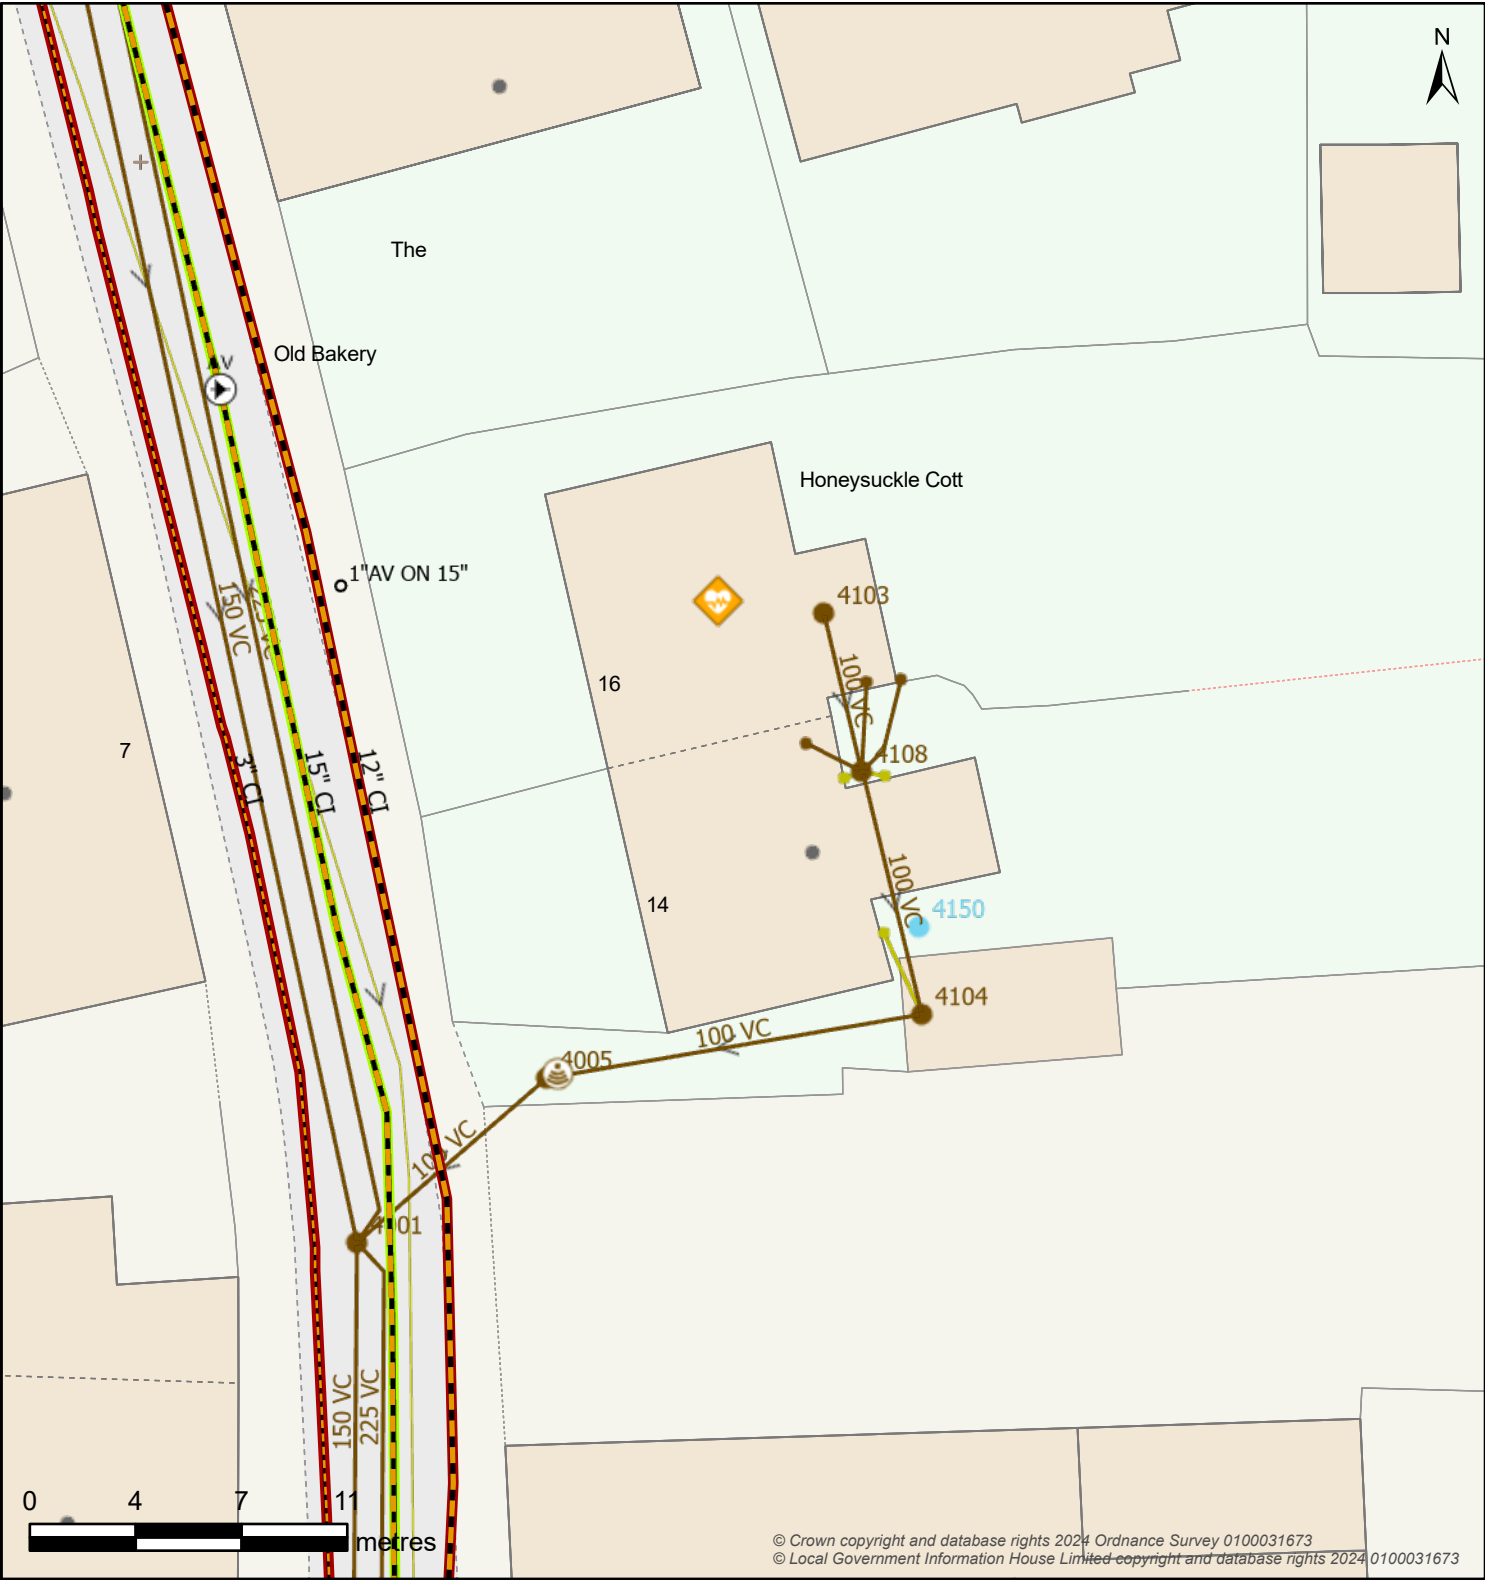

© Crown copyright and database rights 2024 Ordnance Survey 0100031673
© Local Government Information House Limited copyright and database rights 2024 0100031673

Boundary Box		Break Pressure Tank		Capped End		Hydrant		
Boundary Box	BPT Break Pressure Tank	Capped End	Emptying Plug	Fire Hydrant	Washout Hydrant			
Pressure Monitoring		Service Reservoir		Meter		Valve - Controllable		
Logger	Covered	Tower	Meter	Open Valve	Closed Valve	Stop Tap		
Site			Valve - Flow					
Abstraction Point	Supply Works	AV Air Valve	NRV Non-Return Valve	WO Washout Empty Valve				
Booster Station	Transfer Station							
Surface Reservoir	Underground Source							
		PRV Pressure Reducing Valve			PSV Pressure Sustaining Valve		Pipe Bridge	
Water Pipe			Water Area					
Communication	Trunk	Decommissioned	Water Supply Zone		District Meter Area			
Distribution	Raw	Discolouration						
Non-Potable	Private							

Map Title: SW Print

Printed By: Kelly.Donaldson

Date Printed: 16/07/2024

Map Scale: 250

The information provided is believed to be correct but is provided on an 'as is' basis and without any warranty or condition express or implied, statutory or otherwise as to its quality or fitness for purpose. Actual positions of assets should always be determined on site.

