


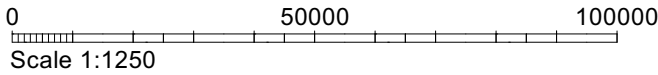



SITE LOCATION PLAN 1:1250

Licence No: 100047474



BLOCK PLAN 1:500

Licence No: 100047474

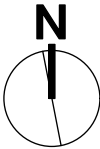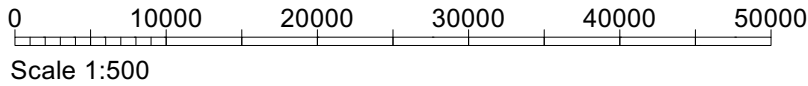

a	Annexe Removed	LMW	16.07.24
b			
c			
Job Title: 46 Bowcombe			
Drawings Site Location & Block Plan			
Scale: As Shown @ A3			
Drg.No: WATD-001-P (A)			
Drawn by: LMW			
Issued to: Local Authority			
Status: Planning			
Date: 09.04.2024			
WATDESIGN RIBA ARCHITECT			
WAT DESIGN Southsea, Hampshire			