



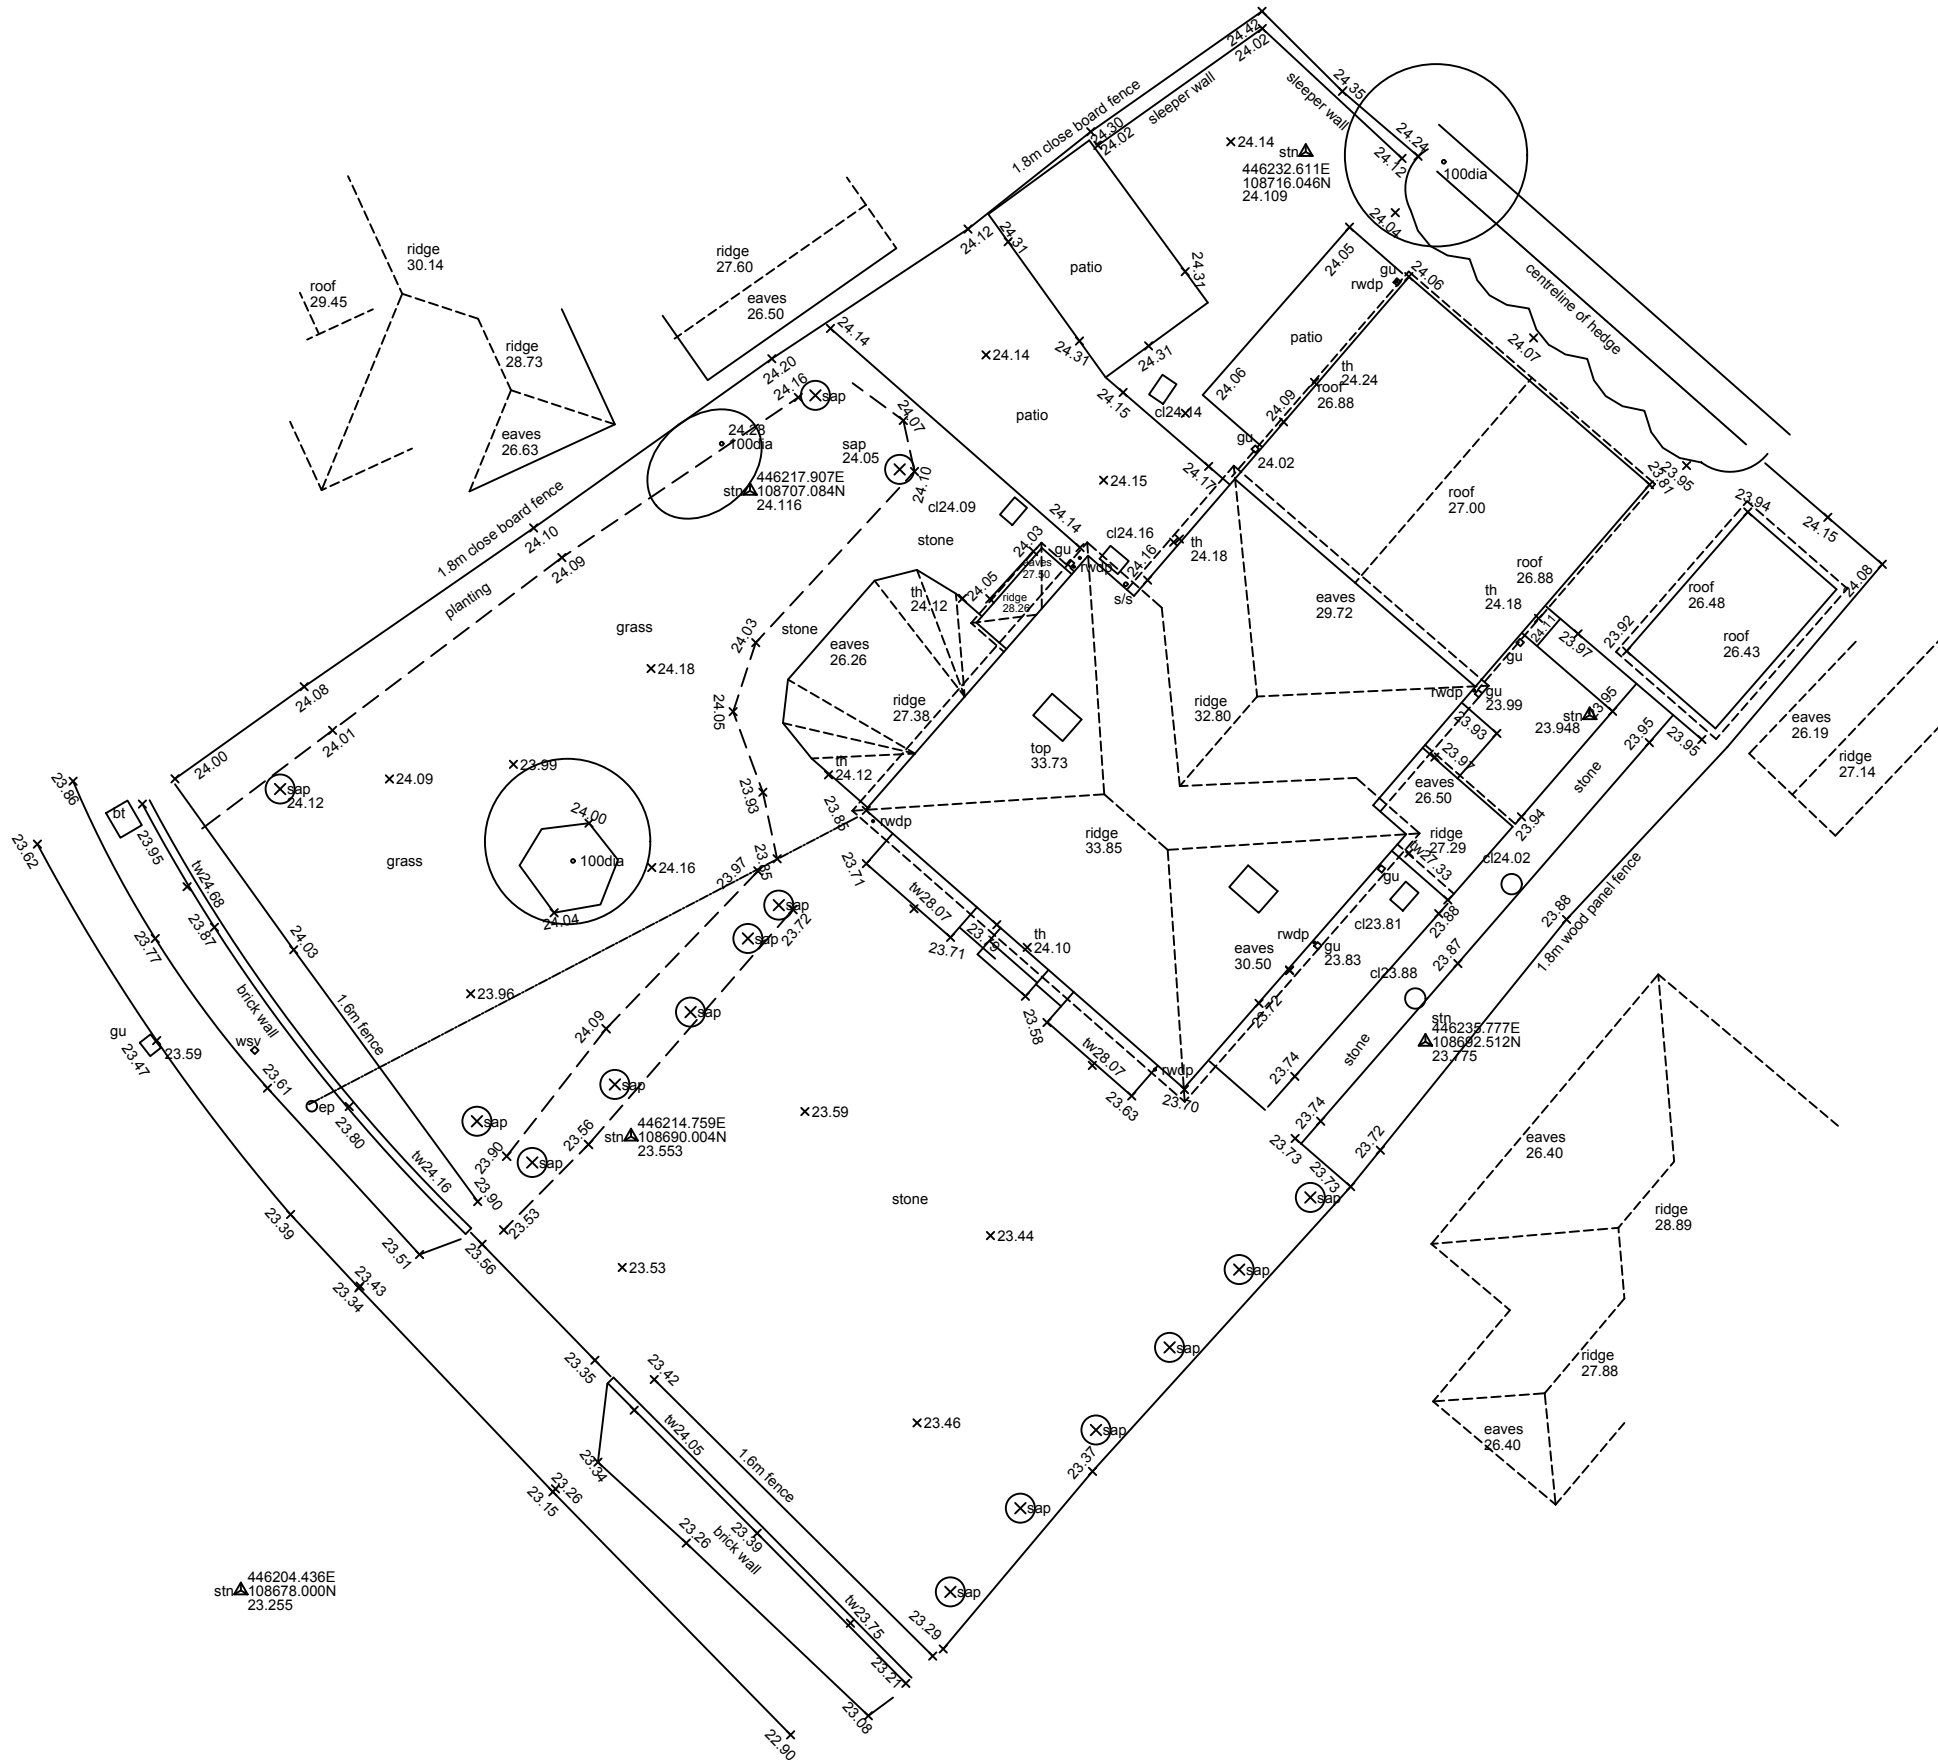

KEY:	
bt	British Telecom
cb	Control Box
cl	Cover Level
ctv	Cable Television
dk	Drop Kerb
el	Electric
ep	Electricity Pole
fh	Fire Hydrant
gu	Gully
gsv	Gas Stop Valve
ht	Height
ic	Inspection Cover
il	Invert Level
lp	Lamp Post
mkr	Marker
o/h	Overhead
pb	Post Box
pxg	Pram Crossing
np	Name Plate
rs	Road Sign
sv	Stop Valve
tb	Telephone Box
tl	Traffic Light
tt	Top of Tree
th	Threshold
tw	Top of Wall
utl	Unable to Lift
vp	Vent pipe
wm	Water Meter
wsv	Water Stop Valve

© Light House Studio

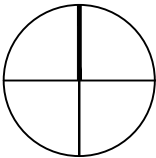

A3

DO NOT SCALE
USE FIGURED
DIMENSIONS
ONLY

Notes:

- All dimensions to be checked on site.
- All drawings to be in conjunction with all relevant Architects and Engineer's drawings and specifications.
- Any discrepancies between consultants drawings, schedules or specifications to be reported to the Contract Administrator or Architect before any work commences.
- The Contractor's attention is drawn to the Health & Safety matters identified in the Health & Safety plan as being potentially hazardous.
- These items should not be considered as a full and final list
- The Work Package Contractor's normal Health & Safety obligations still apply when undertaking constructional operations both on and off site.
- Light House Studio takes no responsibility for the local of legal boundaries indicated on this drawing and advises a separate drawing to be completed by a specialist surveyor in order to establish exact boundaries.
- DWG files provided for information only. Refer to PDF record.
- The copyright of this drawing is held by Light House Studio. Not to be used for any purposes without consent.
- Light House Studio takes no responsibility with scaling issues when printing form pdf/printing/scanning of this drawing
- No persons are permitted to build / construct from these drawings
- All rights reserved to Light House Studio



Light House Studio

The IncuHive Space
Mayflower Close
Chandler's Ford
Hampshire
SO53 4AR

light_house_studio@outlook.com

A 24/06/24 Issued for planning

Rev Date Revision Details

Project

Telemark House

Drawing Title

Existing Topographical Survey

Drawing Number

23005_005

Status

Planning

Scale



Revision

A

Date of Origin

June 2023