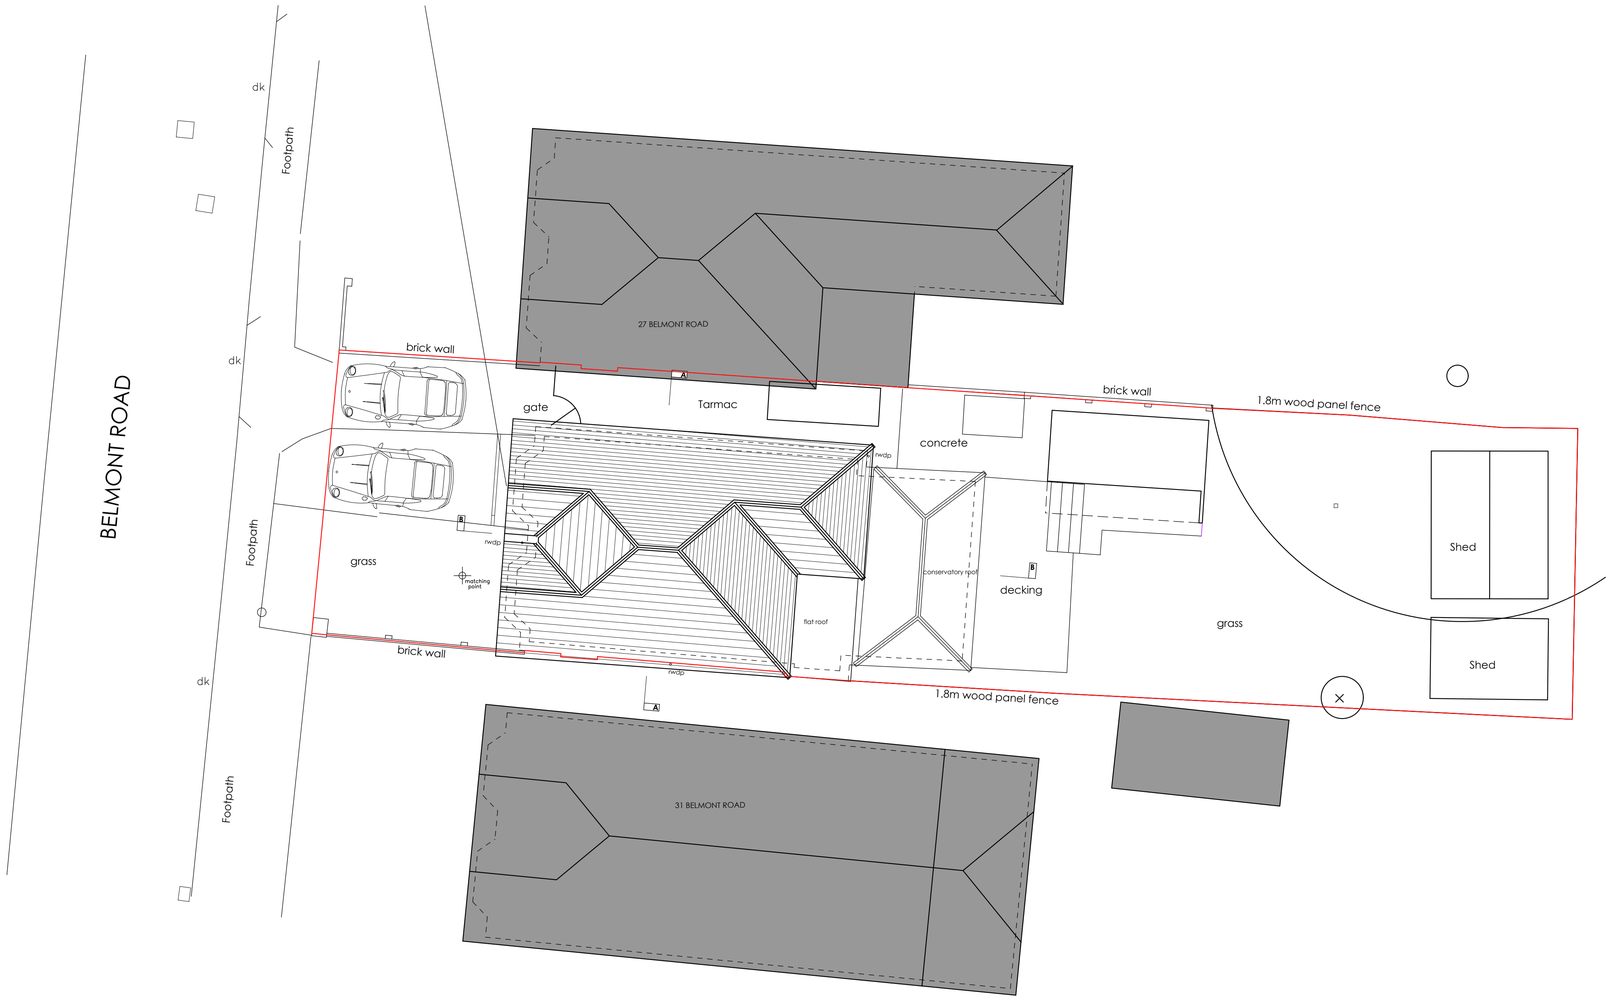

EXISTING SITE LAYOUT/ BLOCK PLAN & ROOF PLAN

0 1 2 3 4
Scale @ 1:100

Assumed Site Boundary

WGADD

WHITE + GRAYARCHITECTURE / DESIGN / DEVELOP LTD

Address	159 Chamberlayne Road, Eastleigh, SOUTHAMPTON, SO50 5JG. 16 Truleigh Drive, Portslade, BRIGHTON, BN41 2YQ.
Telephone	STEVEN (SOUTHAMPTON) 07909961007, MARTIN (BRIGHTON) 07788175278
Email	whiteandgray@wgadd.co.uk
Website	www.wgadd.co.uk

Project Title	Drawing No	Revision	Scale
29 Belmont Road, Eastleigh, SO53 3EU	WG227 100-02	P01	1:100 @A1

0 1 2 3 4
Scale @ 1:100

Drawing Title	Issue Status	Date
Existing Site Layout/ Block Plan & Roof Plan.	PLANNING ISSUE	July 2024

KEY

- Building Outline/ Landscaped Areas To Be Demolished
- Obscured Windows
- Site boundary

This drawing has been produced for planning purposes only do not use for any other reason without prior consent of WGADD LTD, this drawing is copyright.