
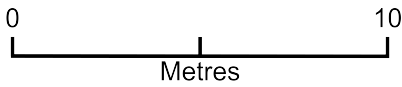


141 Underwood Road

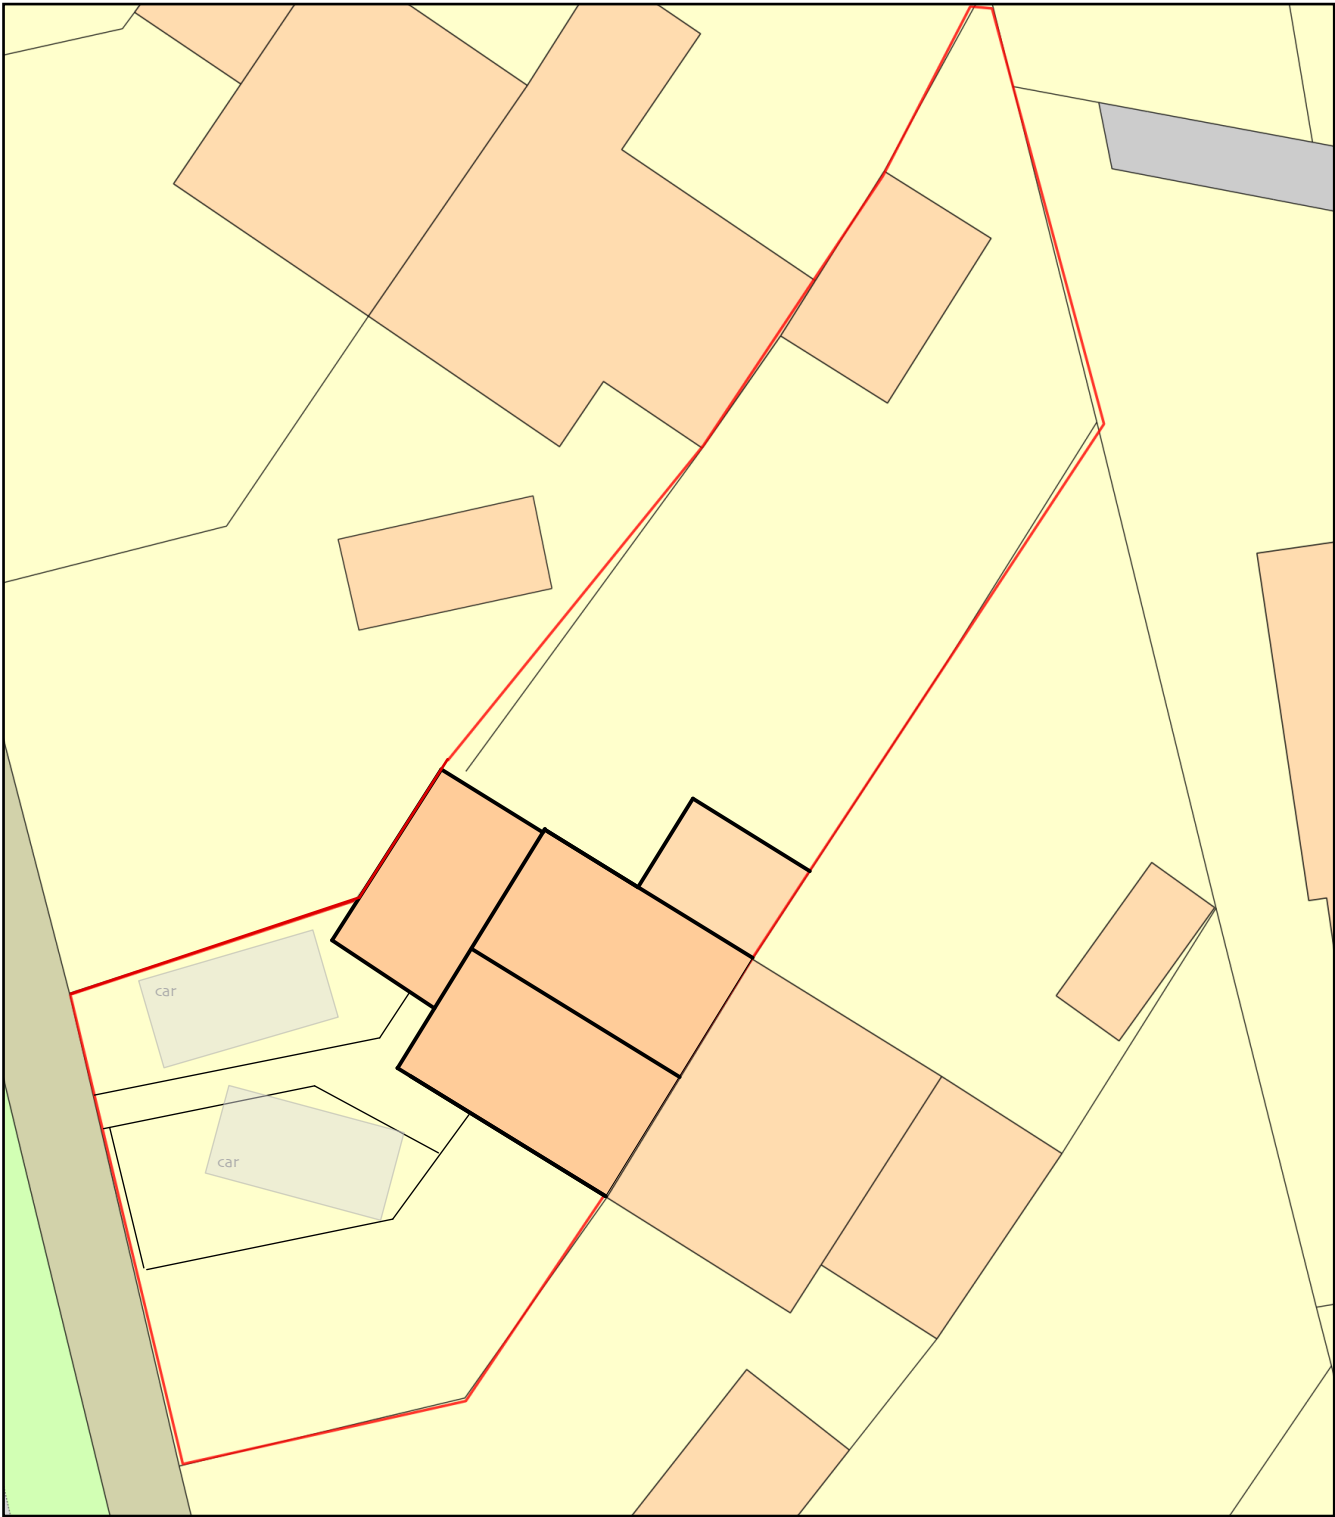

Plan Produced for: Rodwell
Date Produced: 07 Jul 2024
Plan Reference Number: TQRQM24189114535092
Scale: 1:200 @ A4