



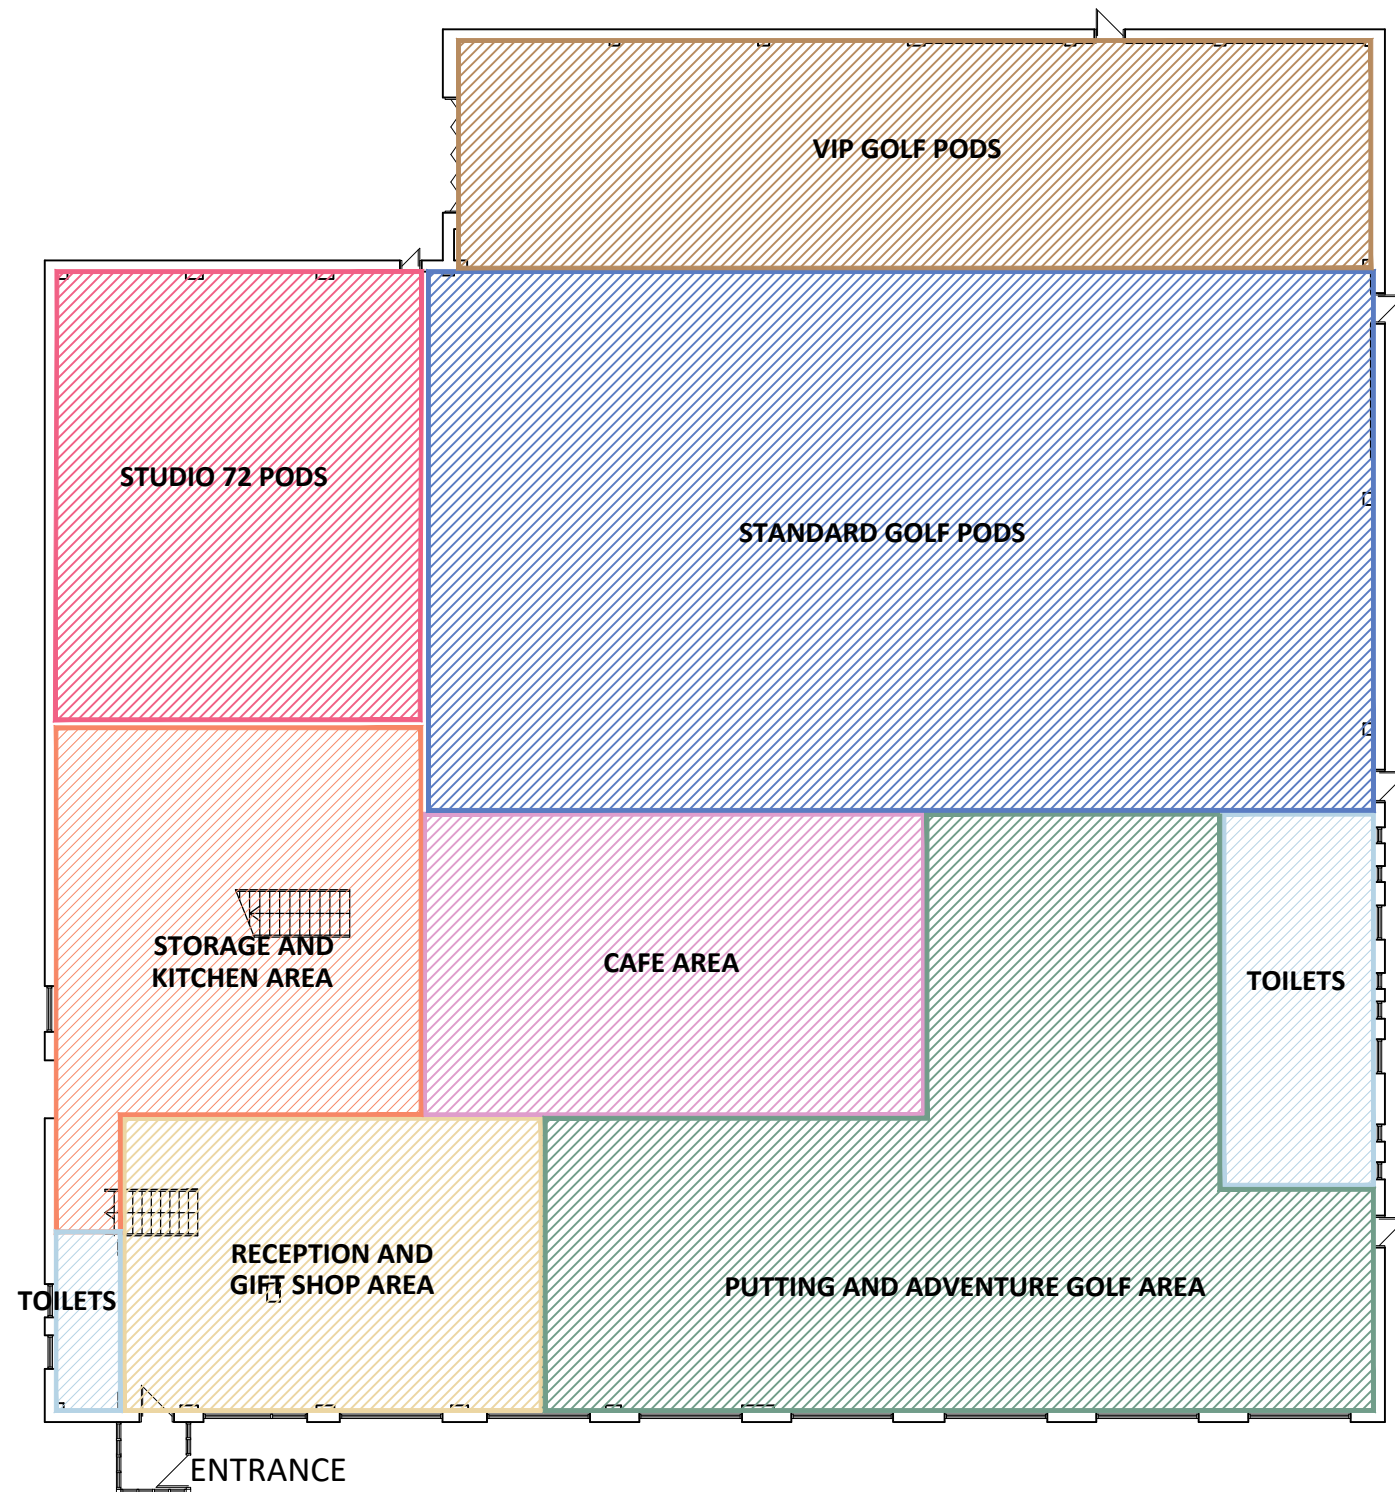


GROUND FLOOR ZONE PLAN 1:200

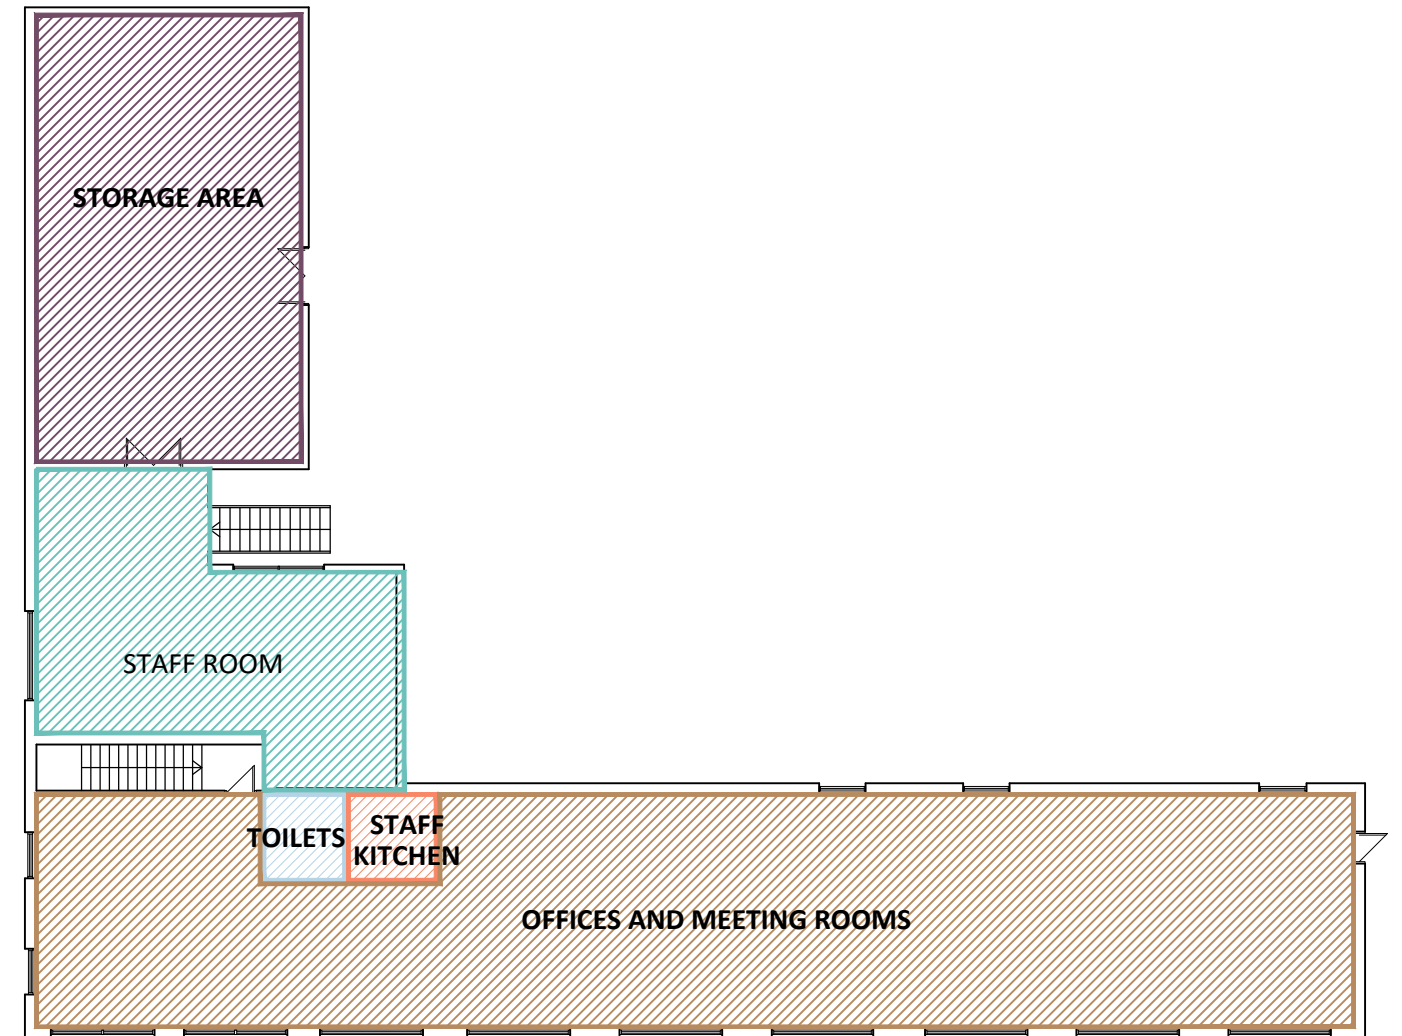

FIRST FLOOR ZONE PLAN 1:200

NOTE:
ALL DRAWINGS MUST BE
CHECKED BEFORE
COMMENCEMENT OF WORK ON
SITE. ANY ANOMALIES MUST BE
REPORTED TO ARCHITECTS.
THESE DRAWINGS SHOULD NOT
BE SCALED FROM

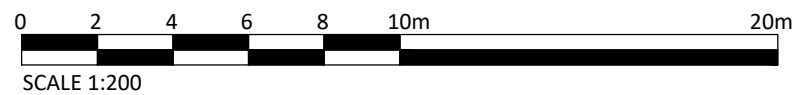

PROJECT
Internal alterations to form Golf entertainment venue at
Unit 2, School Close, Chandler's Ford, Hampshire, SO53 4BY
TITLE
Proposed ground and first floor space zoning plan
CLIENT
The Par Club

JOB NO.
3013
SCALE
1:200@A3
STATUS
Design

DRWG NO.
03
DRAWN BY
VP
CHECKED BY
SKC
DATE
July 2024

SKC ARCHITECTURE
0/2 24 MORLEY STREET
GLASGOW
G42 9JB
07913 828 625
SAKINA.KAUSER@GMAIL.COM