


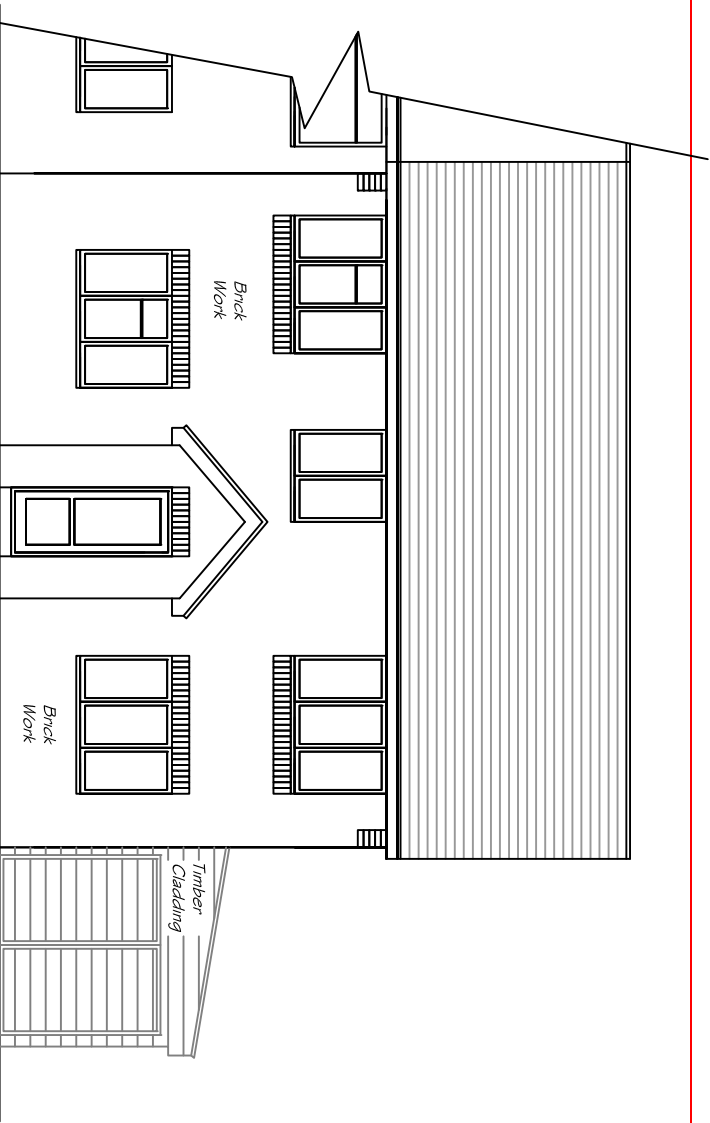


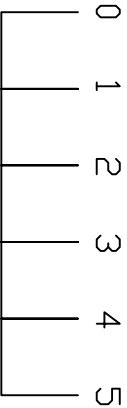


EXISTING FRONT
ELEVATION.

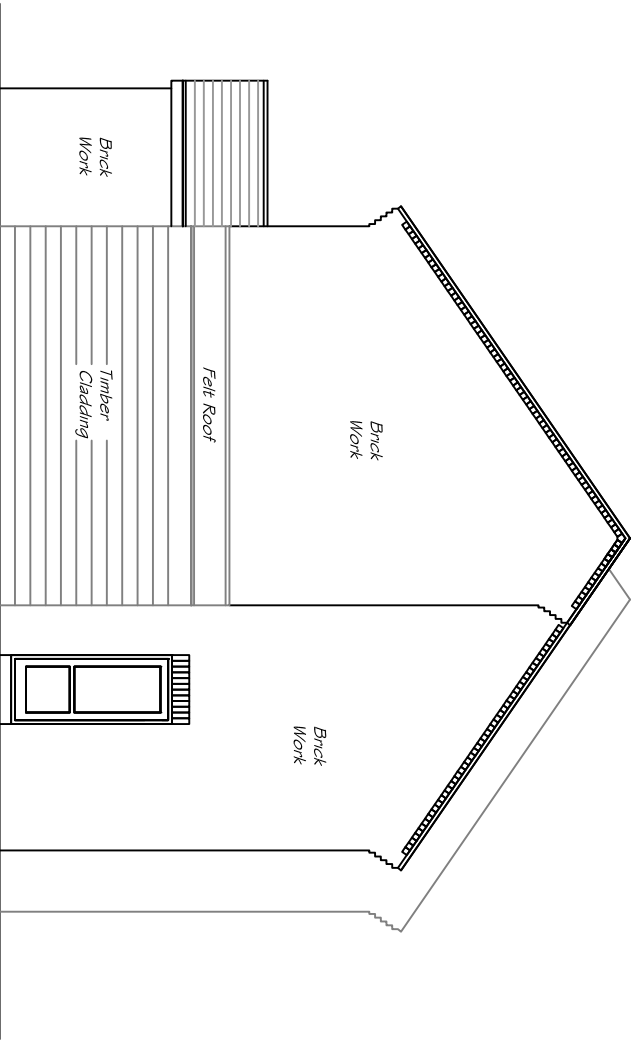

EXISTING SIDE
ELEVATIONS.

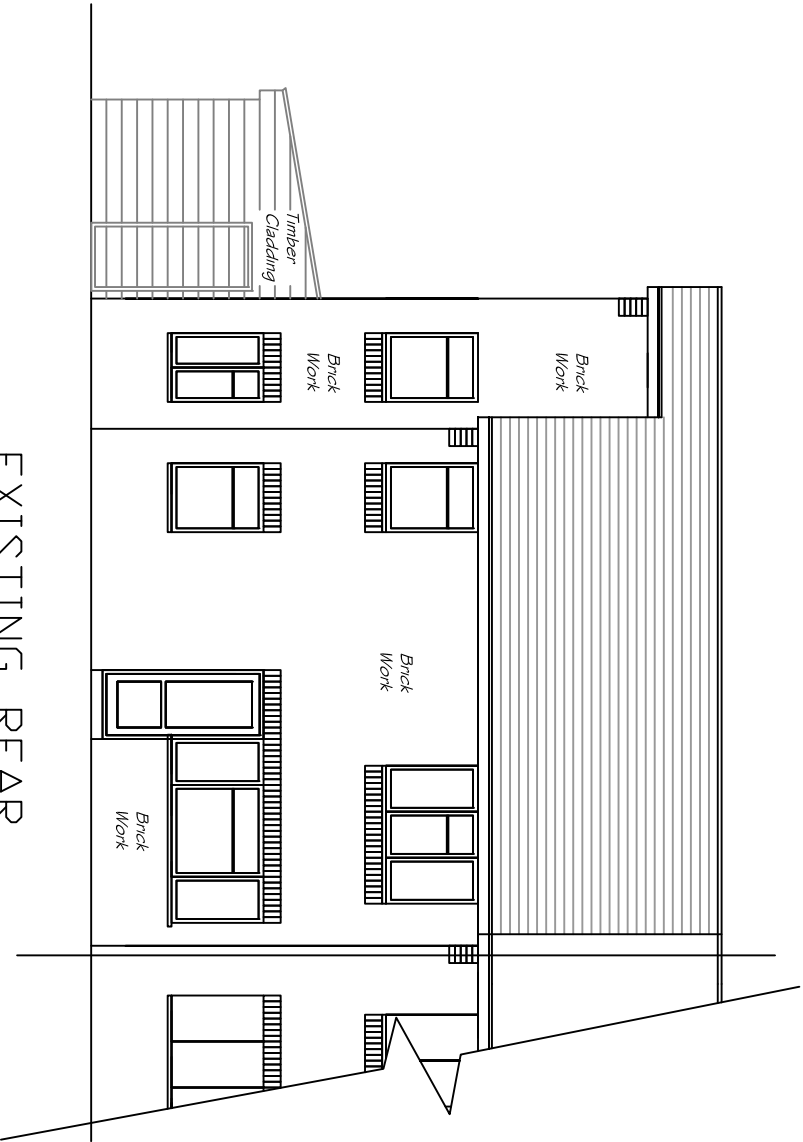

EXISTING REAR
ELEVATION.

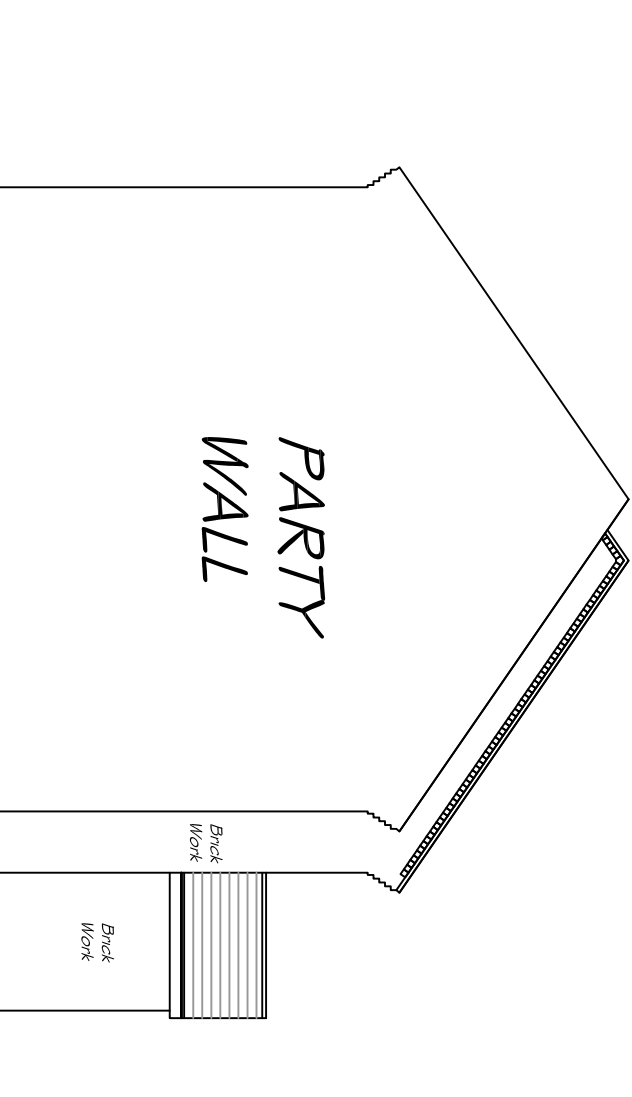

EXISTING SIDE
ELEVATIONS.

All dimensions & detail shown on this drawing to be checked on site by the contractor before fabrication & erection. Signed drawings with proper materials which are appropriate for the circumstances in which they are used & in a well stated manner in accordance with the applicable codes & standards (including but not limited to the applicable codes & standards) and Manufacturer's recommendations.

These drawings to be used in conjunction with the relevant Building Regulations for the project. Please refer to the relevant Building Regulations for the project.

Project Name/Address: 21 OLD SCHOOL CLOSE, NETLEY, SD31 5QJ

Clients name: KAY

Drawing Title: EXISTING ELEVATIONS

Drawing Scale: 1:100

Drawing No: 002

Date: 2/7/2024