

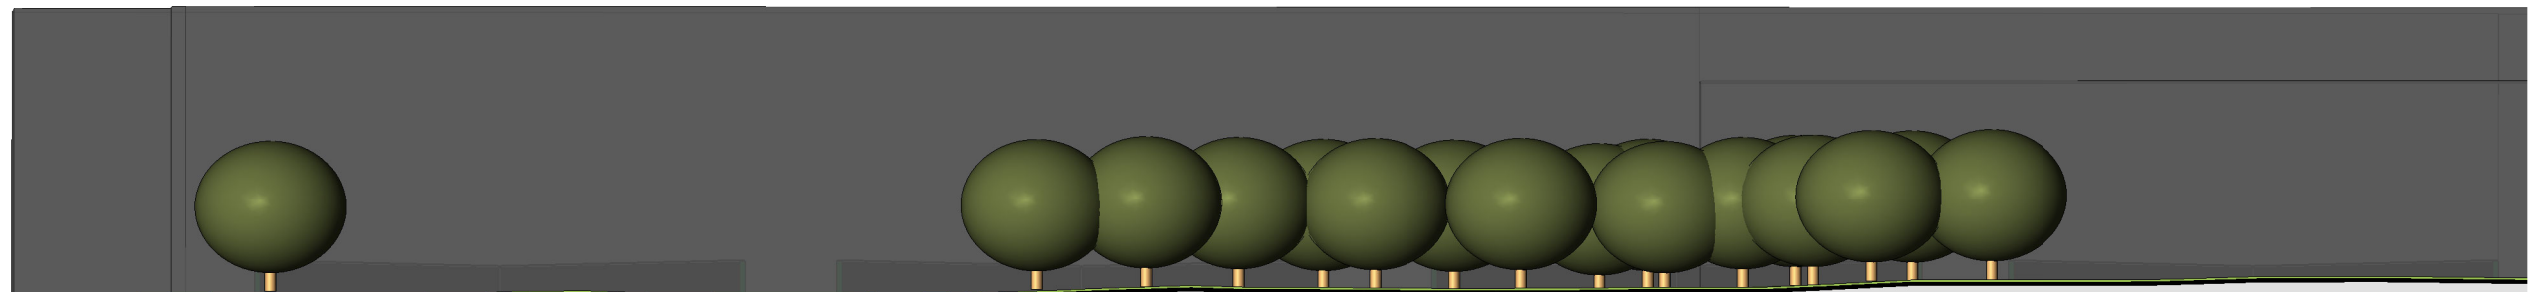



Elevation 1 - Existing North
1 : 200

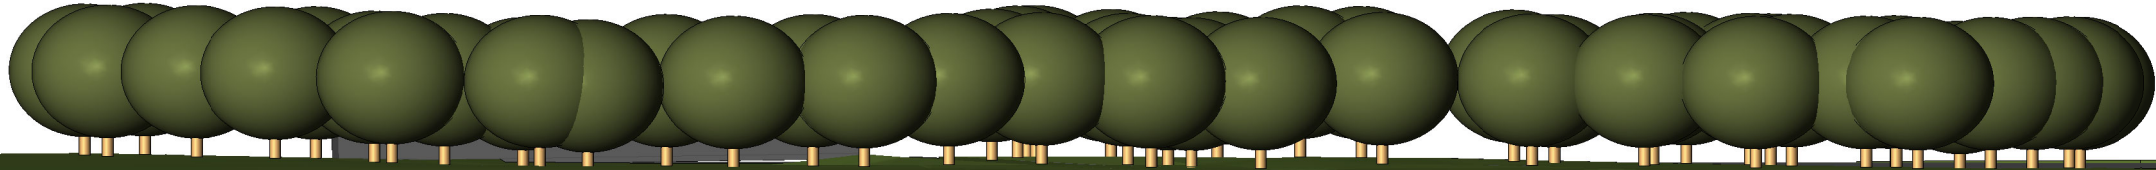


Elevation 2 - Existing East
1 : 200

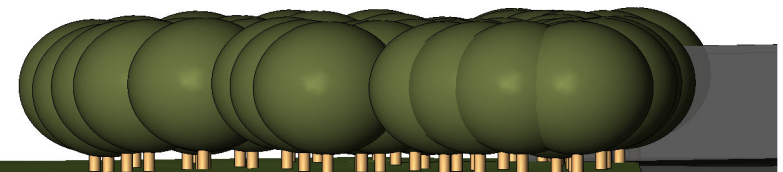

Elevation 3 - Existing South
1 : 200

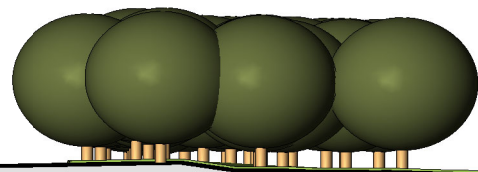

Elevation 4 - Existing West
1 : 200

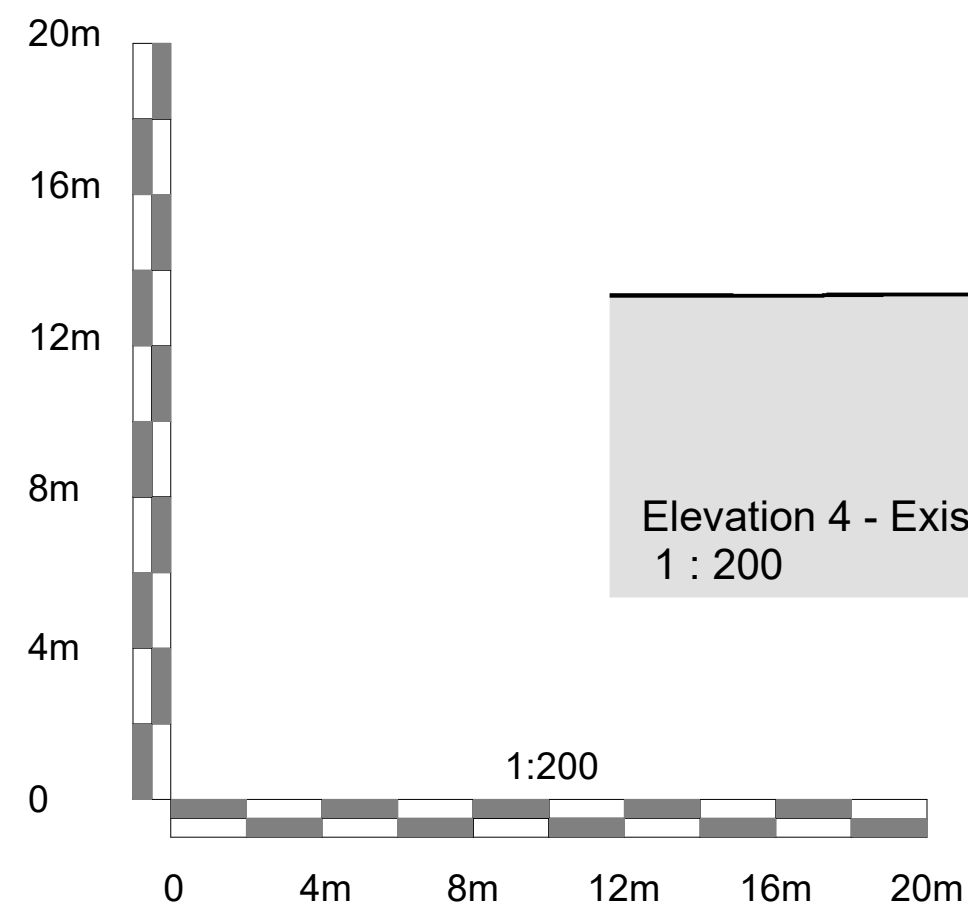

Notes
This is an A1 Drawing at a scale of
1 : 200

Rev	Date	Description

SITE LOCATION
Places Eastleigh
Passfield Avenue
Eastleigh
Hampshire, SO50 9NL.

PROJECT
Four Padel Courts

CLIENT
Places Leisure

DRAWING TITLE
Existing Elevations

Sf **SPORTSFACILITY**
Pd **PLANNING&DESIGNLTD**

39 Hemwood Road, Windsor, Berkshire, SL4 4YX
Telephone: (01753) 850123 Mob: 07770 366299
Email: office@fpd.co.uk

CONSULTANCY SERVICES

DRAWN BY L.West	CHECKED BY S.F.P.D.
SCALE 1 : 200	DATE 29.02.2024
DRAWING NUMBER 2024CAS051 06 013	REVISION NO.