




Elevation 1 - Proposed North
1 : 200

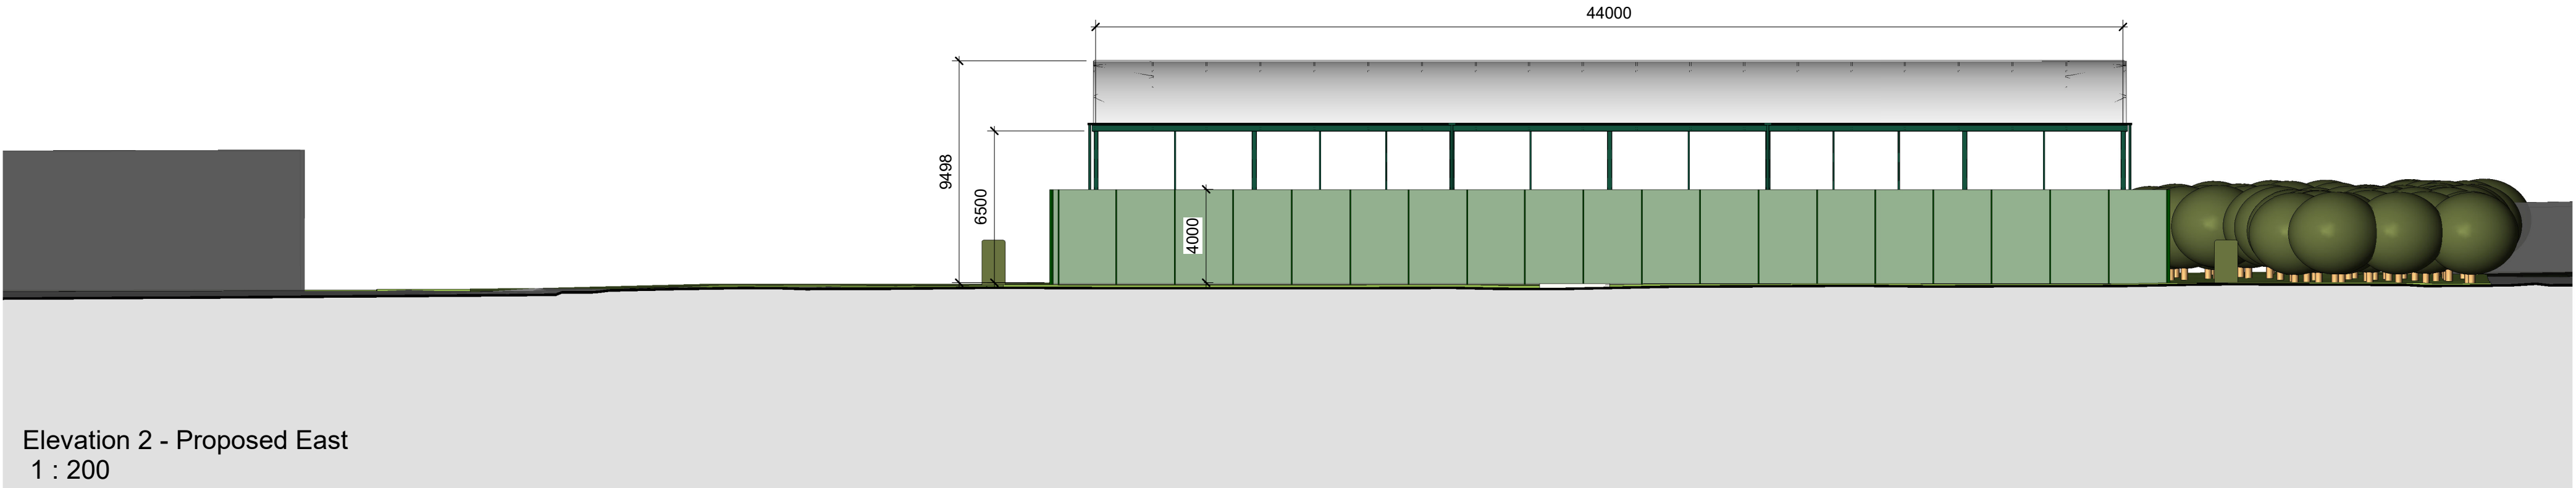


Elevation 2 - Proposed East
1 : 200

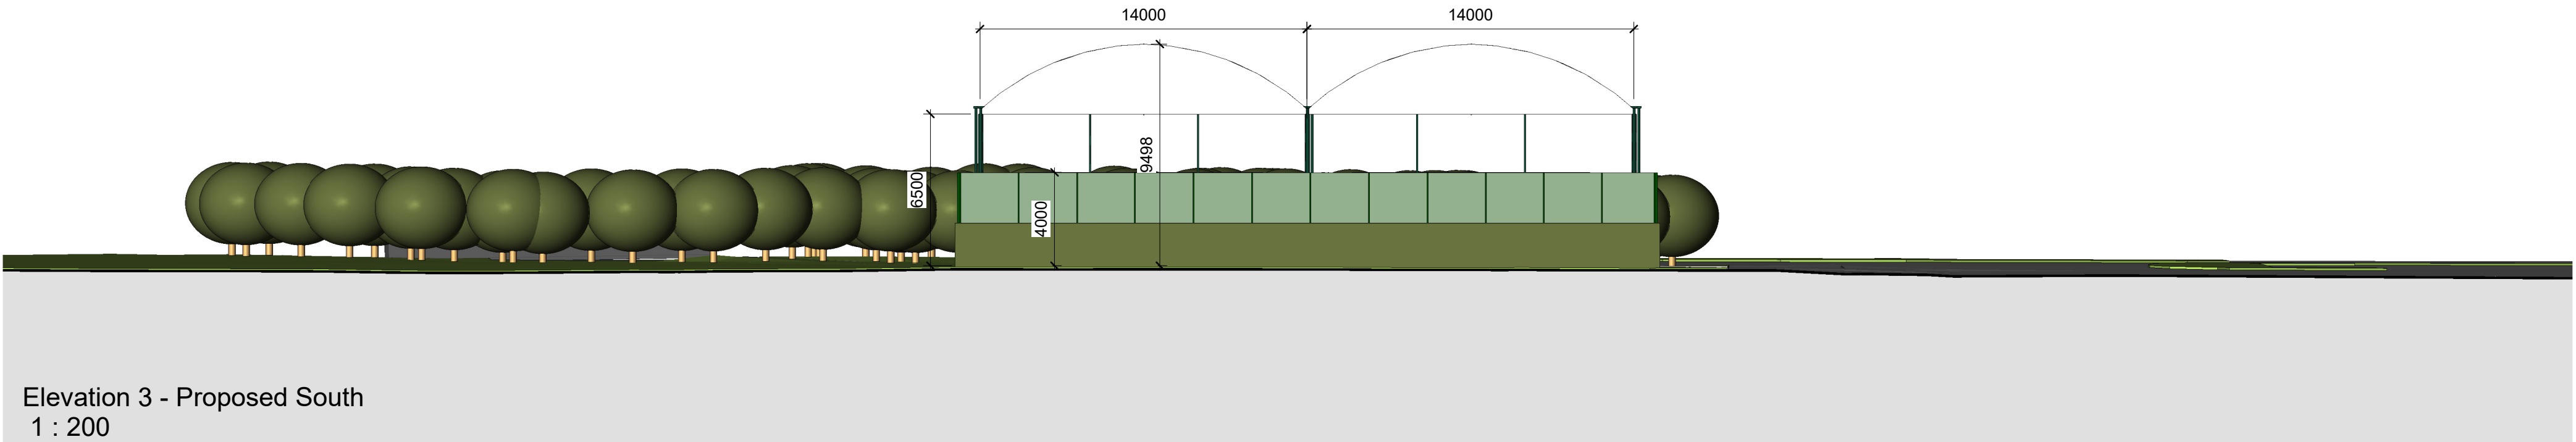

Elevation 3 - Proposed South
1 : 200

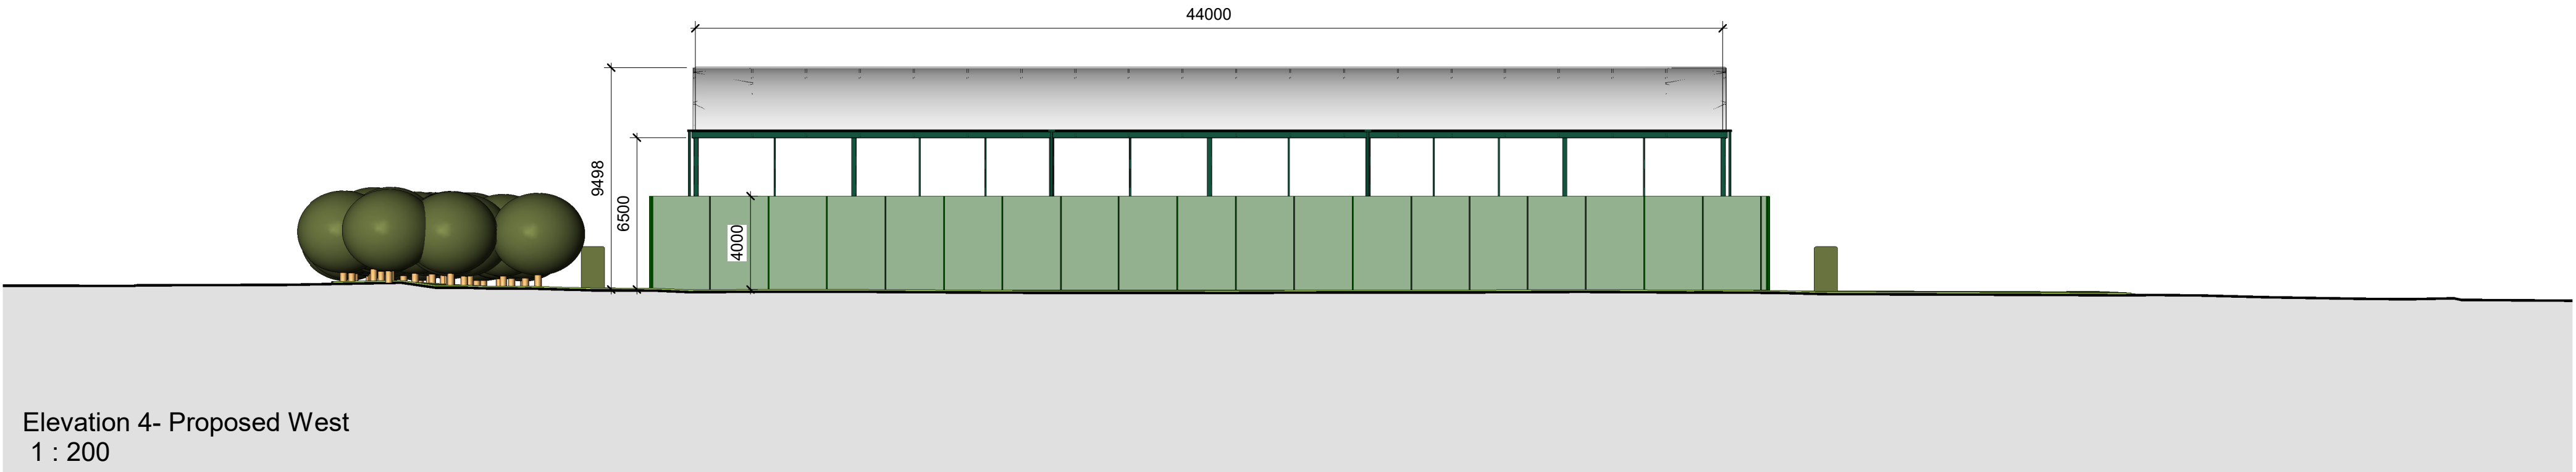

Elevation 4- Proposed West
1 : 200

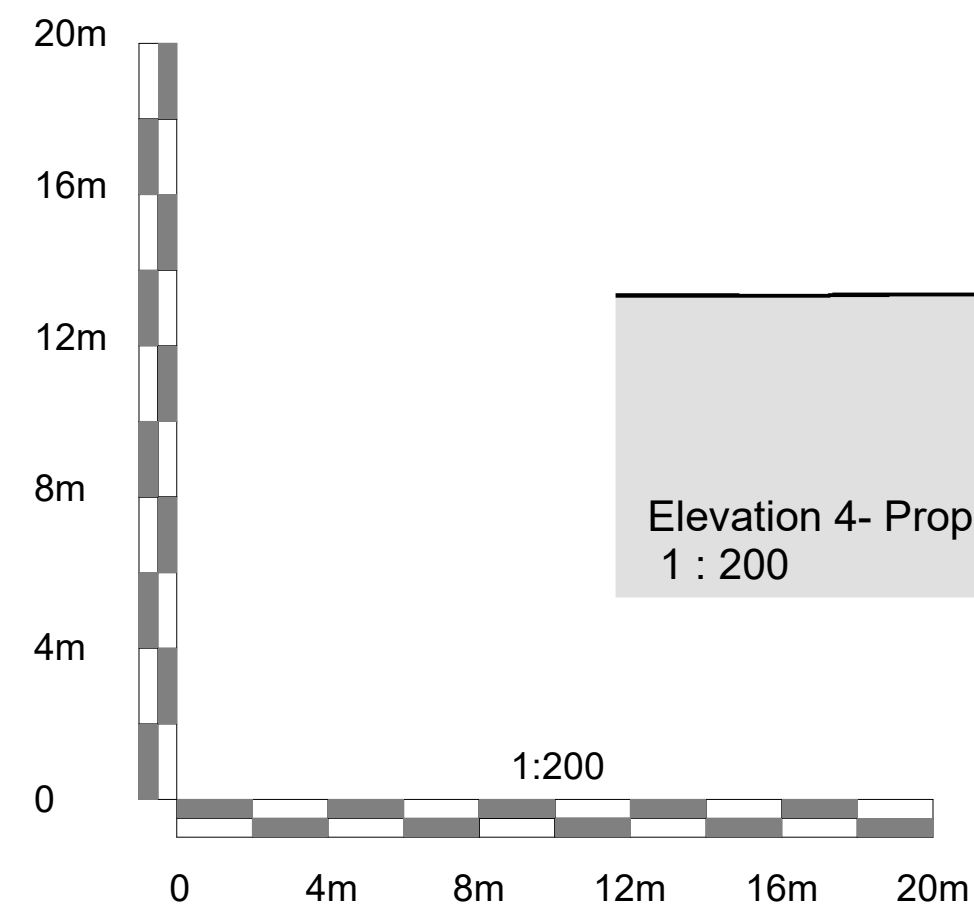

Notes
This is an A1 Drawing at a scale of
1 : 200

Rev	Date	Description
A	11.03.24	Additional Planting - Hedges & Trees
SITE LOCATION Places Eastleigh Passfield Avenue Eastleigh Hampshire, SO50 9NL.		
PROJECT Four Padel Courts		
CLIENT Places Leisure		
DRAWING TITLE Proposed Elevations		
Sf SPORTSFACILITY Pd PLANNING&DESIGNLTD 39 Hemwood Road, Windsor, Berkshire, SL4 4YX Telephone: (01753) 850123 Mob: 07770 366299 Email: office@sf-pd.co.uk CONSULTANCY SERVICES		
DRAWN BY L.West		CHECKED BY S.F.P.D.
SCALE 1 : 200	DATE 29.02.2024	REVISION NO. A
DRAWING NUMBER 2024CAS051 06 016 A		