


REVISION NOTES

Rev	Date	Description	Drw	Chk
A	15/02/2024	WIP Plans for comment	LS	LS
B	03/04/2024	Planning draft	HJ	LS
C	03/07/2024	Planning Amendments	LS	LS
D	09/07/2024	Client amendments	LS	LS
E	17/07/2024	Layout amendments	LS	LS

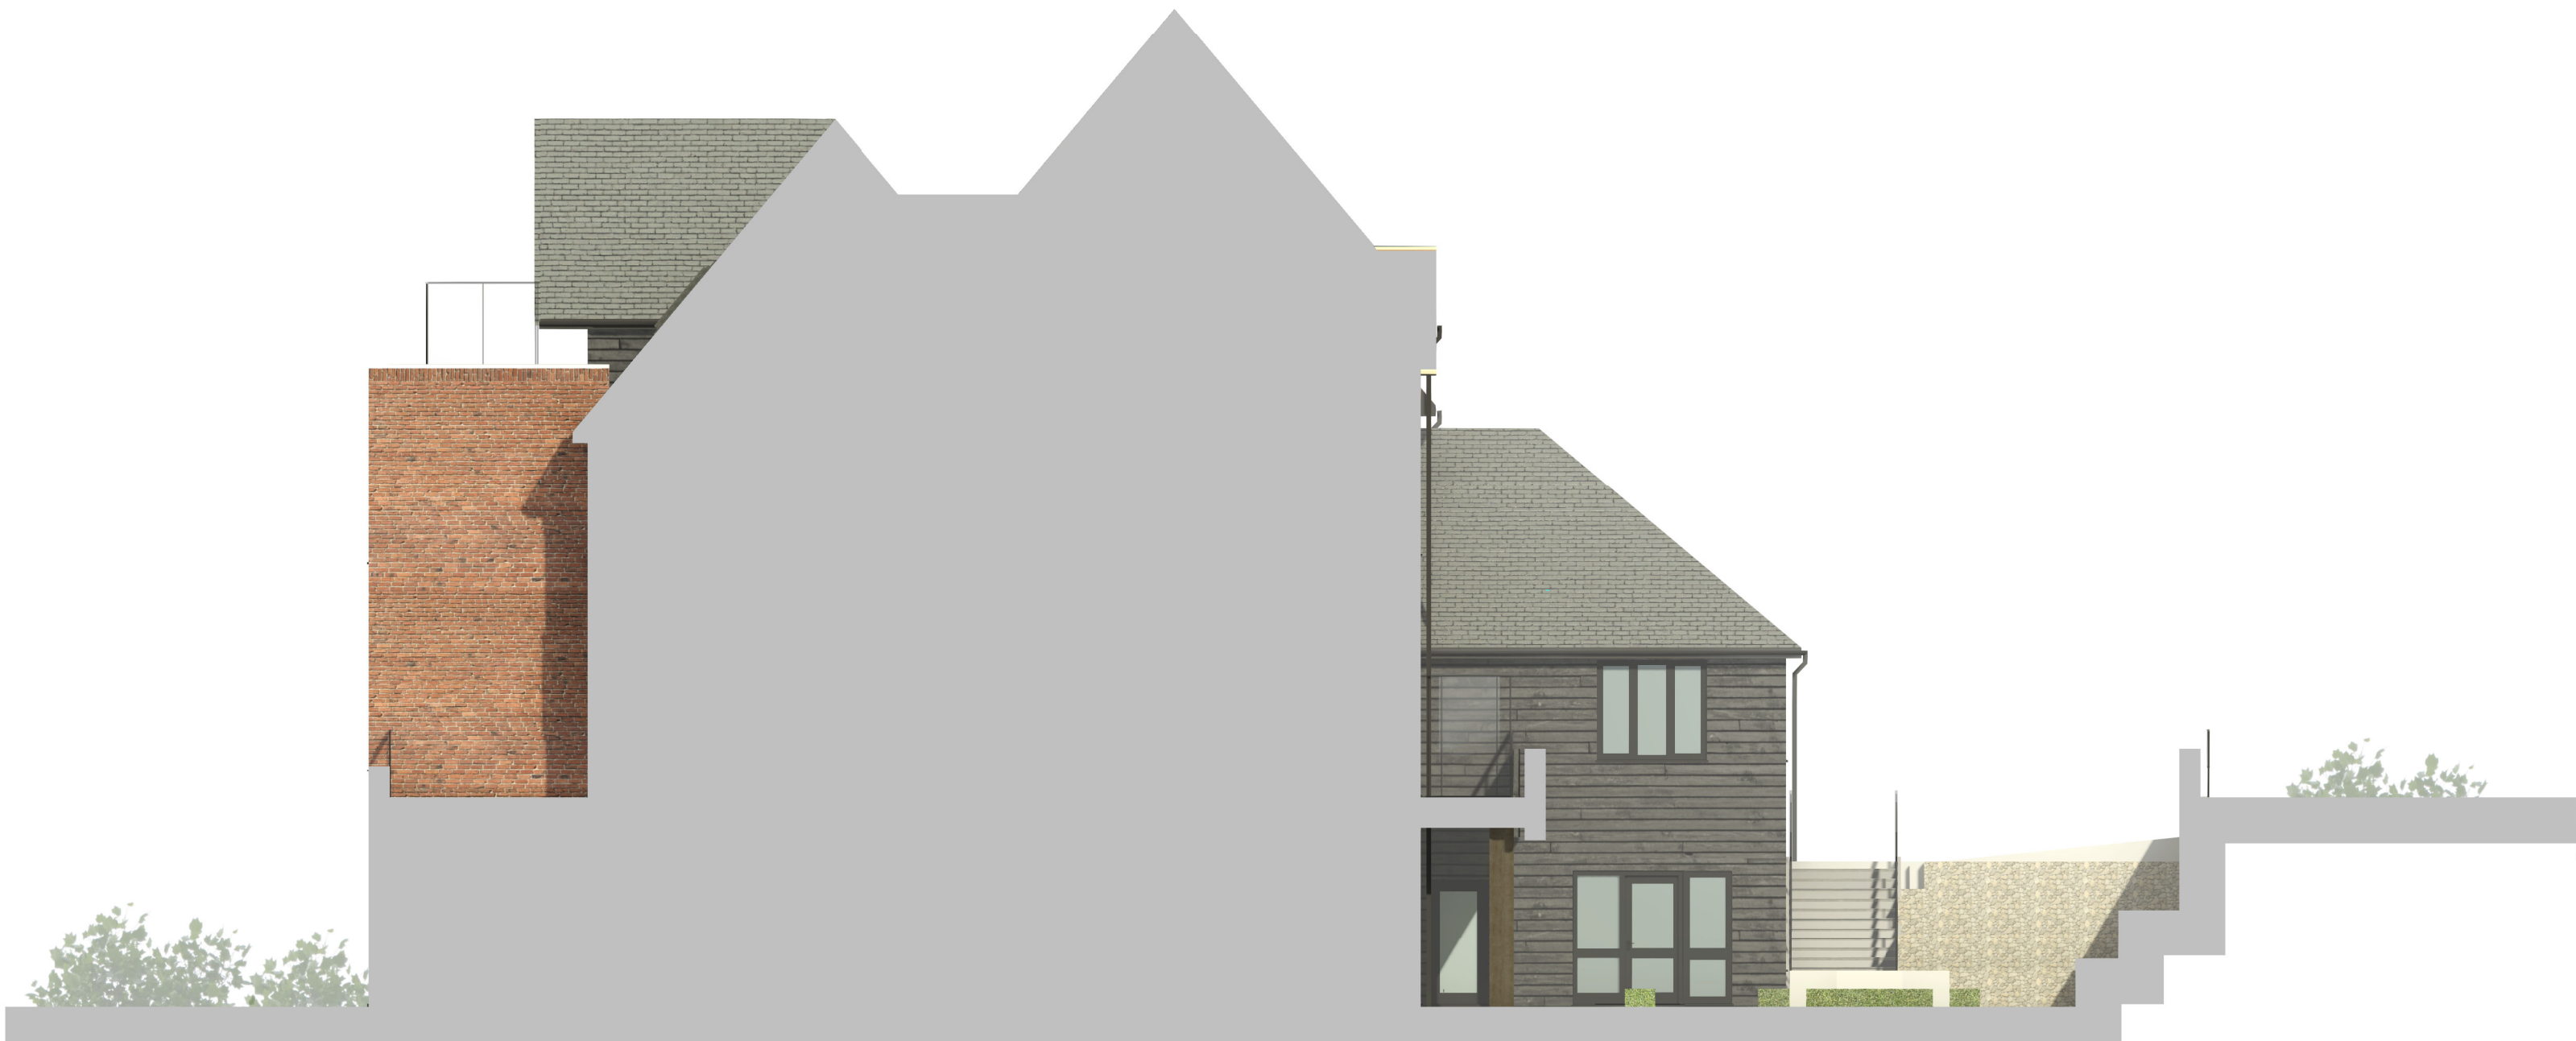

1 Courtyard East
1 : 100



2 Courtyard West
1 : 100



3 Courtyard South
1 : 100



Project
Land at Providence Hill
Bursledon

Client



WLAWilliamsLester.

1 Star Lane, Ringwood, BH24 1AL
www.williamslester.com 01425 485234 mail@williamslester.com

Elevations 3-Courtyard Elevations

Scale A1 @ 1 : 100

Revision Drawing Status

E 02 - Concept
Suitability Description

Drawing No.

6185-WLA-ZZ-XX-DR-A-0222