



SITE SECTION 1 - 1

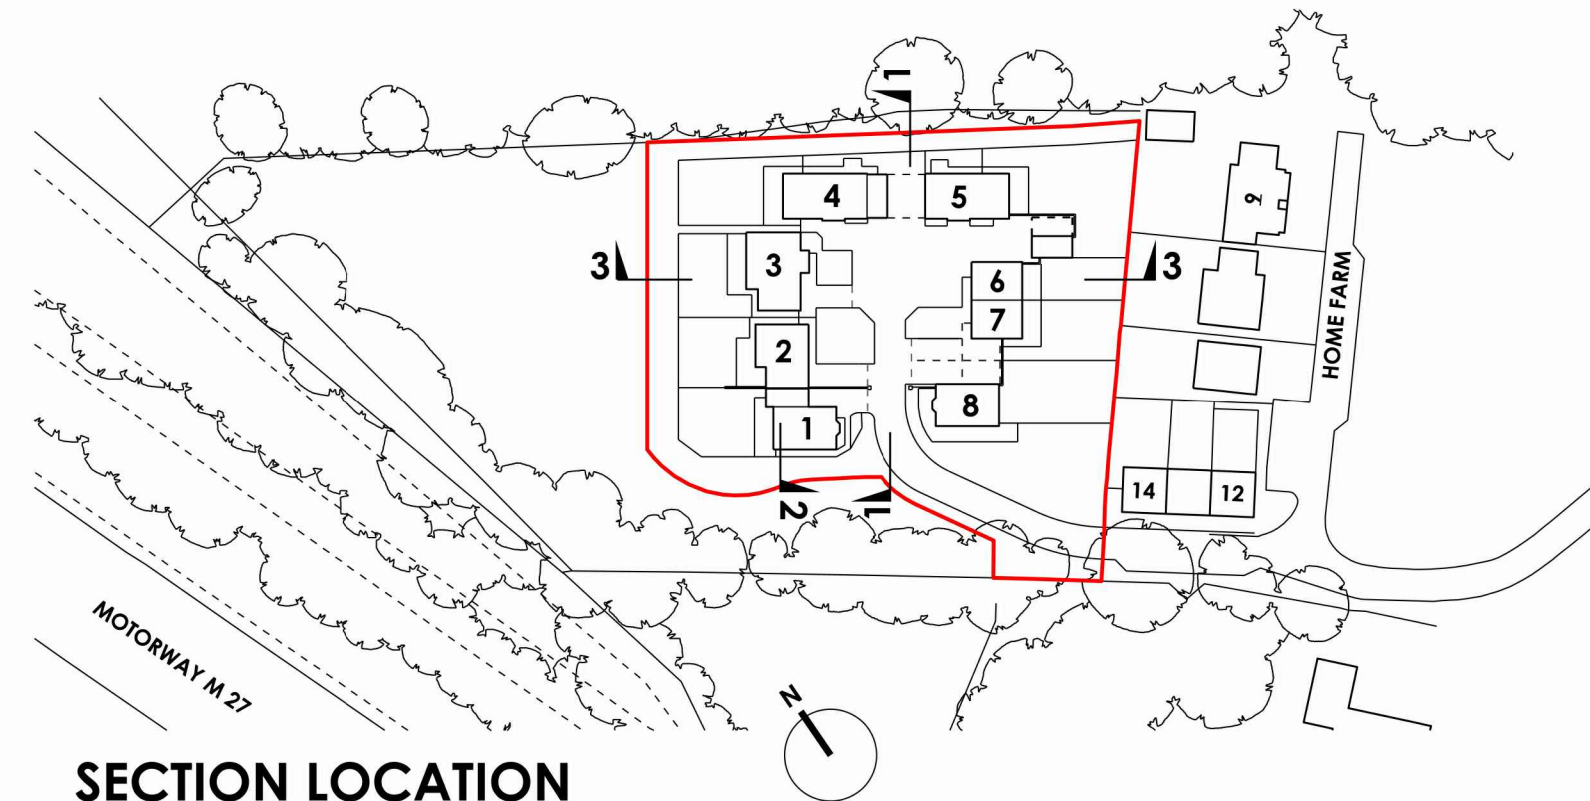

SECTION LOCATION

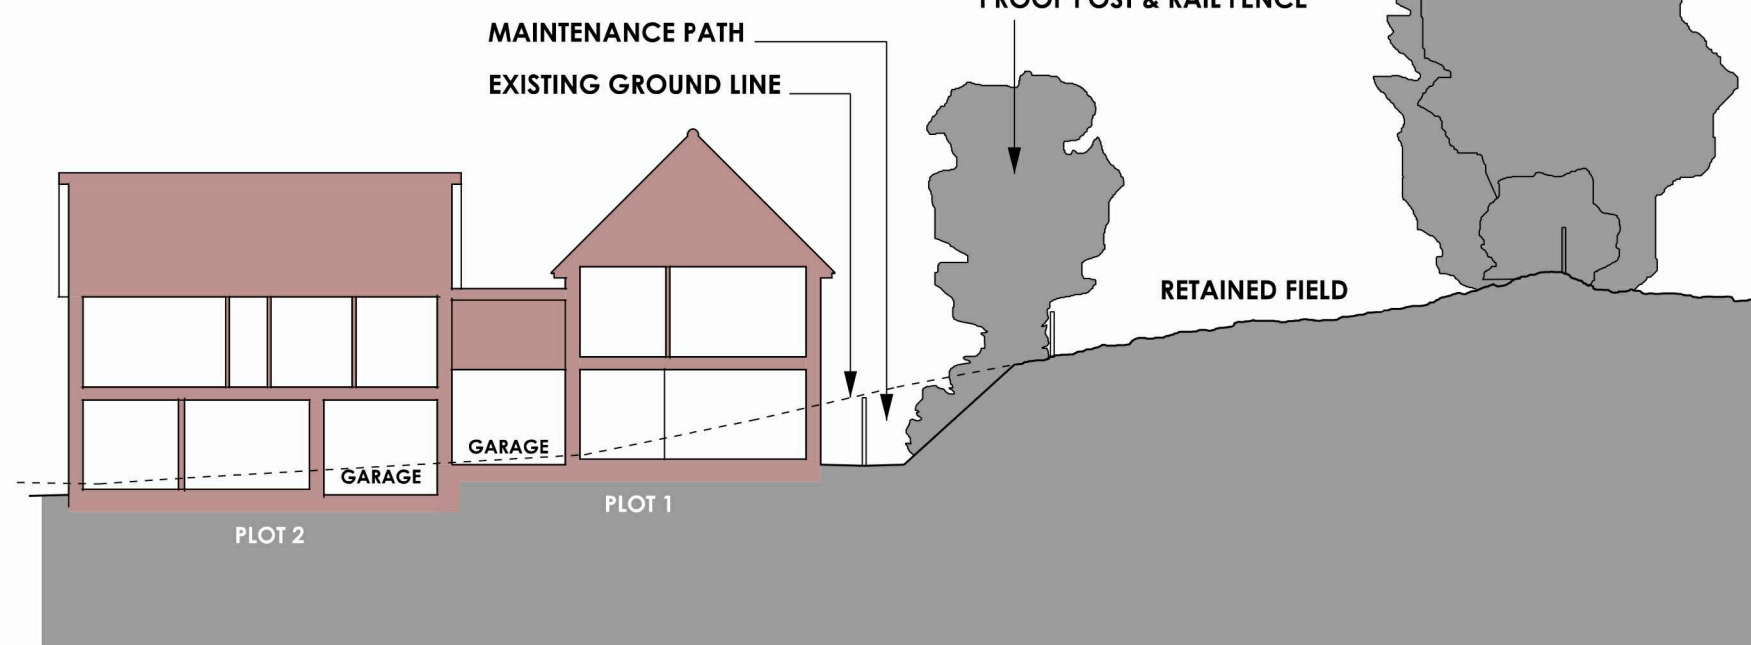

SITE SECTION 2 - 2



SITE SECTION 3 - 3

REVISION	DESCRIPTION	DATE
----------	-------------	------

PROJECT
HOME FARM
HEDGE END
SO30 4DF

DRAWING
NO.
DATE
SCALE
DRAWN BY
SITE
SECTIONS
1770 / P / 13
JUNE 2024
1:200
CHECKED BY
LW

V&L
ARCHITECTS
t : 01794 524200