



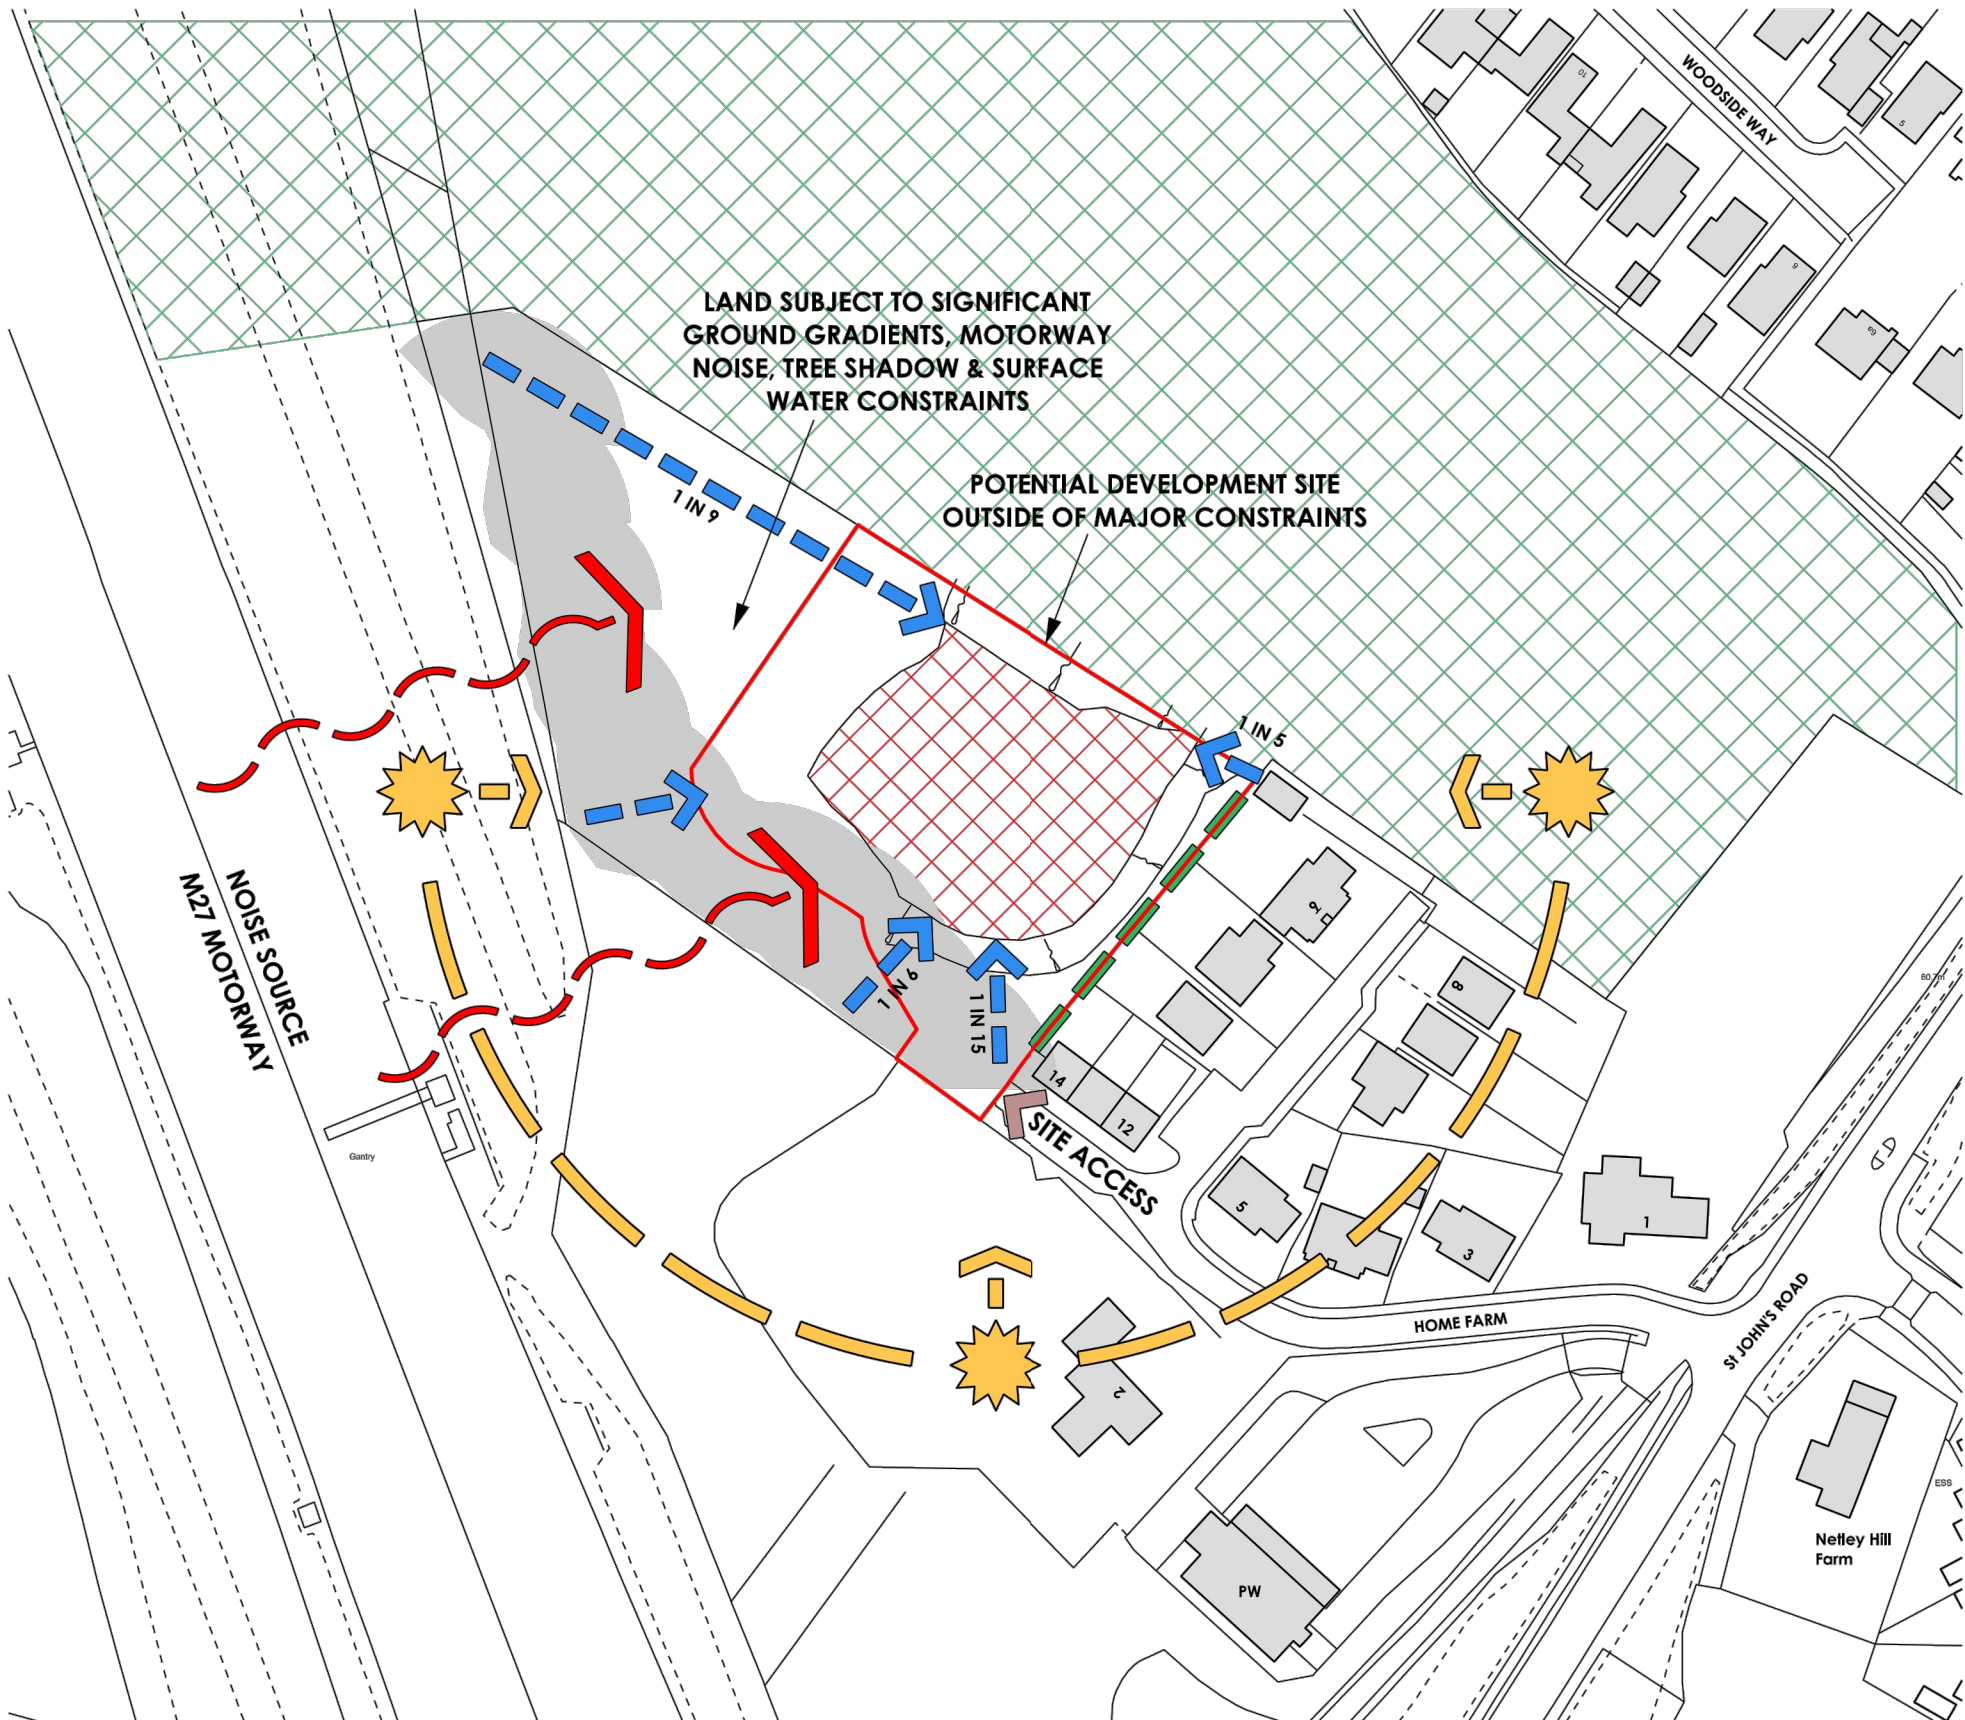

(c) Crown Copyright and Database Rights 2022 OS 100060020

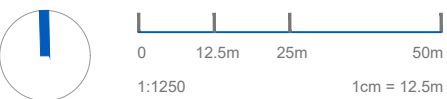

SUN PATH




NOISE SOURCE




EXISTING GRADIENT



TREE SHADING
PATTERN BASED ON BS 5837:2012
GUIDANCE

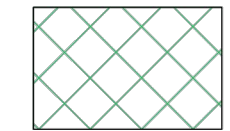

WOODLAND
LOCAL NATURE RESERVE LNR

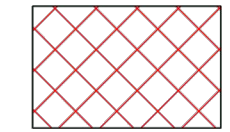

AREA OF RELATIVELY LEVEL GROUND
OUTSIDE OF MAJOR CONSTRAINTS



POTENTIAL DEVELOPMENT SITE
OUTSIDE OF MAJOR CONSTRAINTS



EXISTING SITE ACCESS
FROM HOME FARM

REVISION	DESCRIPTION	DATE
----------	-------------	------

PROJECT HOME FARM
HEDGE END
SO30 4DF

DRAWING SITE
MASTER PLAN

NO. 1770 / P / 12

DATE JUNE 2024

SCALE 1:1250

DRAWN BY CHECKED BY LW

V&L
ARCHITECTS
t : 01794 524200