



T/23/95946

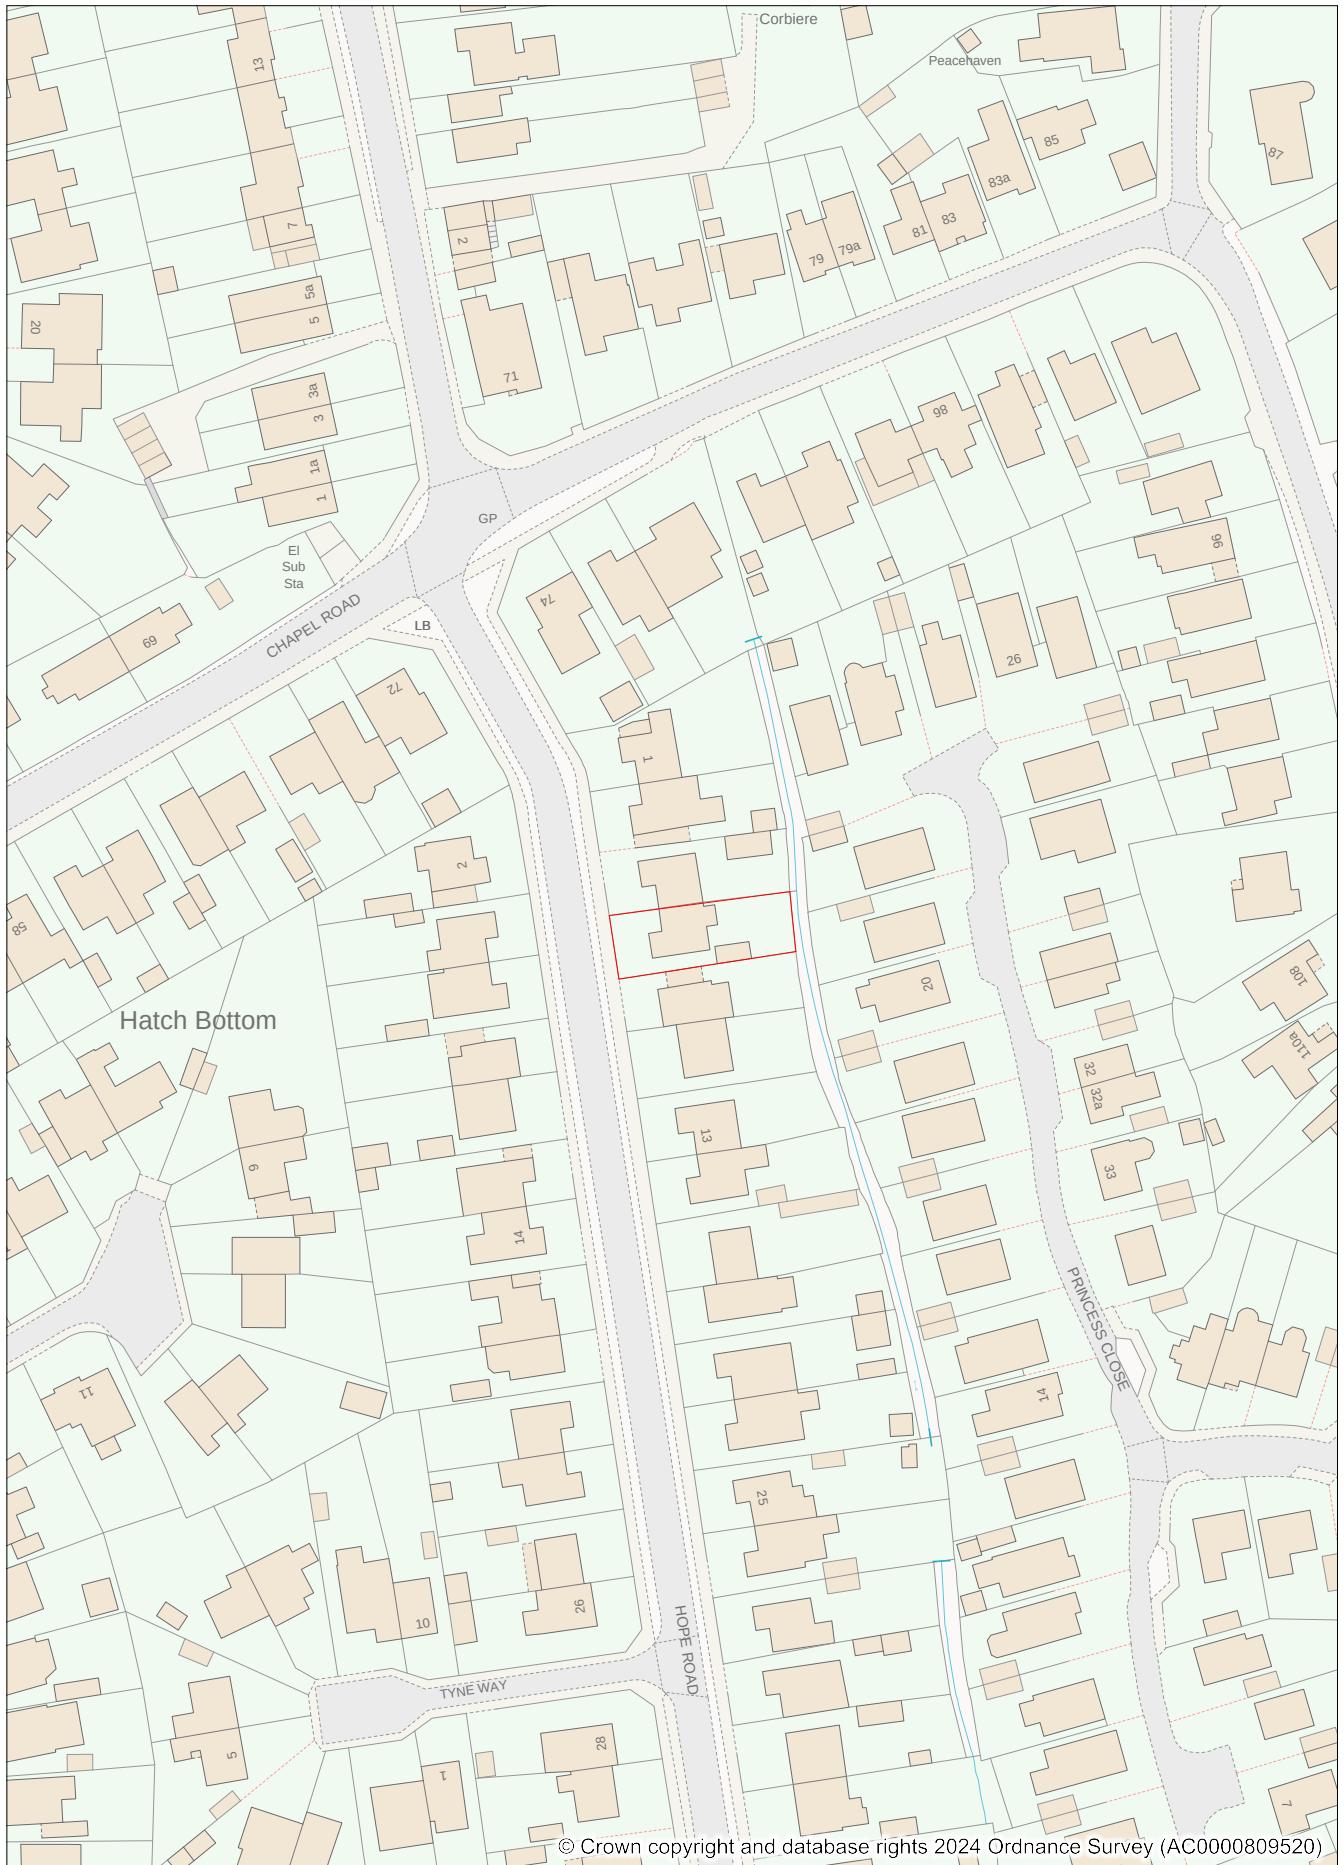

© Crown copyright and database rights 2024 Ordnance Survey (AC0000809520)

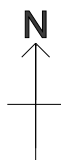

Address: 7 Hope Road
West End SO30 3GE

Date: 22/07/2024

Scale: 1:1250