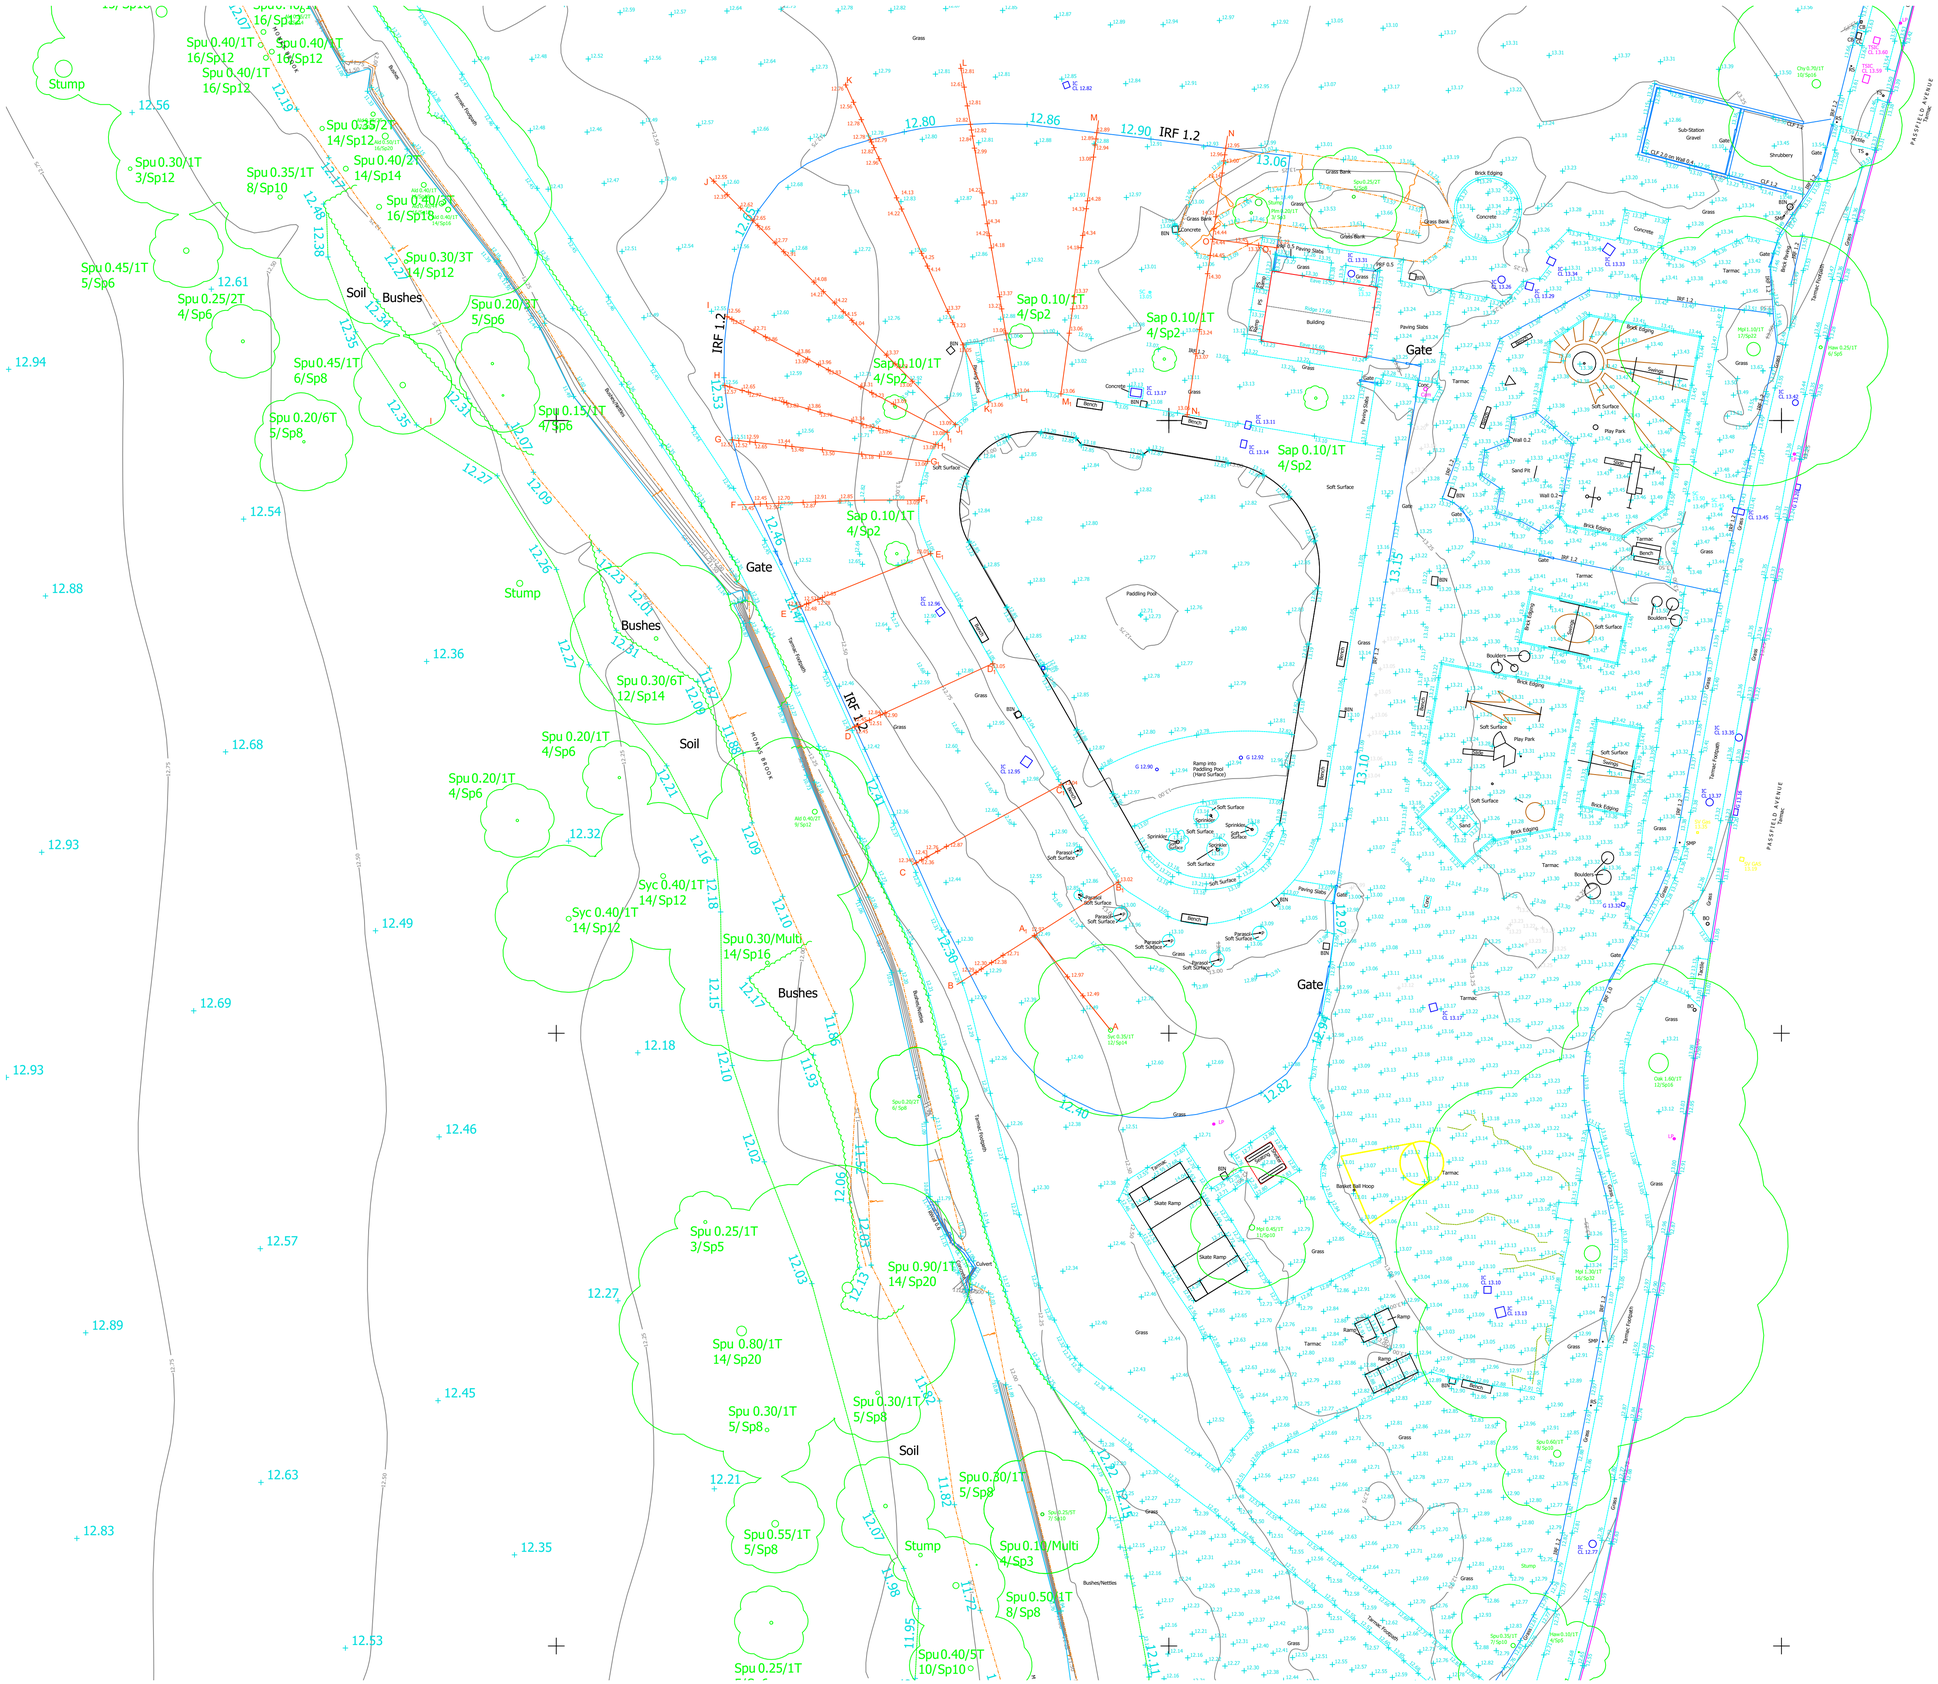

Rev	Date	Detail	By
A	25.07.24	Spot heights added	IS

EASTLEIGH BOROUGH COUNCIL

Site Address:
Fleming Park,
Eastleigh, Hampshire

Do not scale from this drawing. All dimensions and measurements to be checked on site. This drawing is the copyright of Eastleigh Borough Council.

Drawing Title:
Fleming Park Paddling Pool and Play Area: Levels & Cross-section position

Date:	Scale:
22.07.2024	1:250 @ A1

Drawn:	Checked:
IS	

Drawing Number:	Rev:
S4E38-03	A