

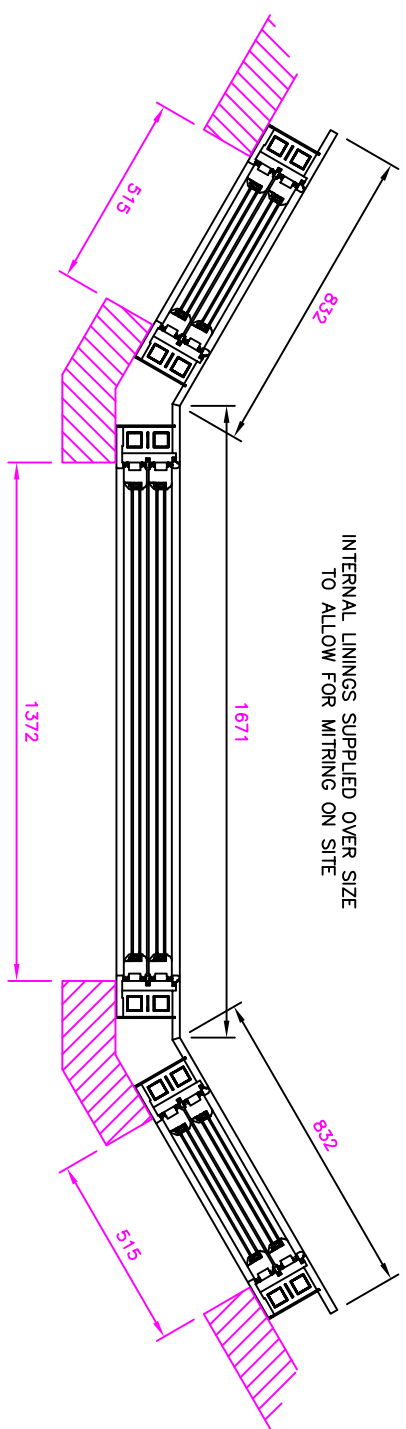


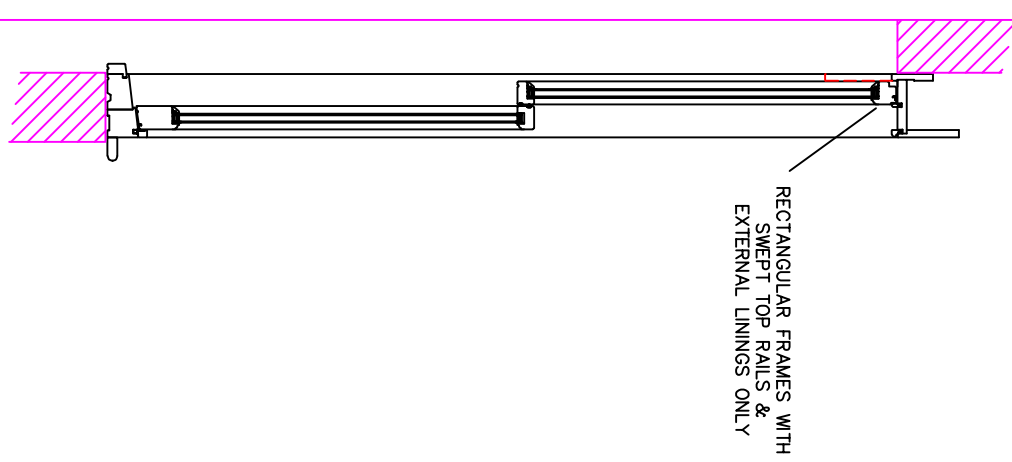

CUSTOMER: RACHEAL REID – SARUM HOUSE, 6 WINCHESTER STREET SO30 2AA			
DRAWING TITLE: DINING ROOM & FRONT ROOM (6 Frames Req'd)			DATE: 15.07.24
DRAWING NUMBER: D10918F.2-3	DRAWN BY: RS	SCALE: 1:20 @ A3	REVISION: –

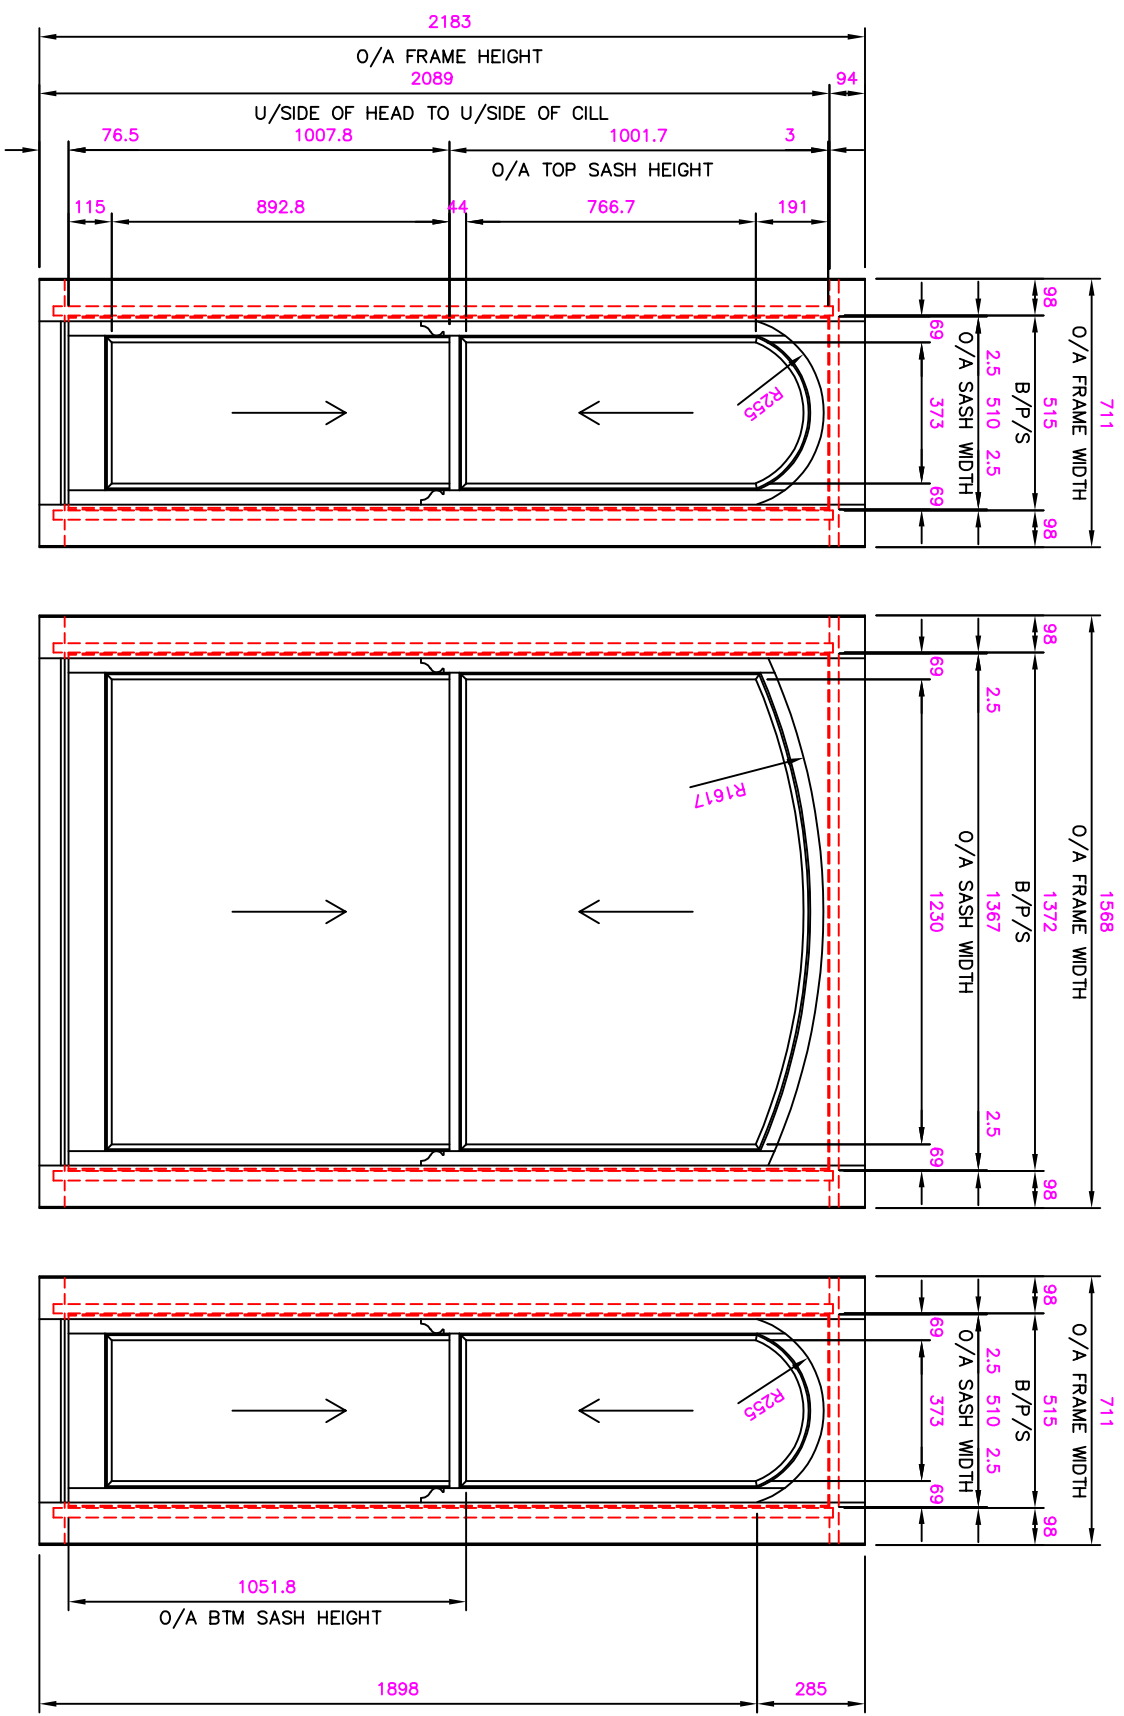

INPUT
JOINERY

Tel: 01264 771900
E-Mail: info@inputjoinery.co.uk