


68x22 INTERNAL ARCHITRAVE TO 3 SIDES (SENT LOOSE)
60x22 PAR ARCHITRAVE TO 3 SIDES (SENT LOOSE)
62x26 BULLNOSED & RETURN WINDOWBOARD (SENT LOOSE 280mm OVER LENGTH)

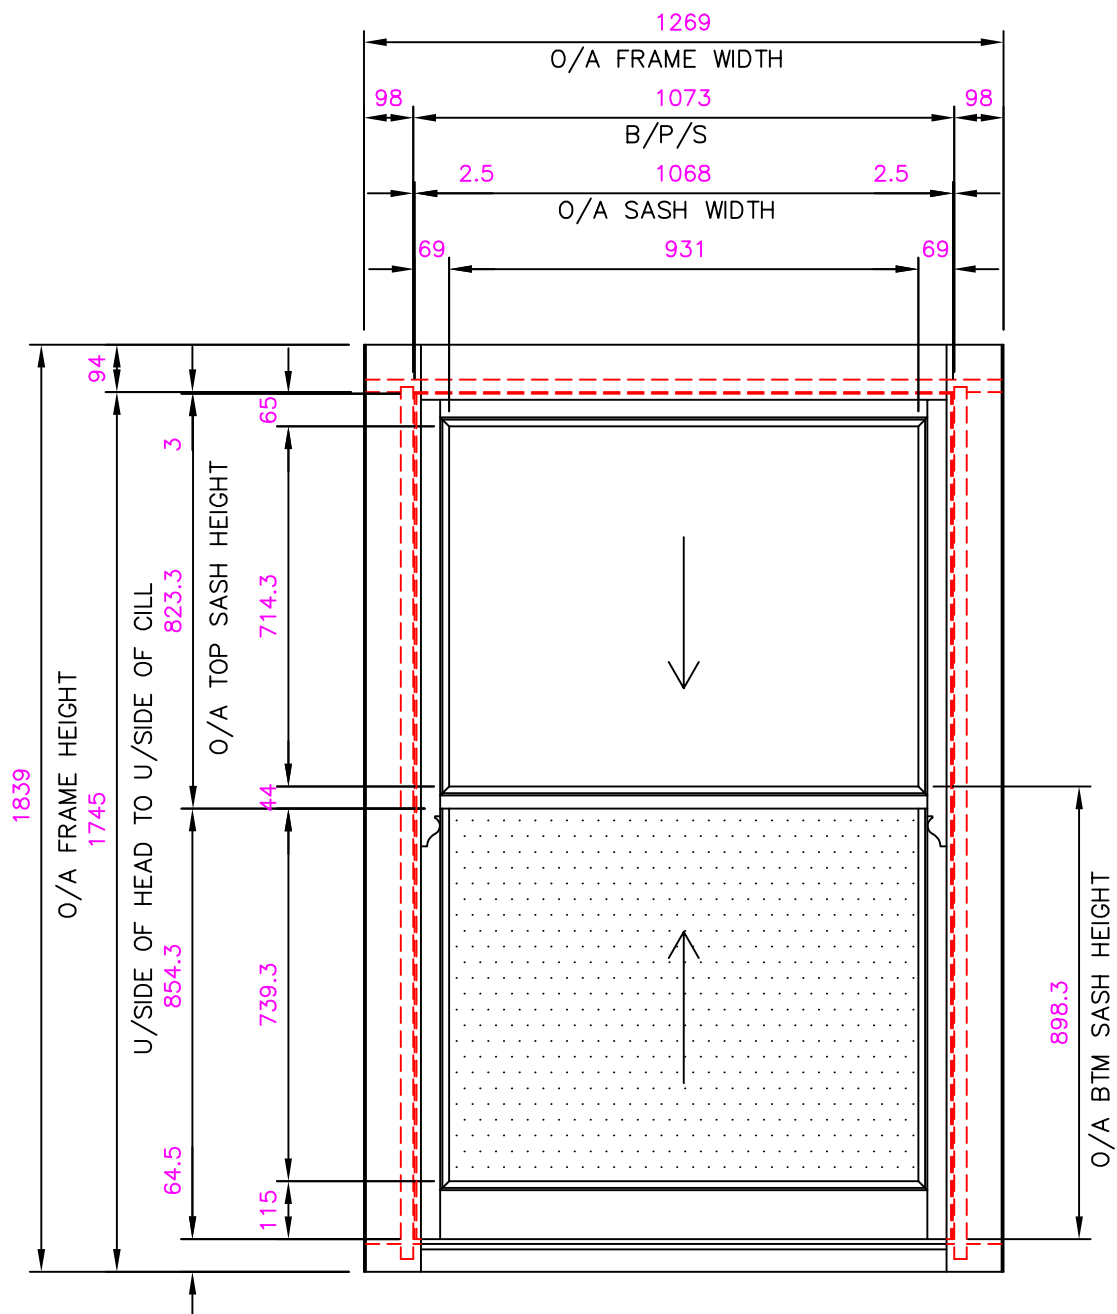

Tel: 01264 771900
E-Mail: info@inputjoinery.co.uk

CUSTOMER: RACHEAL REID - SARUM HOUSE, 6 WINCHESTER STREET SO30 2AA

DRAWING TITLE: BATHROOM (SIDE ELEVATION)

DATE: 05.07.24

DRAWING NUMBER: D10918F.1

DRAWN BY: RS

SCALE: 1:15 @ A4

REVISION: -