


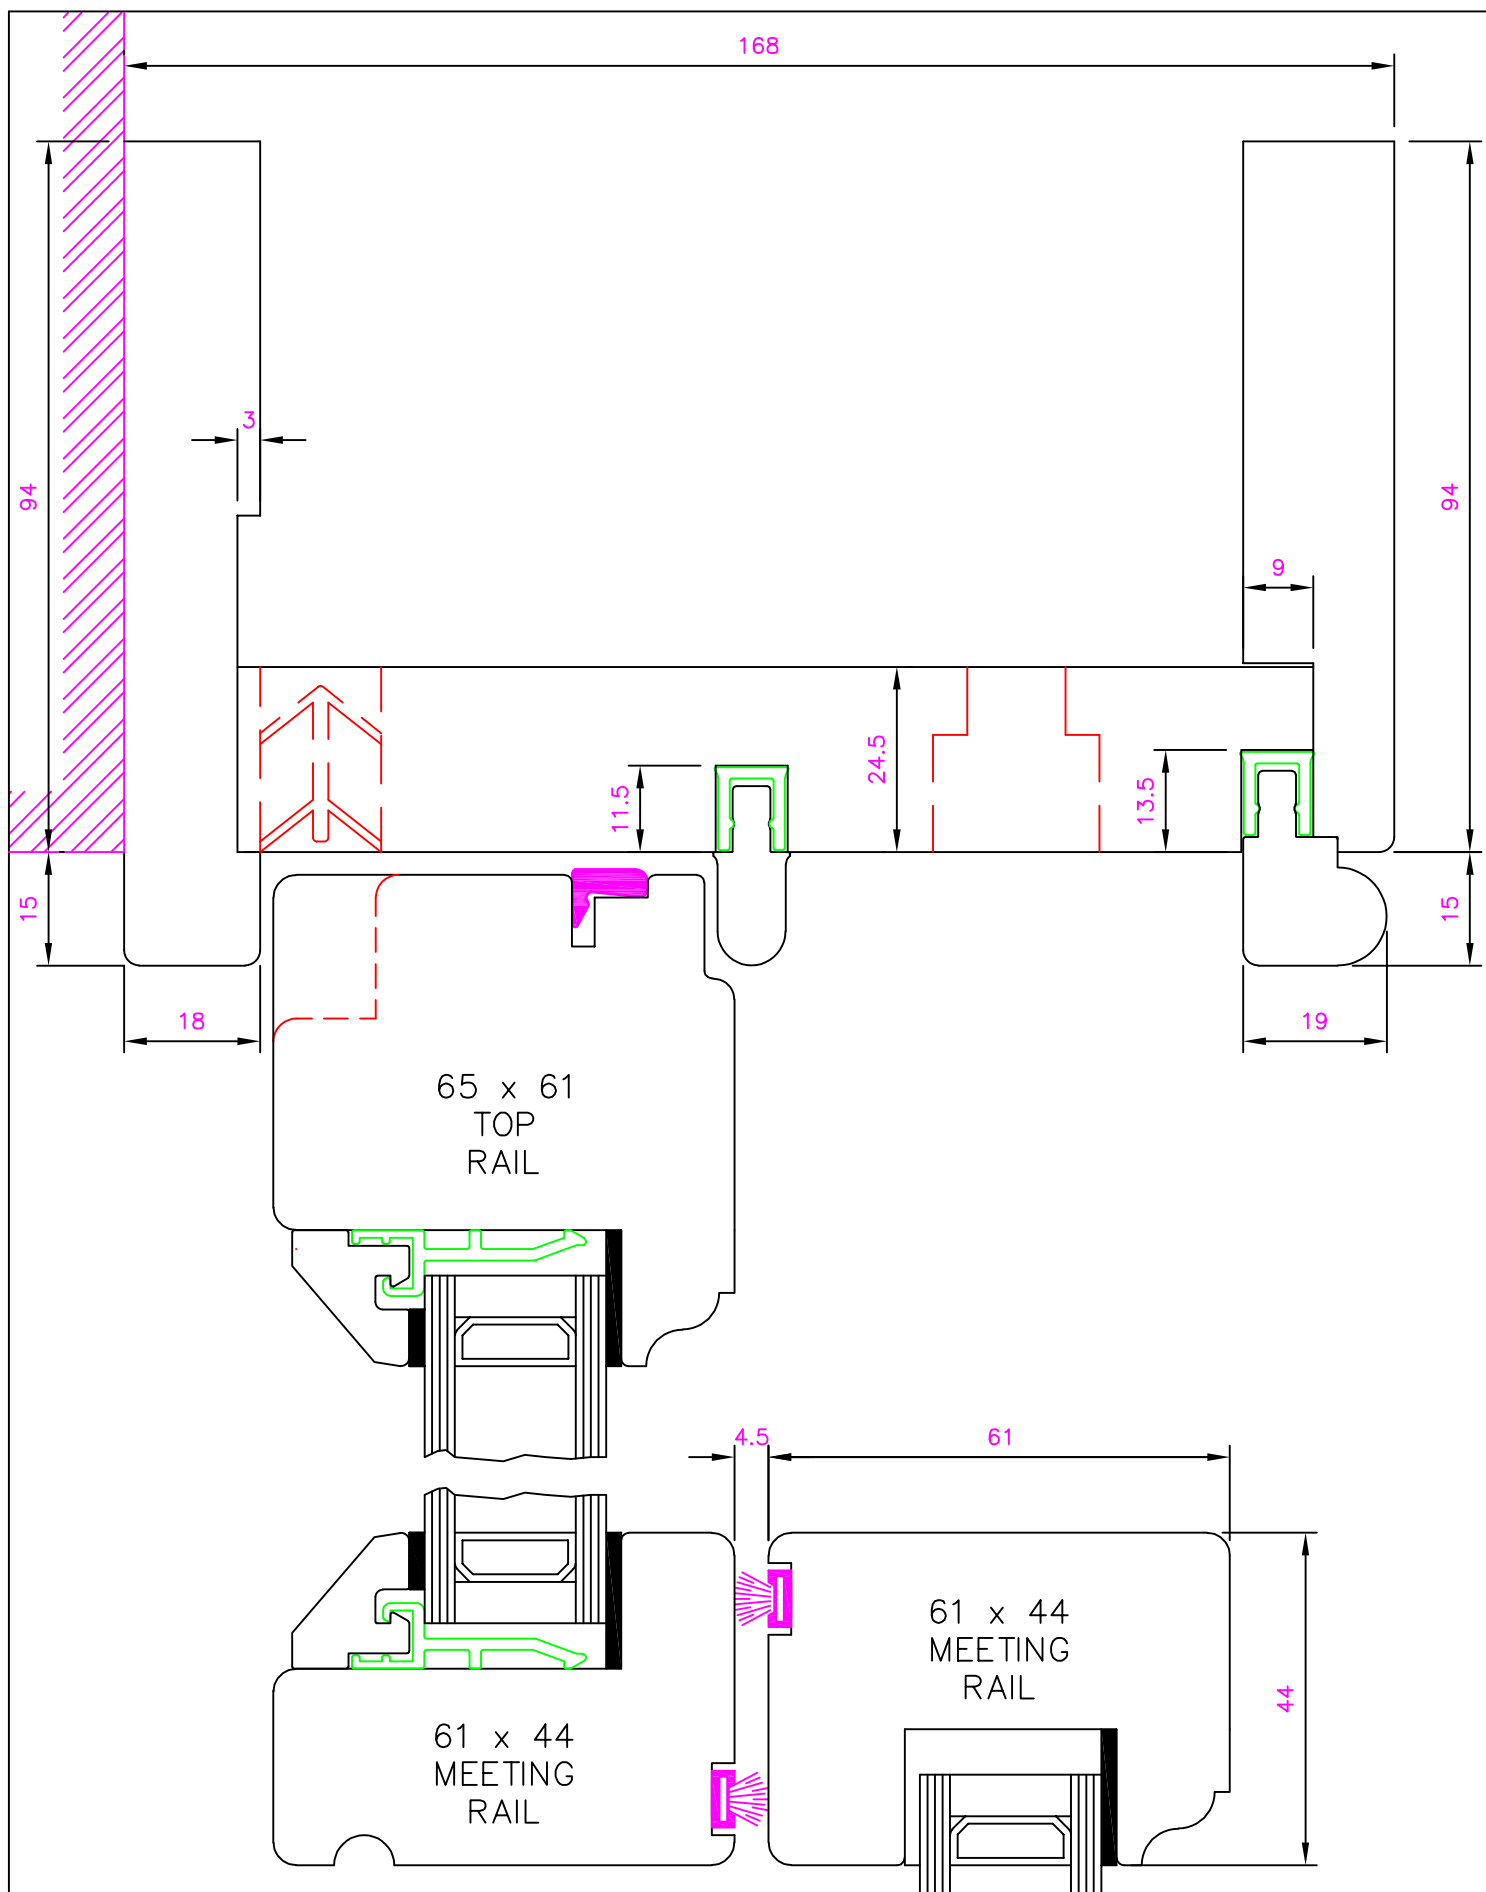

**INPUT
JOINERY**

Tel: 01264 771900
E-Mail: info@inputjoinery.co.uk

CUSTOMER: RACHEAL REID – SARUM HOUSE, 6 WINCHESTER STREET SO30 2AA

DRAWING TITLE: DETAIL OF DHSS WINDOW HEAD

DATE: 15.07.24

DRAWING NUMBER: D10918F.1.2

DRAWN BY: RS

SCALE: 1:1 @ A4

REVISION: 0