


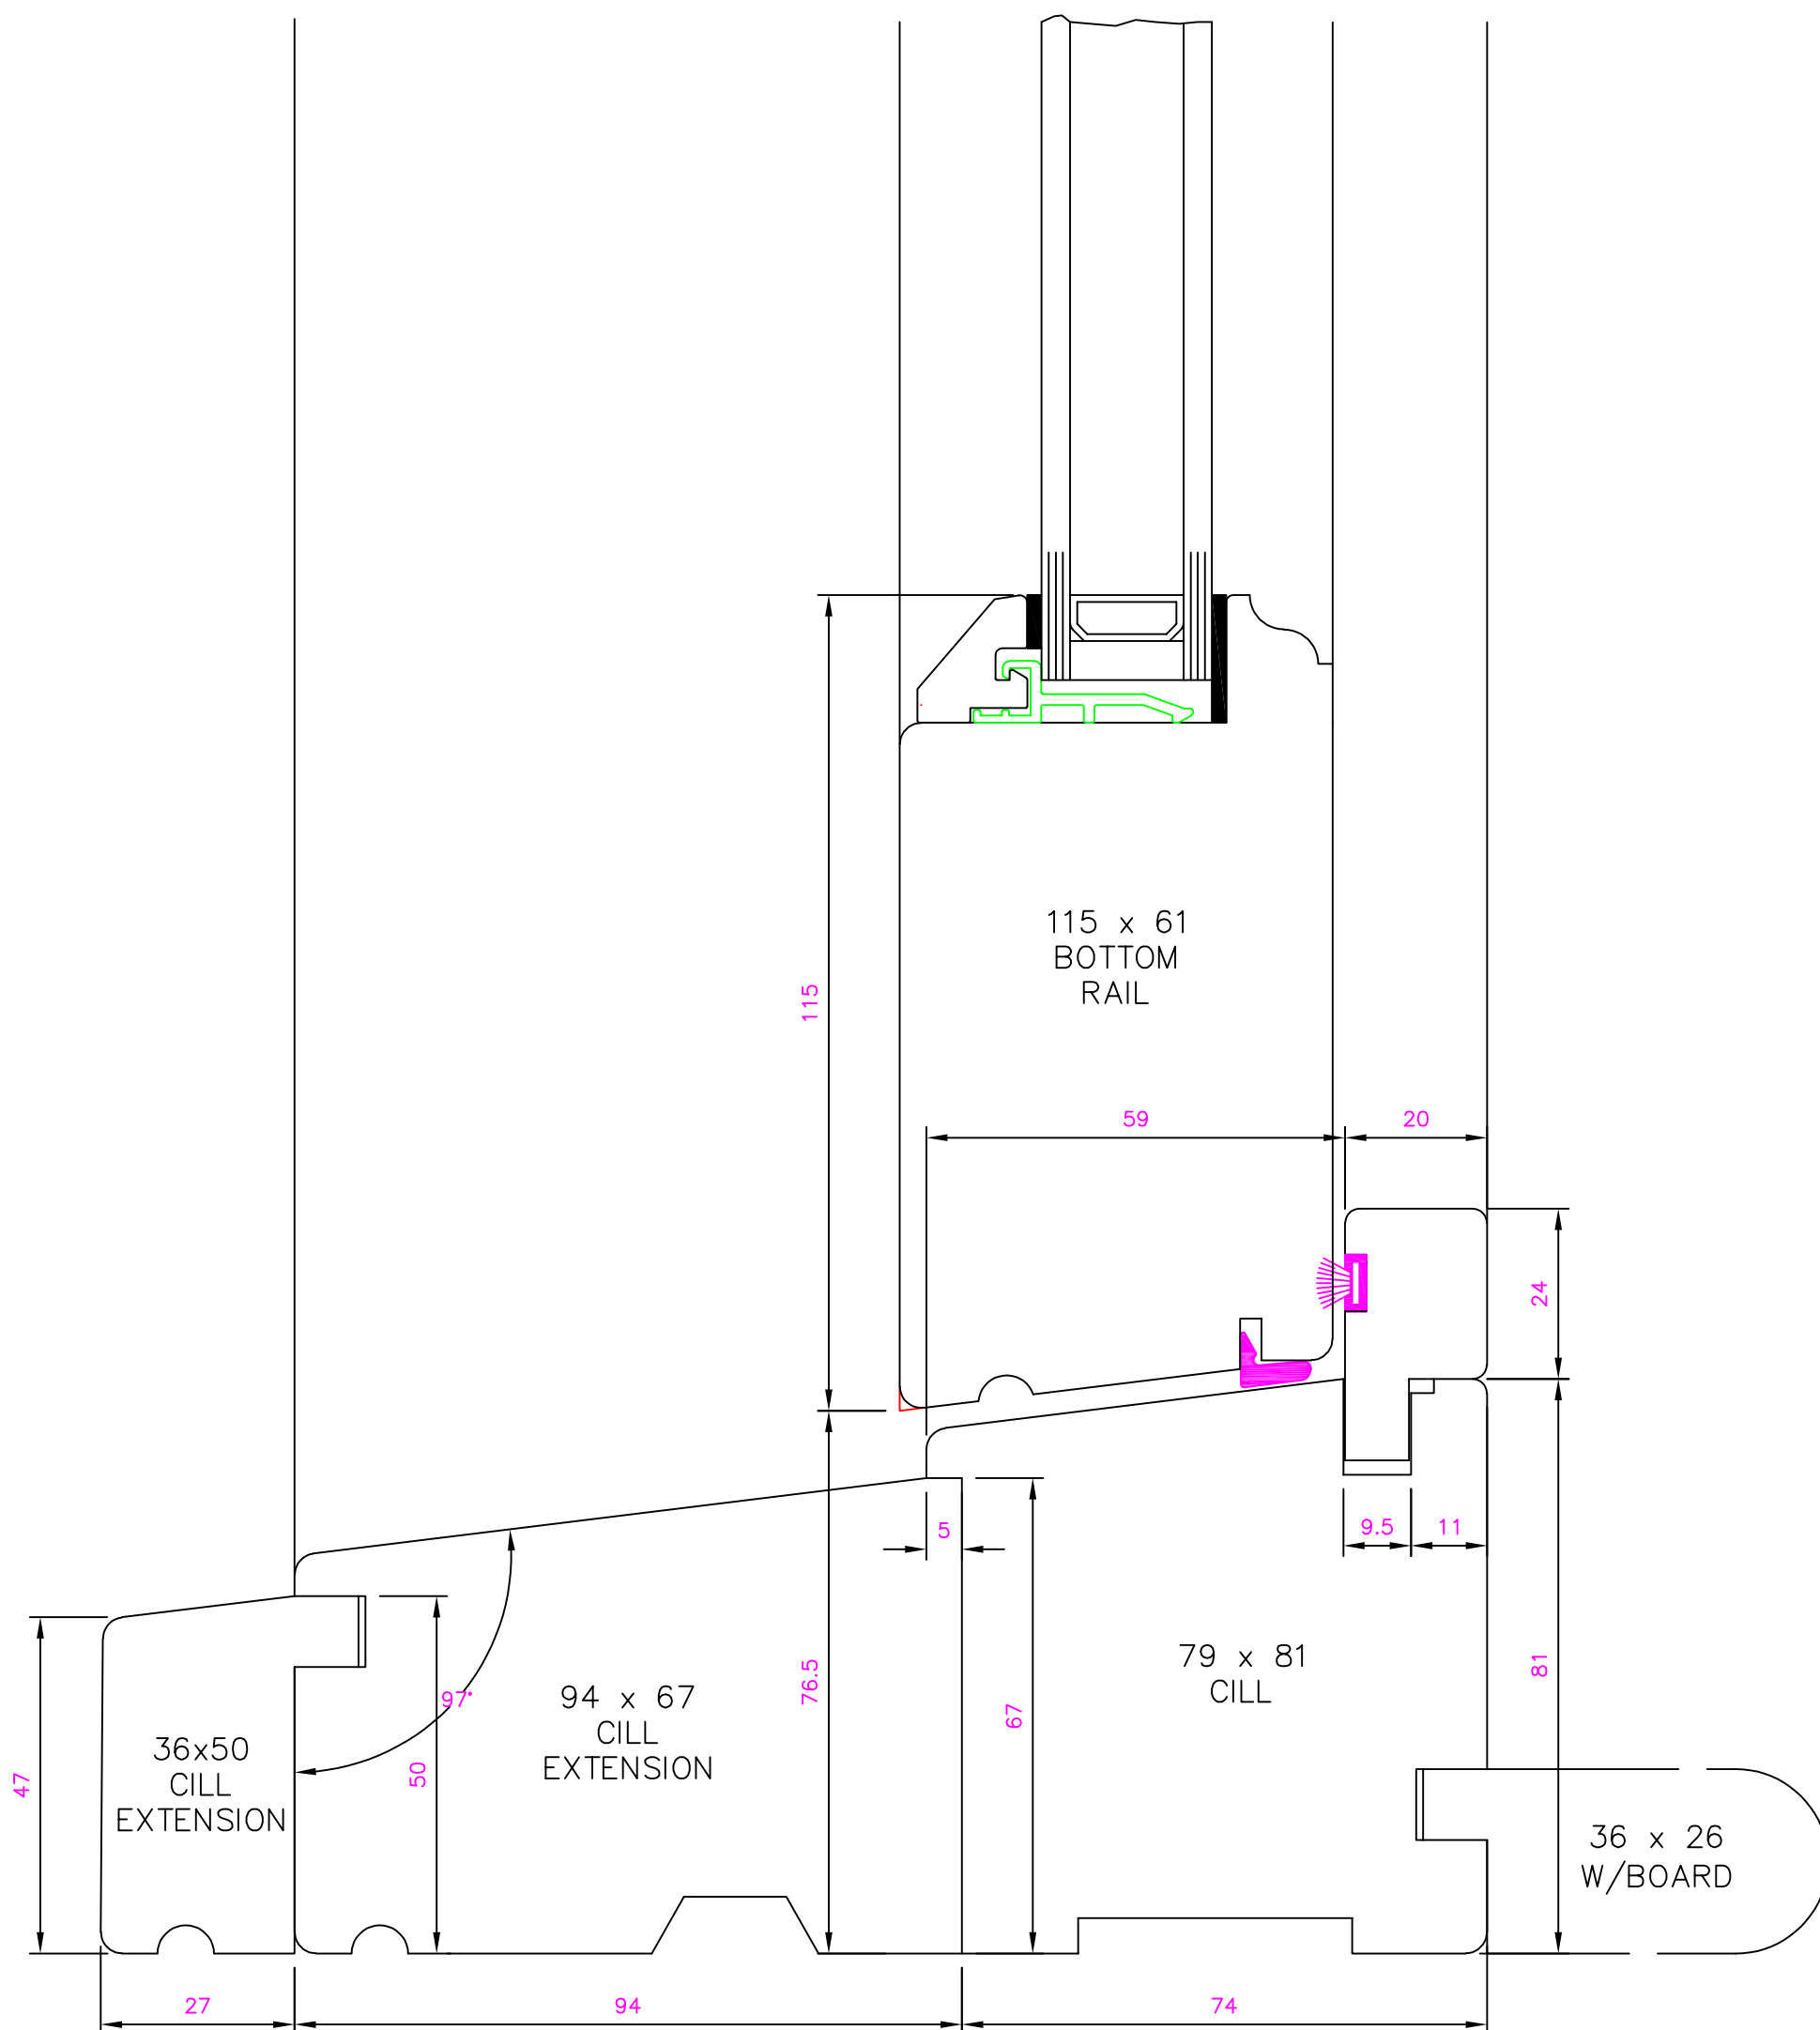

 Tel: 01264 771900 E-Mail: info@inputjoinery.co.uk	CUSTOMER: RACHEAL REID – SARUM HOUSE, 6 WINCHESTER STREET SO30 2AA		
	DRAWING TITLE: DETAIL OF DHSS BAY WINDOW CILL		DATE: 15.07.24
	DRAWING NUMBER: D10918F.2.1	DRAWN BY: RS	SCALE: 1:1 @ A3
			REVISION: –