

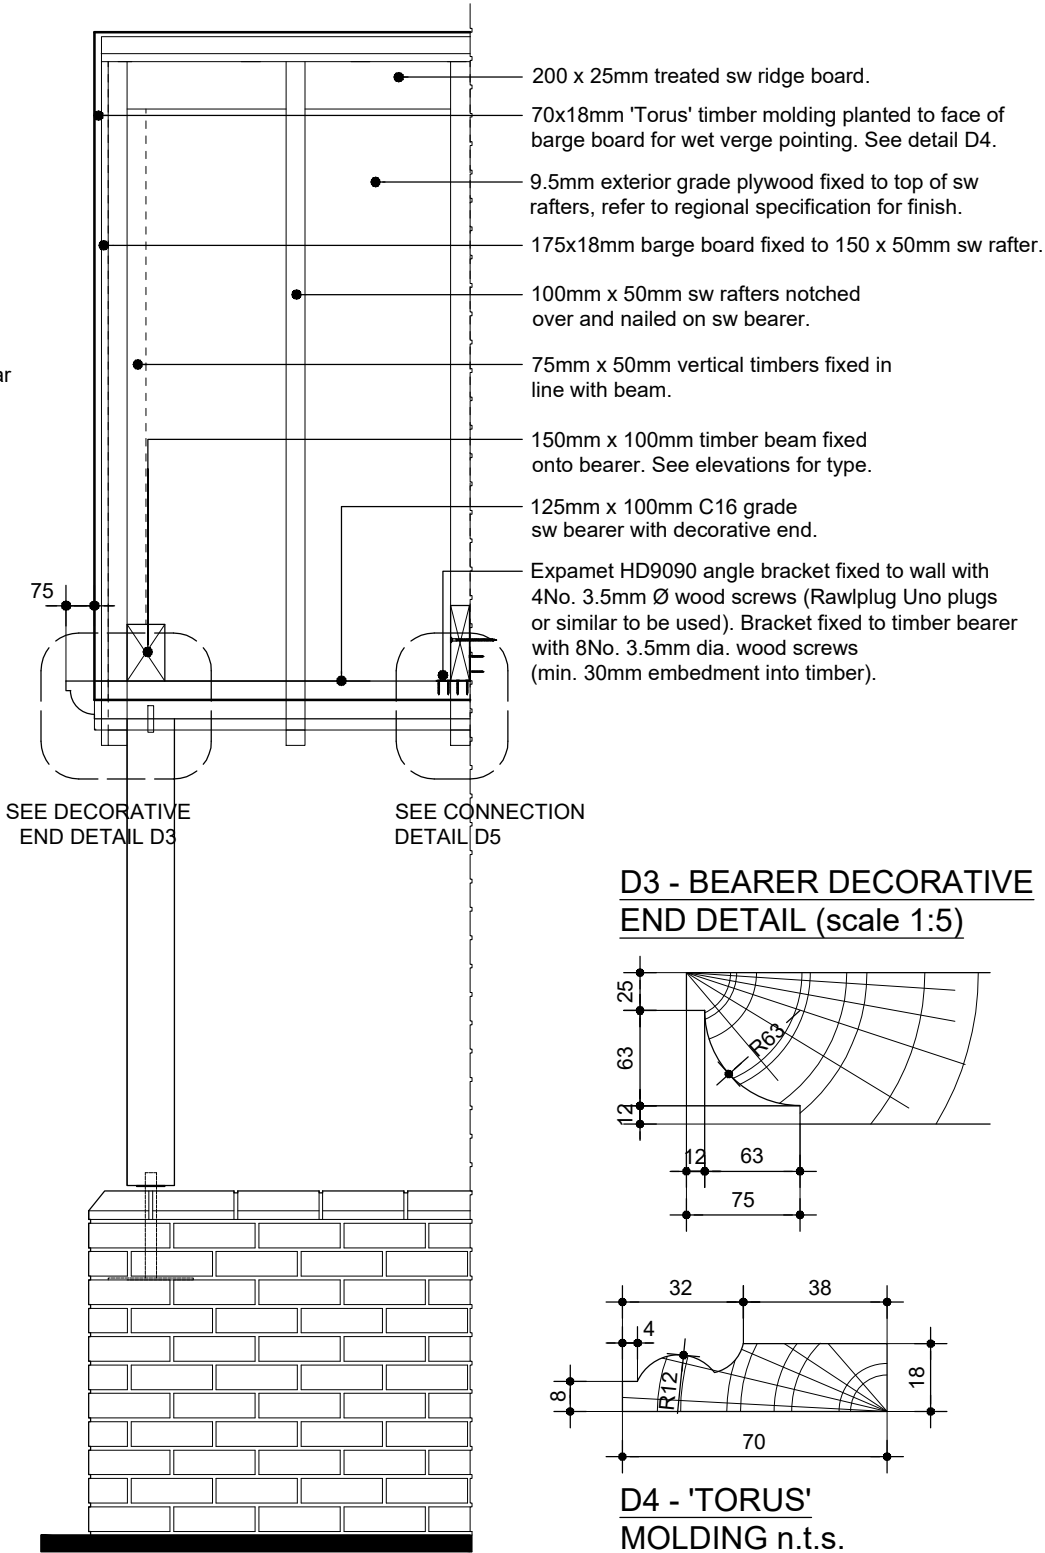
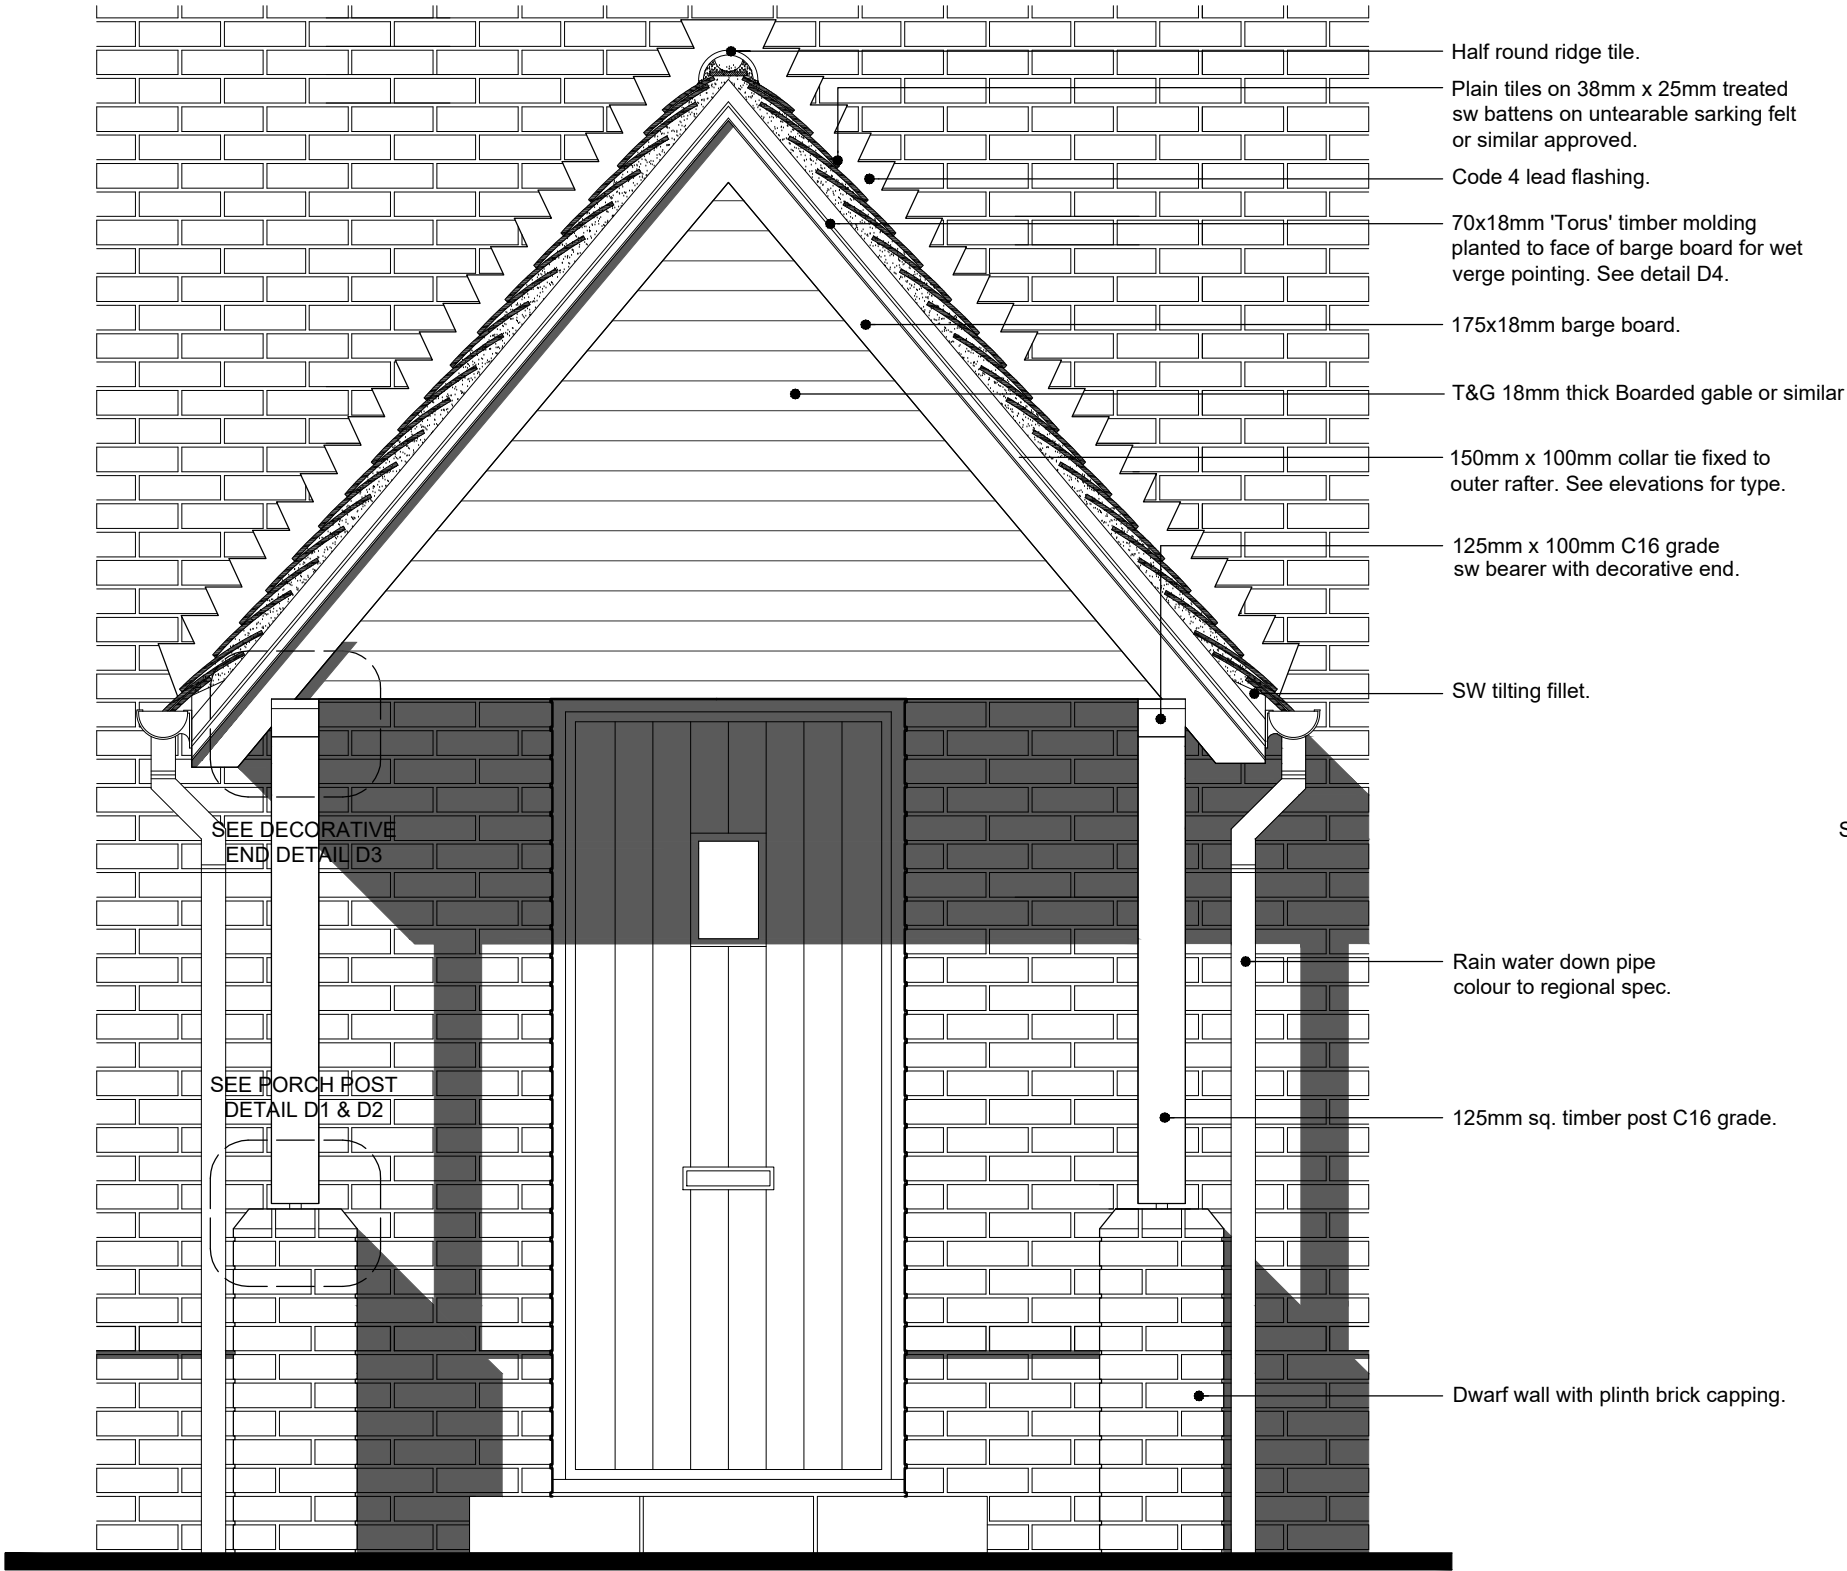


THIS DRAWING AND THE BUILDING WORKS DEPICTED ARE THE COPYRIGHT OF J.S.BLOOR (SERVICES) LIMITED AND MAY NOT BE REPRODUCED OR AMENDED EXCEPT BY WRITTEN PERMISSION. NO LIABILITY WILL BE ACCEPTED FOR AMENDMENTS MADE BY OTHER PERSONS.

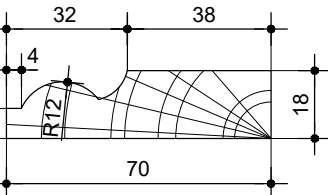

D3 - BEARER DECORATIVE END DETAIL (scale 1:5)

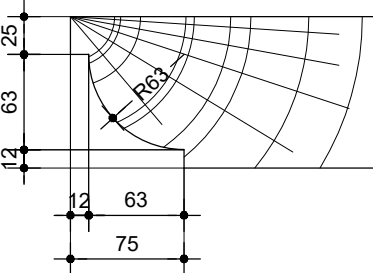

D4 - 'TORUS' MOLDING n.t.s.

STYLE 1 FRONT ELEVATION (1:20)

SECTION THRU' (1:20)

REFER TO STRUCTURAL ENGINEERS (ABACUS) CALCULATIONS, REFERENCE No. 32796-01-C62

ALL TIMBER TO BE PRESERVATIVE TREATED TO BS 5268 P.T 5 1977. WITH CUTS & JOINTS TREATED ON SITE.