




THIS DRAWING AND THE BUILDING WORKS DEPICTED ARE THE COPYRIGHT OF J.S.BLOOR (SERVICES) LIMITED AND MAY NOT BE REPRODUCED OR AMENDED EXCEPT BY WRITTEN PERMISSION. NO LIABILITY WILL BE ACCEPTED FOR AMENDMENTS MADE BY OTHER PERSONS.

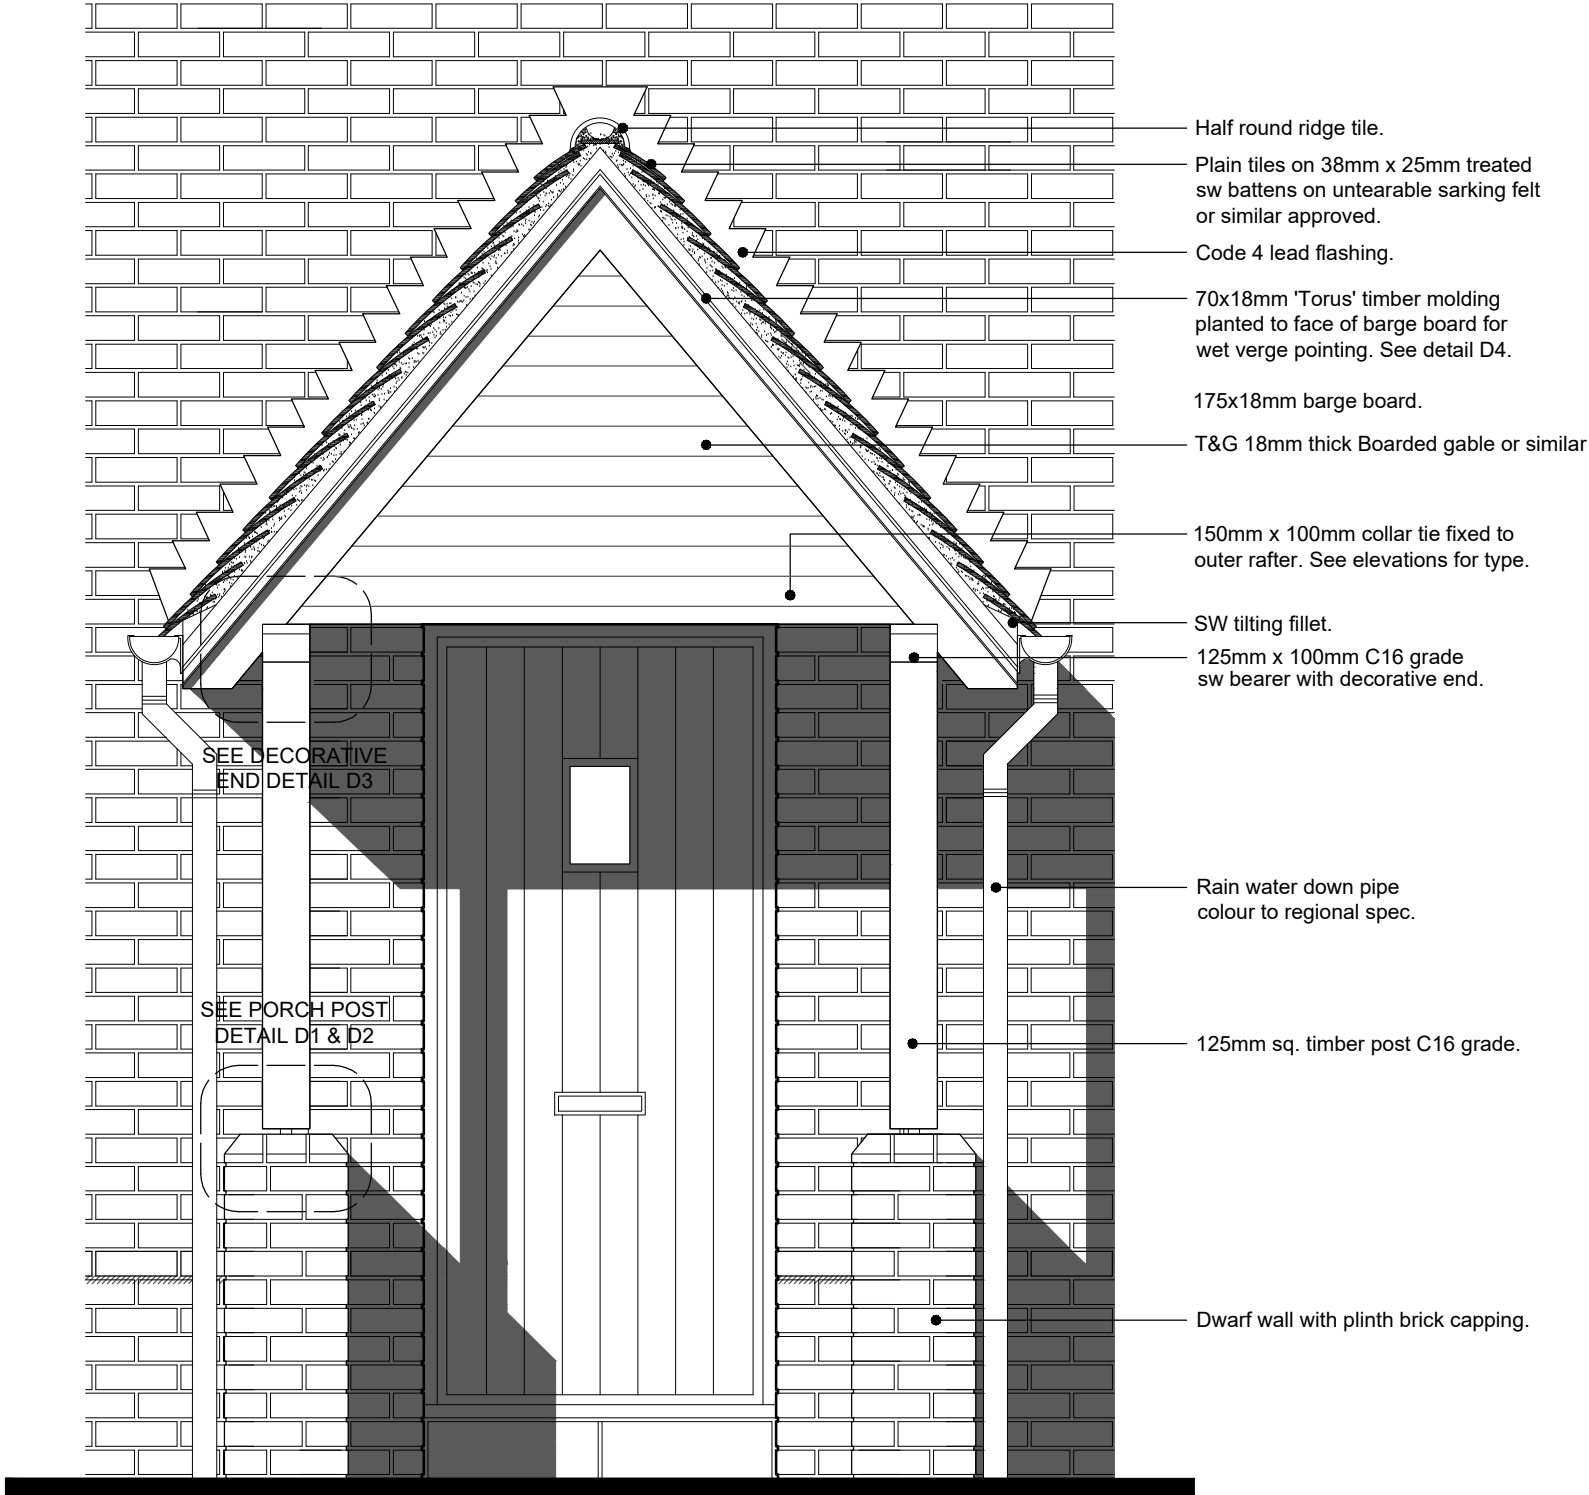

FRONT ELEVATION (1:20)

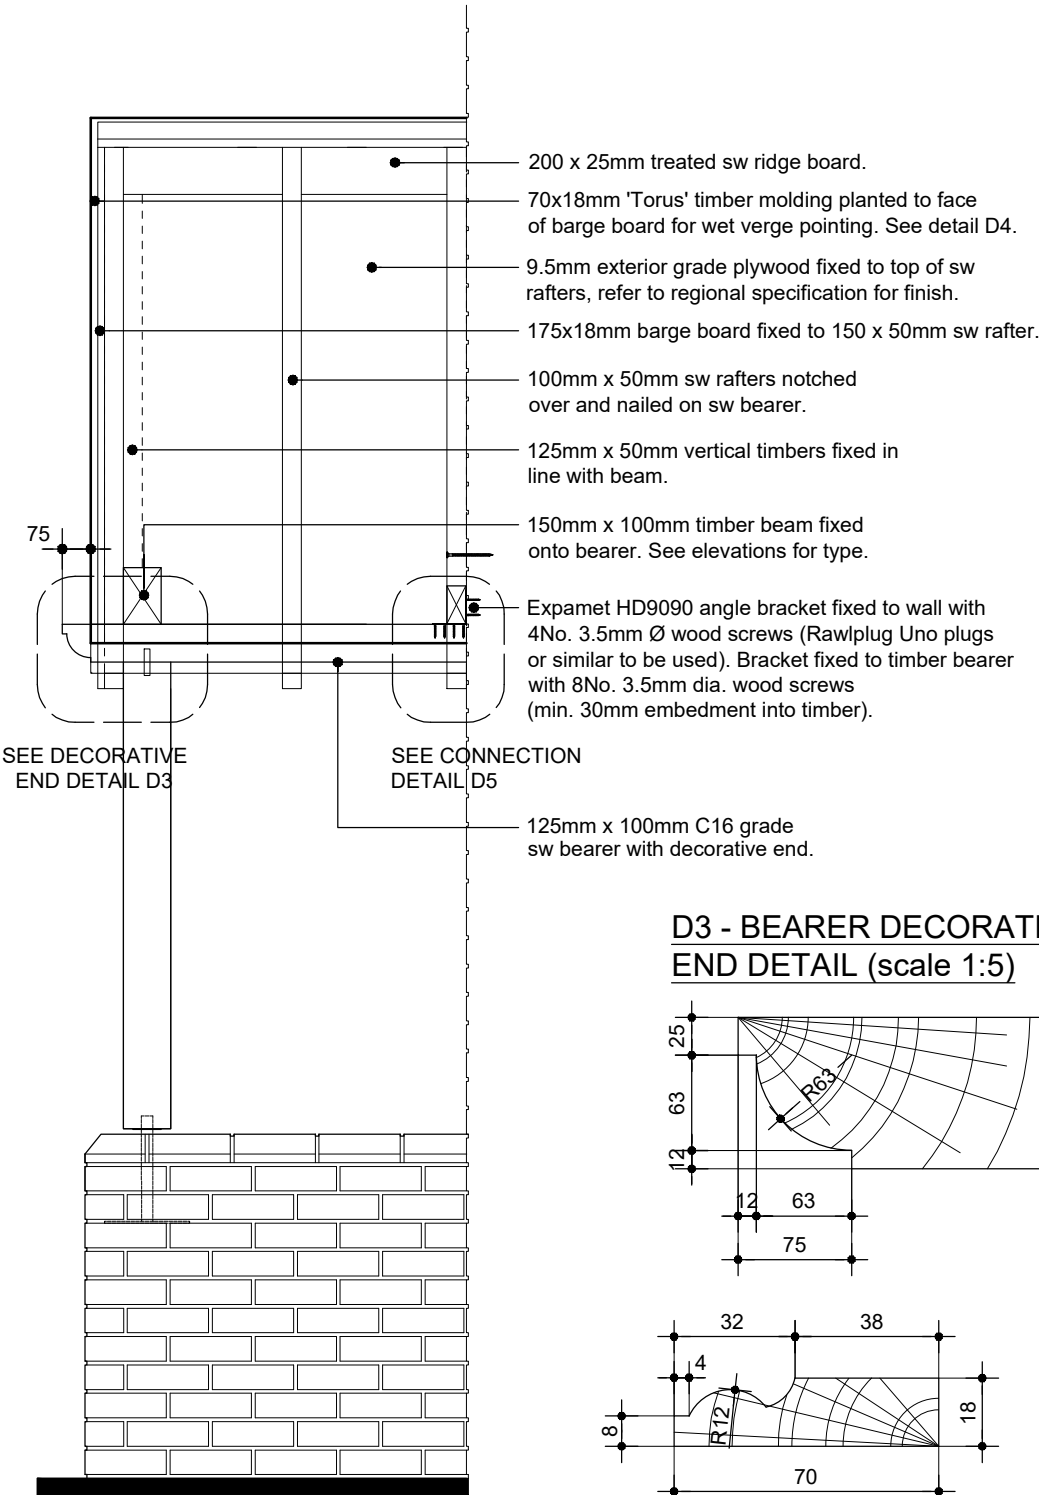

SECTION THRU' (1:20)

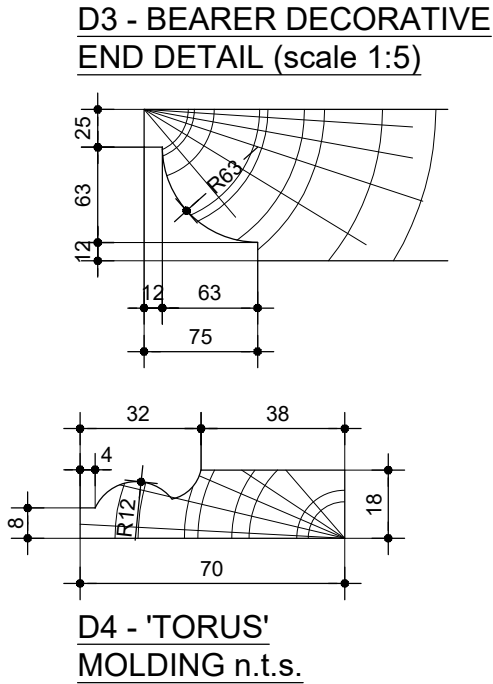

REFER TO STRUCTURAL ENGINEERS
(ABACUS) CALCULATIONS, REFERENCE
No. 32796-01-C62

ALL TIMBER TO BE PRESERVATIVE
TREATED TO BS 5268 P.T 5 1977. WITH
CUTS & JOINTS TREATED ON SITE.

Rev C (Nov 2014) - Omit anchors to base plates & plates lowered 150mm, vertical timbers updated, styles 2, 3 & 4 omitted.