


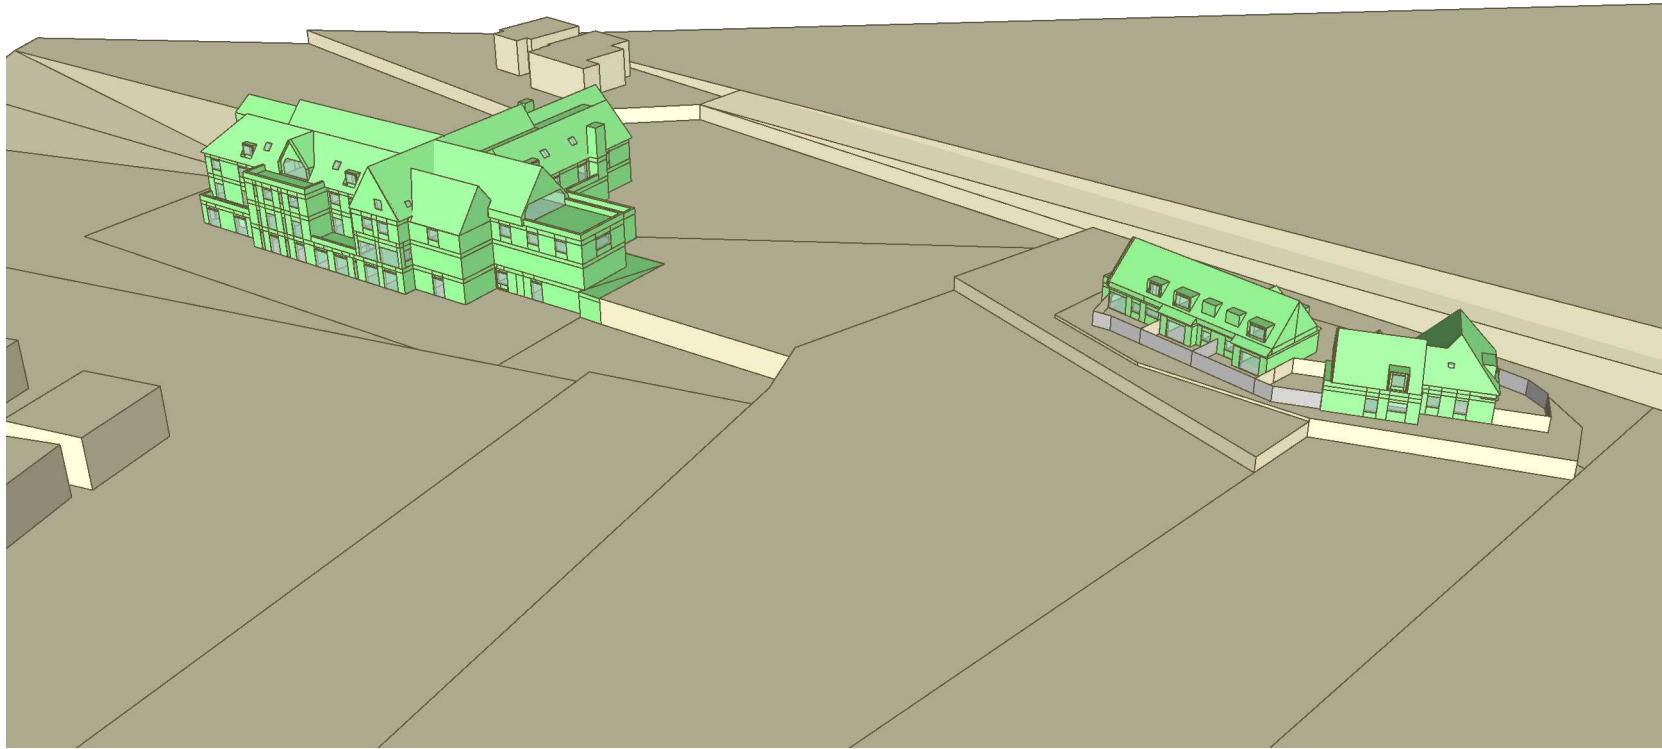

Do not scale from this drawing
© Hawkins Environmental Ltd

Notes

Drawing No: H4106_01

Hawkins

environmental



The Square, Basing View, Basingstoke, RG21 4EB
Tel: 01256 522332
enquiry@hawkinsenvironmental.co.uk
www.hawkinsenvironmental.co.uk

Site: Land adjoining 4 Brookfield,
Providence Hill, Bursledon


Title: View From North Proposed

Client: Colten Care Limited

Date: July 2024

Project Number: H4106

F	NH	C
Status	Drawn	Rev

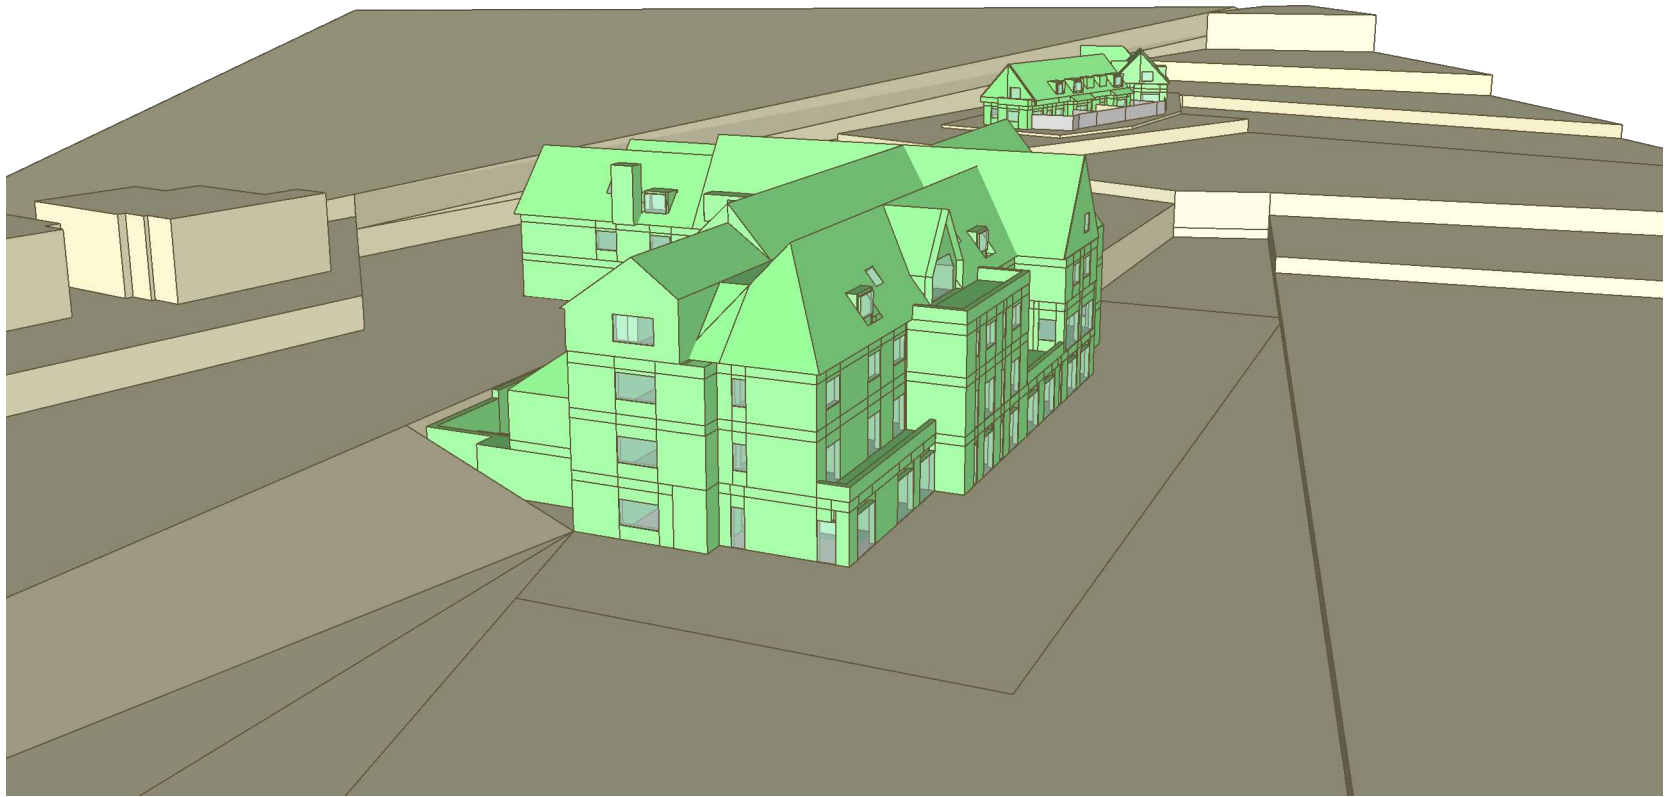

Do not scale from this drawing
© Hawkins Environmental Ltd

Notes

Drawing No: H4106_02

Hawkins

environmental



The Square, Basing View, Basingstoke, RG21 4EB
Tel: 01256 522332
enquiry@hawkinsenvironmental.co.uk
www.hawkinsenvironmental.co.uk

Site: Land adjoining 4 Brookfield,
Providence Hill, Bursledon


Title: View From East Proposed

Client: Colten Care Limited

Date: July 2024

Project Number: H4106

F	NH	C
Status	Drawn	Rev

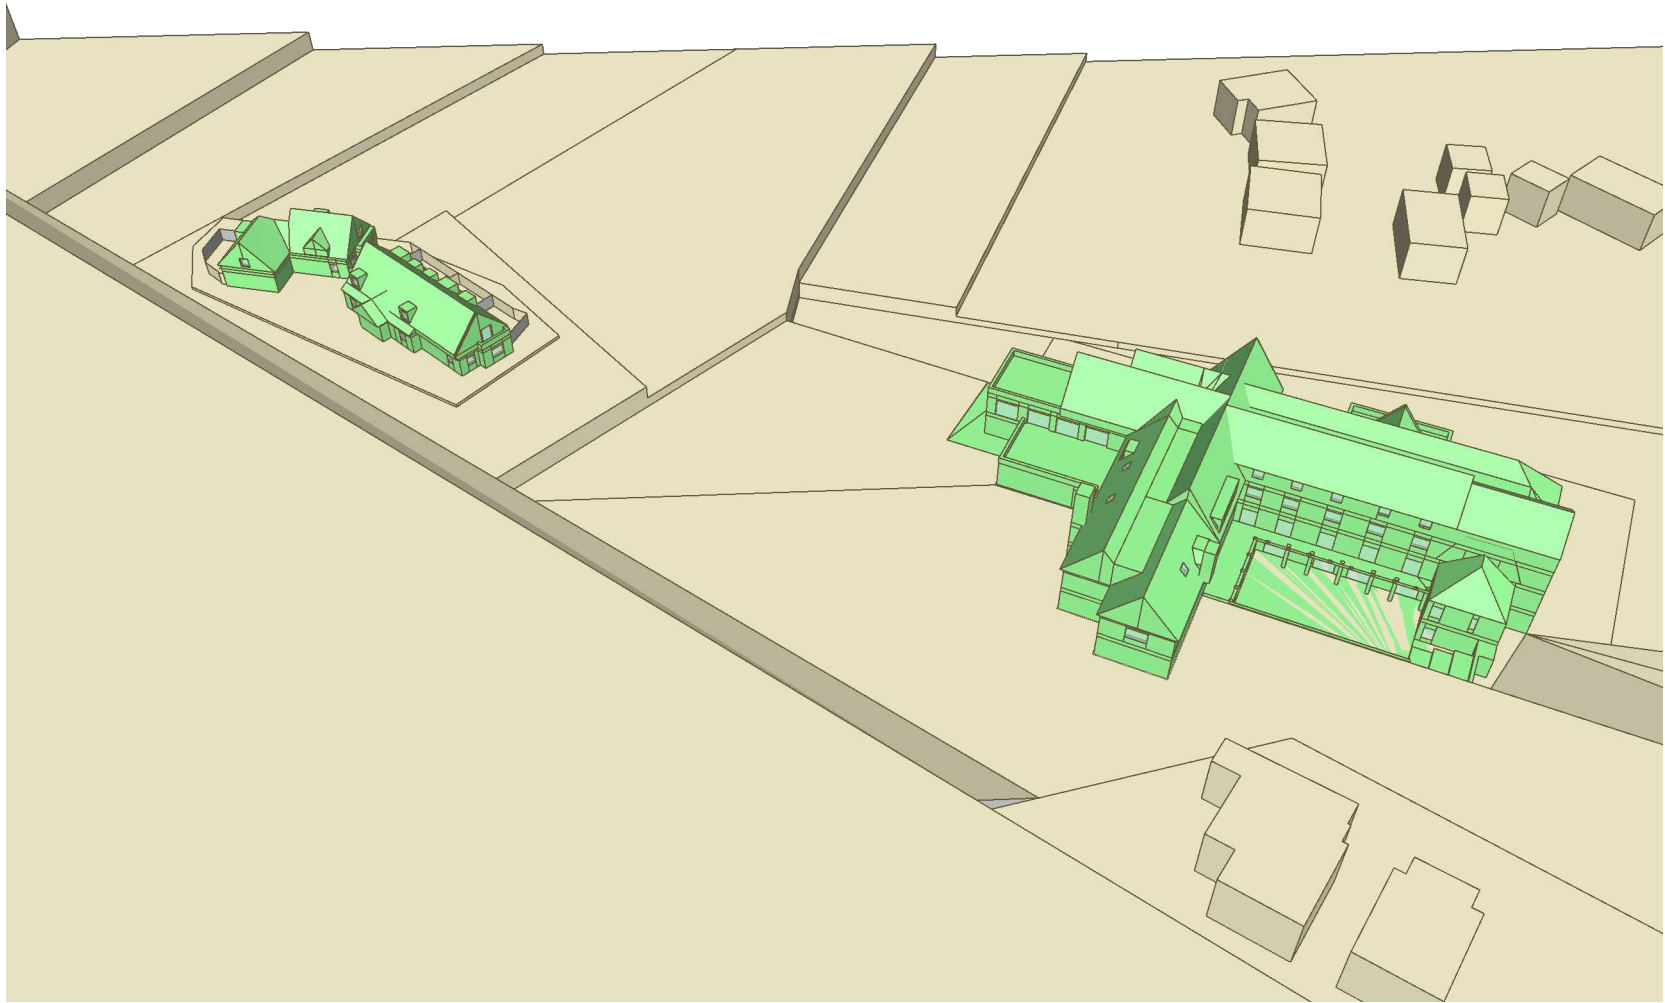

Do not scale from this drawing
© Hawkins Environmental Ltd

Notes

Drawing No: H4106_03

Hawkins

environmental



The Square, Basing View, Basingstoke, RG21 4EB
Tel: 01256 522332
enquiry@hawkinsenvironmental.co.uk
www.hawkinsenvironmental.co.uk

Site: Land adjoining 4 Brookfield,
Providence Hill, Bursledon


Title: View From South Proposed

Client: Colten Care Limited

Date: July 2024

Project Number: H4106

F	NH	C
Status	Drawn	Rev

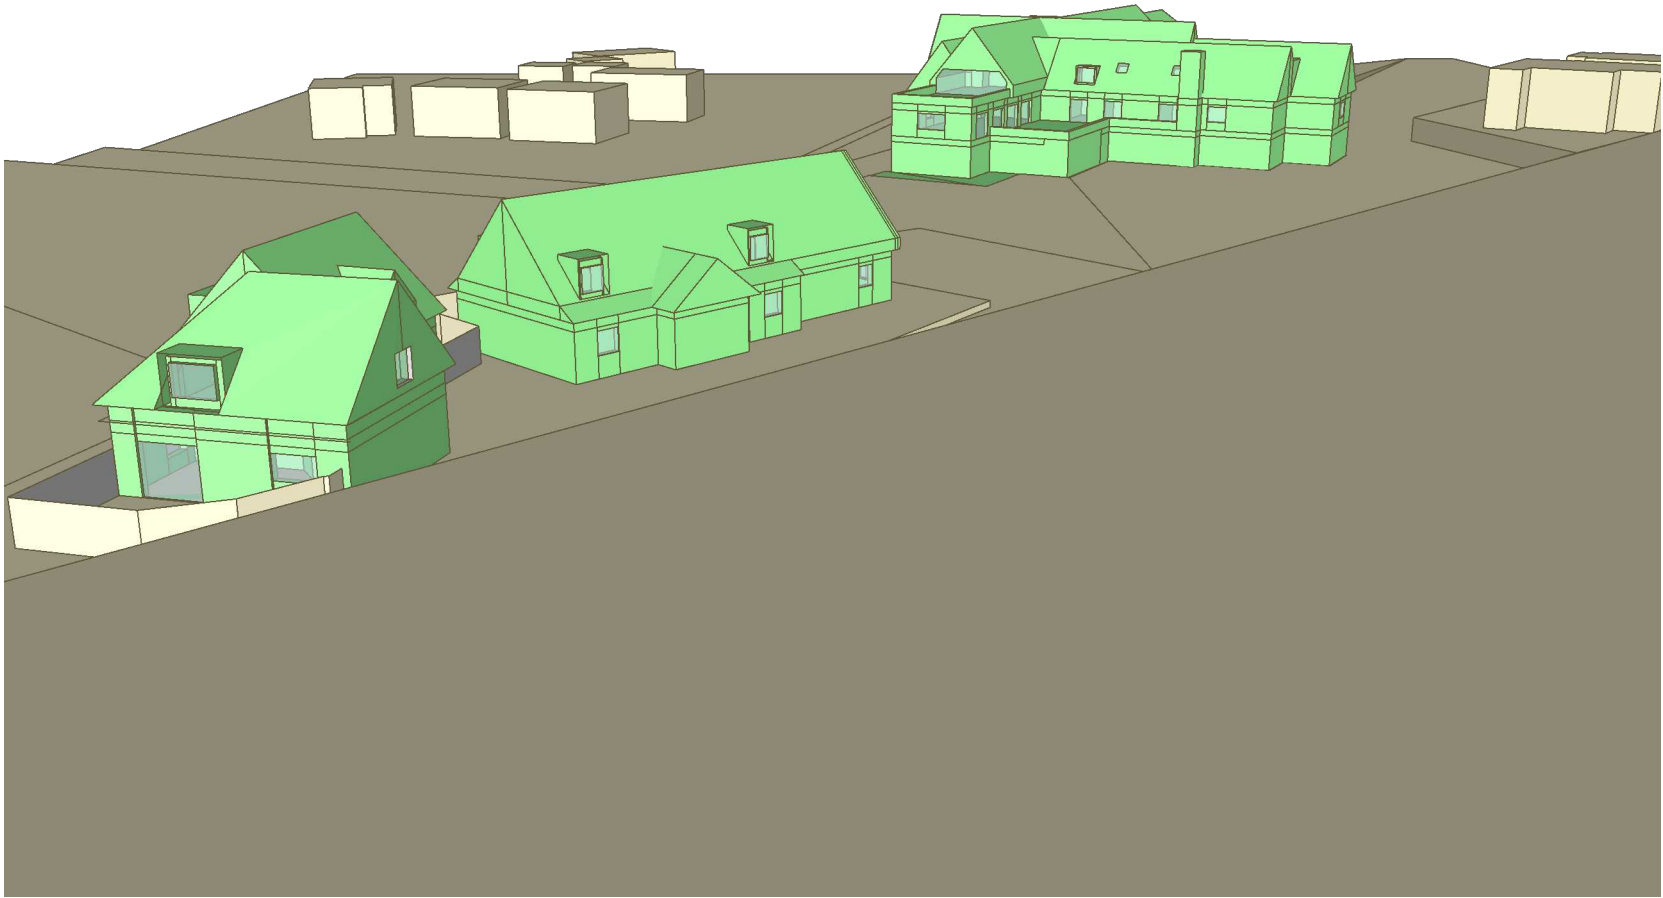

Do not scale from this drawing
© Hawkins Environmental Ltd

Notes

Drawing No: H4106_04

Hawkins

environmental



The Square, Basing View, Basingstoke, RG21 4EB
Tel: 01256 522332
enquiry@hawkinsenvironmental.co.uk
www.hawkinsenvironmental.co.uk

Site: Land adjoining 4 Brookfield,
Providence Hill, Bursledon


Title: View From West Proposed

Client: Colten Care Limited

Date: July 2024

Project Number: H4106

F	NH	C
Status	Drawn	Rev

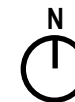

Notes

Drawing No: H4106_05

Hawkins 
environmental
The Square, Basing View, Basingstoke, RG21 4EB
Tel: 01256 522332
enquiry@hawkinsenvironmental.co.uk
www.hawkinsenvironmental.co.uk

Site: Land adjoining 4 Brookfield,
Providence Hill, Bursledon



Title: Overhead View Proposed

Client: Colten Care Limited

Date: July 2024

Project Number: H4106

F	NH	C
Status	Drawn	Rev

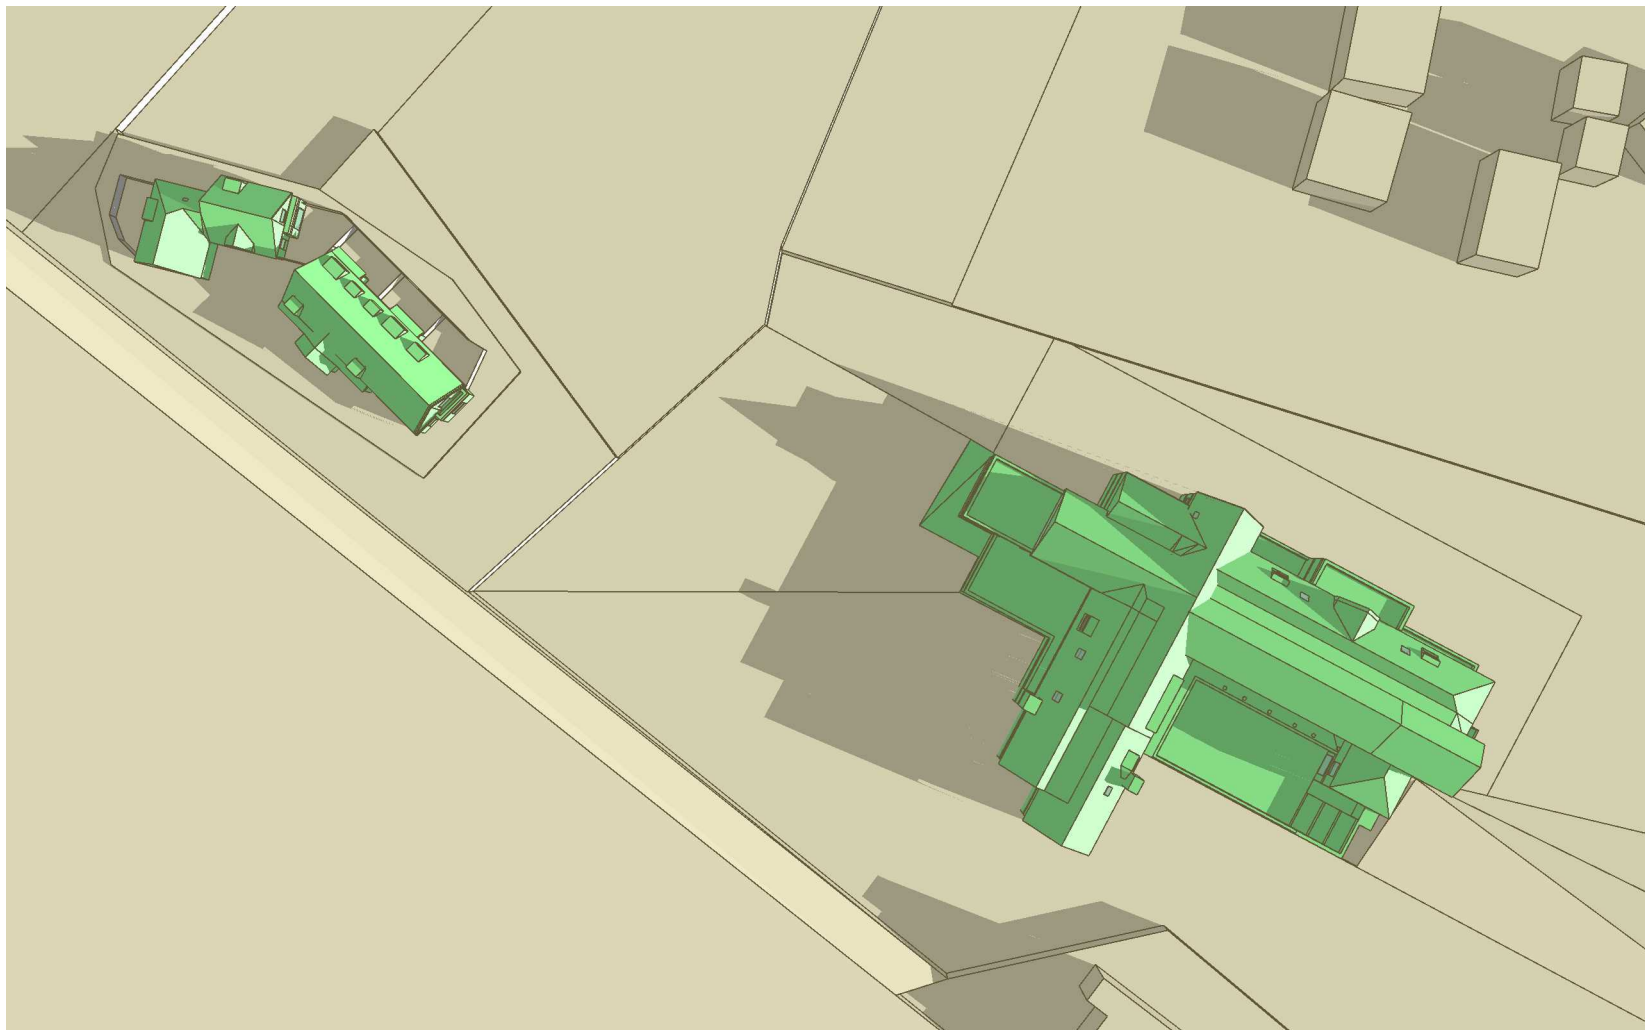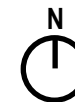

Do not scale from this drawing
© Hawkins Environmental Ltd

Notes

Drawing No: H4106_06

Hawkins 
environmental
The Square, Basing View, Basingstoke, RG21 4EB
Tel: 01256 522332
enquiry@hawkinsenvironmental.co.uk
www.hawkinsenvironmental.co.uk

Site: Land adjoining 4 Brookfield,
Providence Hill, Bursledon



Title: Shadows 21st March 8am Proposed

Client: Colten Care Limited

Date: July 2024

Project Number: H4106

F	NH	C
Status	Drawn	Rev

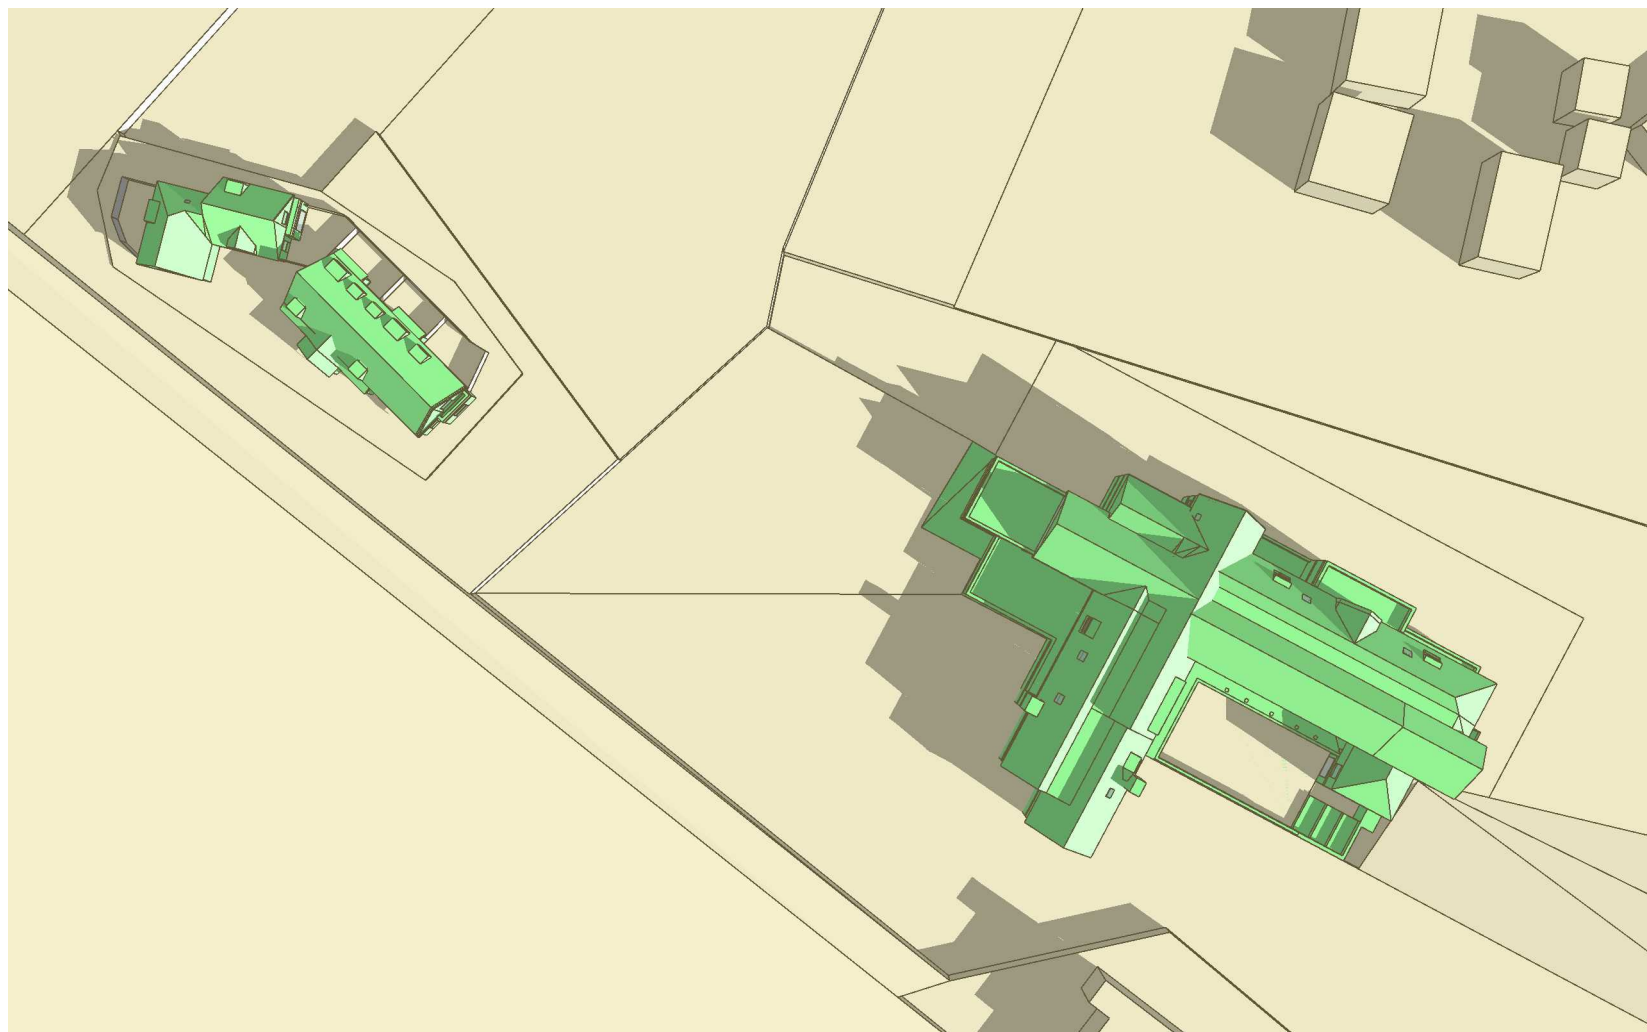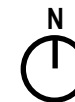

Notes

Drawing No: H4106_07

Hawkins 
environmental
The Square, Basing View, Basingstoke, RG21 4EB
Tel: 01256 522332
enquiry@hawkinsenvironmental.co.uk
www.hawkinsenvironmental.co.uk

Site: Land adjoining 4 Brookfield,
Providence Hill, Bursledon


Title: Shadows 21st March 9am Proposed

Client: Colten Care Limited

Date: July 2024

Project Number: H4106

F	NH	C
Status	Drawn	Rev

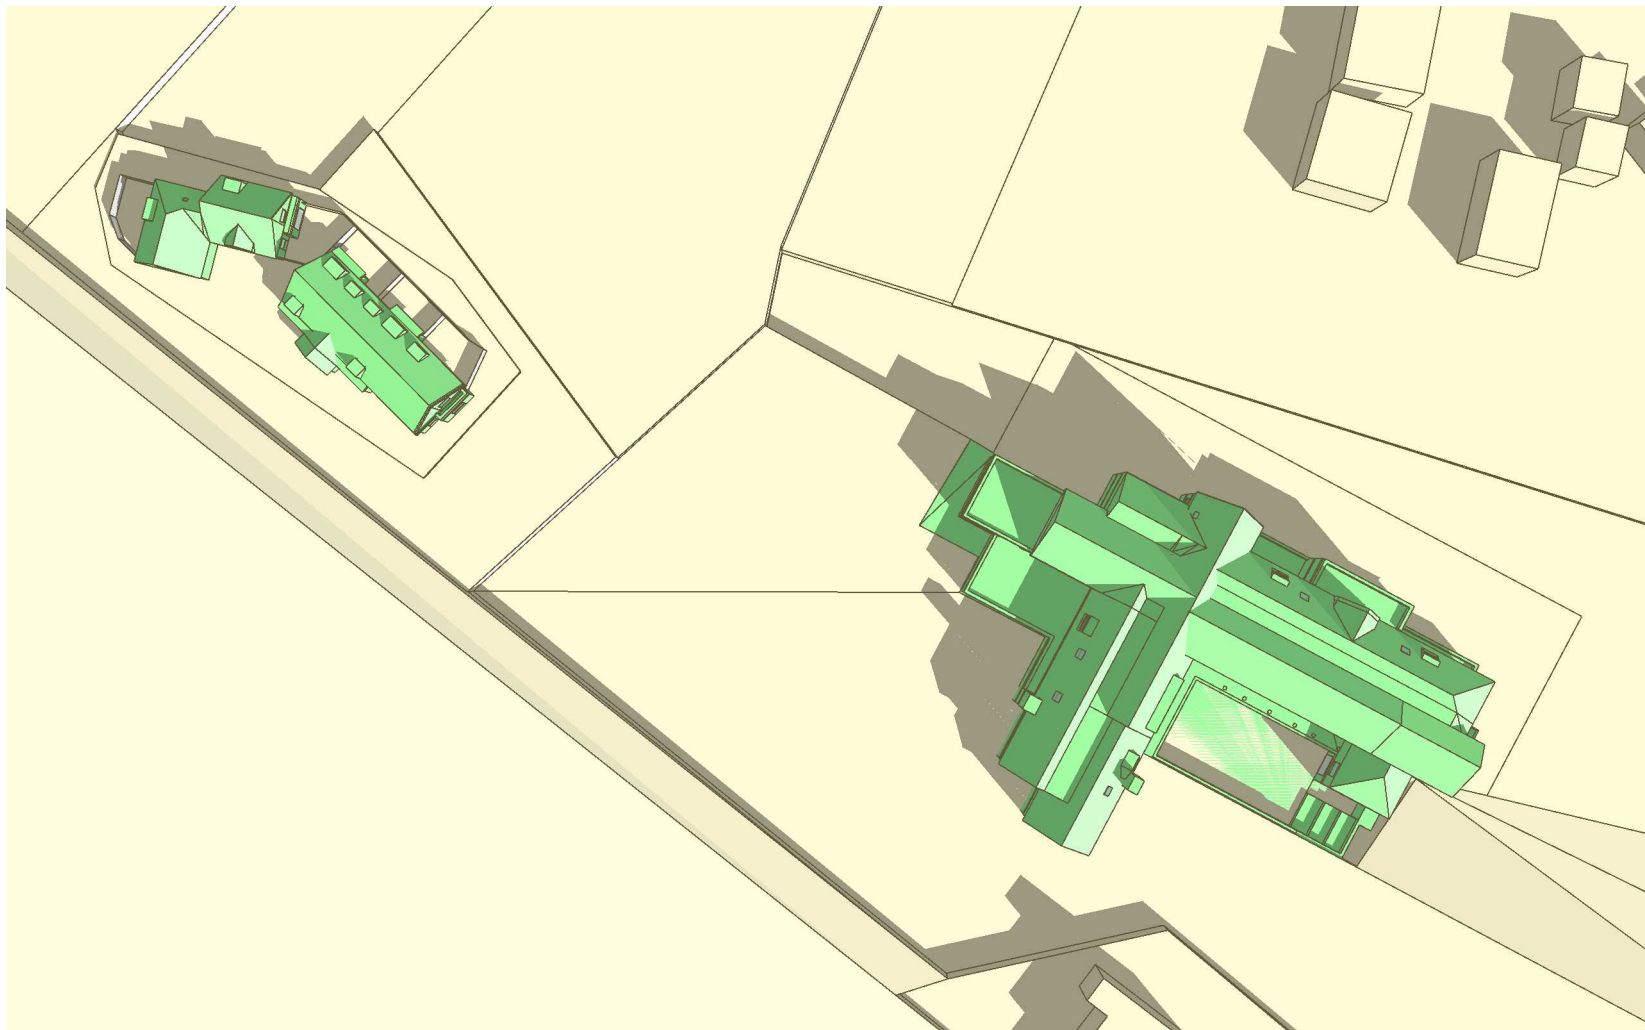

Notes

Drawing No: H4106_08

Hawkins 
environmental
The Square, Basing View, Basingstoke, RG21 4EB
Tel: 01256 522332
enquiry@hawkinsenvironmental.co.uk
www.hawkinsenvironmental.co.uk

Site: Land adjoining 4 Brookfield,
Providence Hill, Bursledon


Title: Shadows 21st March 10am Proposed

Client: Colten Care Limited

Date: July 2024

Project Number: H4106

F	NH	C
Status	Drawn	Rev

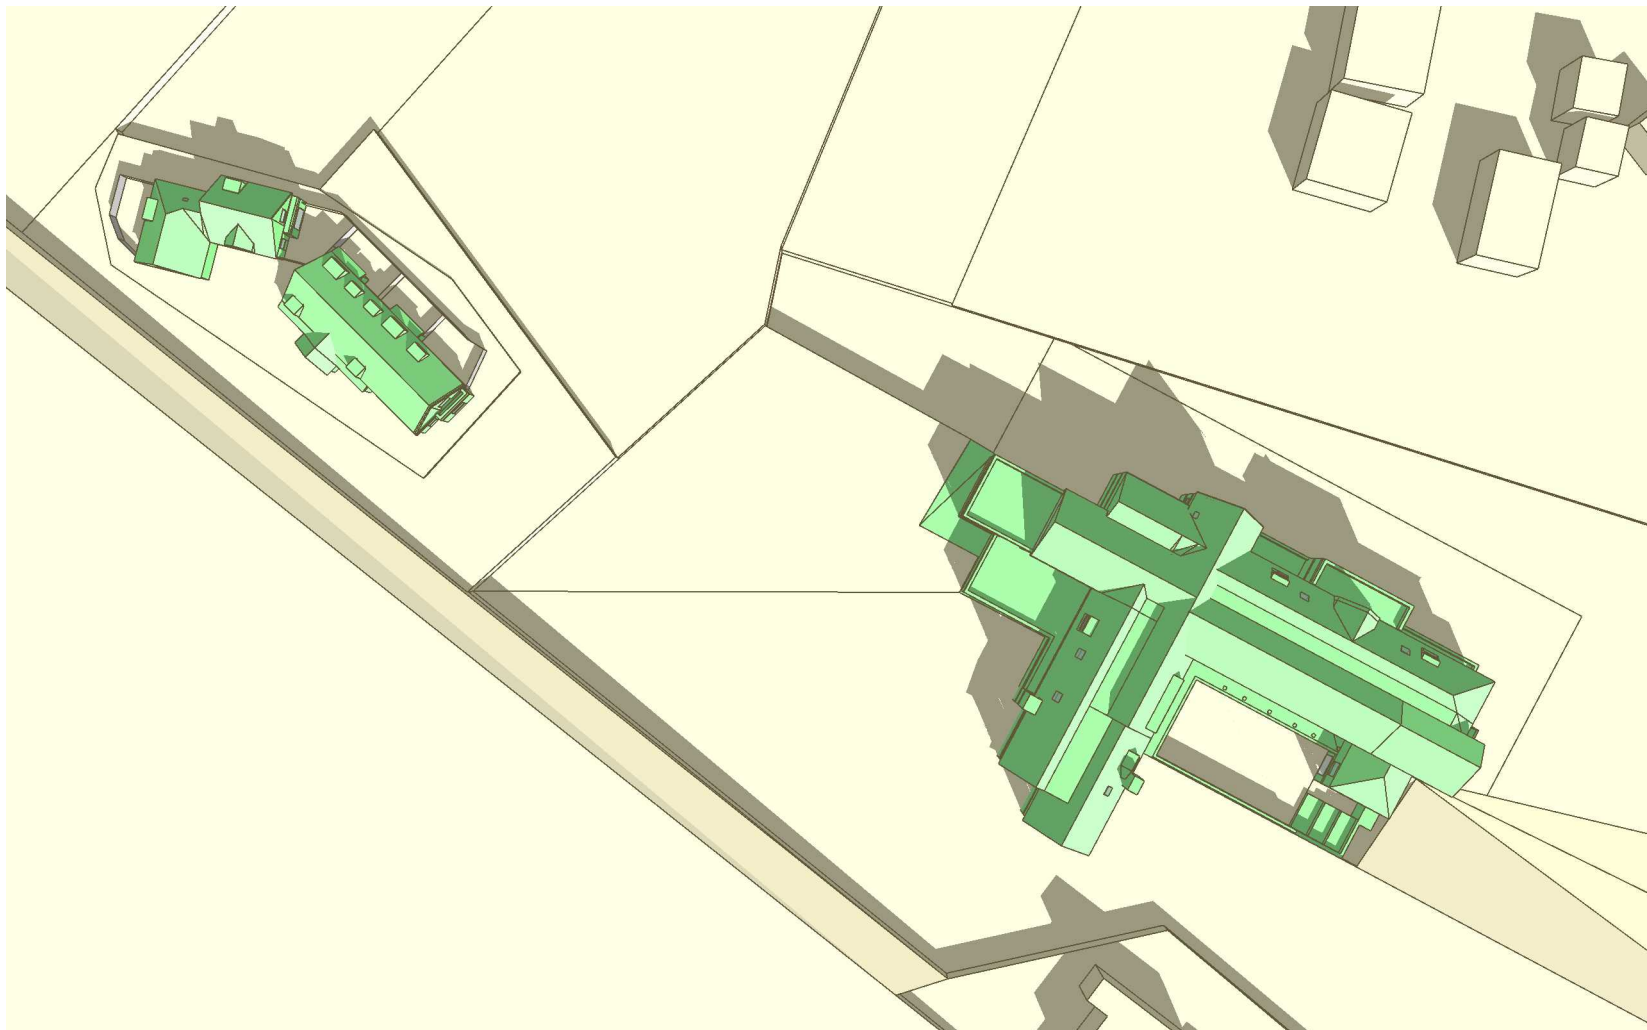

Notes

Drawing No: H4106_09

Hawkins 
environmental
The Square, Basing View, Basingstoke, RG21 4EB
Tel: 01256 522332
enquiry@hawkinsenvironmental.co.uk
www.hawkinsenvironmental.co.uk

Site: Land adjoining 4 Brookfield,
Providence Hill, Bursledon


Title: Shadows 21st March 11am Proposed

Client: Colten Care Limited

Date: July 2024

Project Number: H4106

F	NH	C
Status	Drawn	Rev

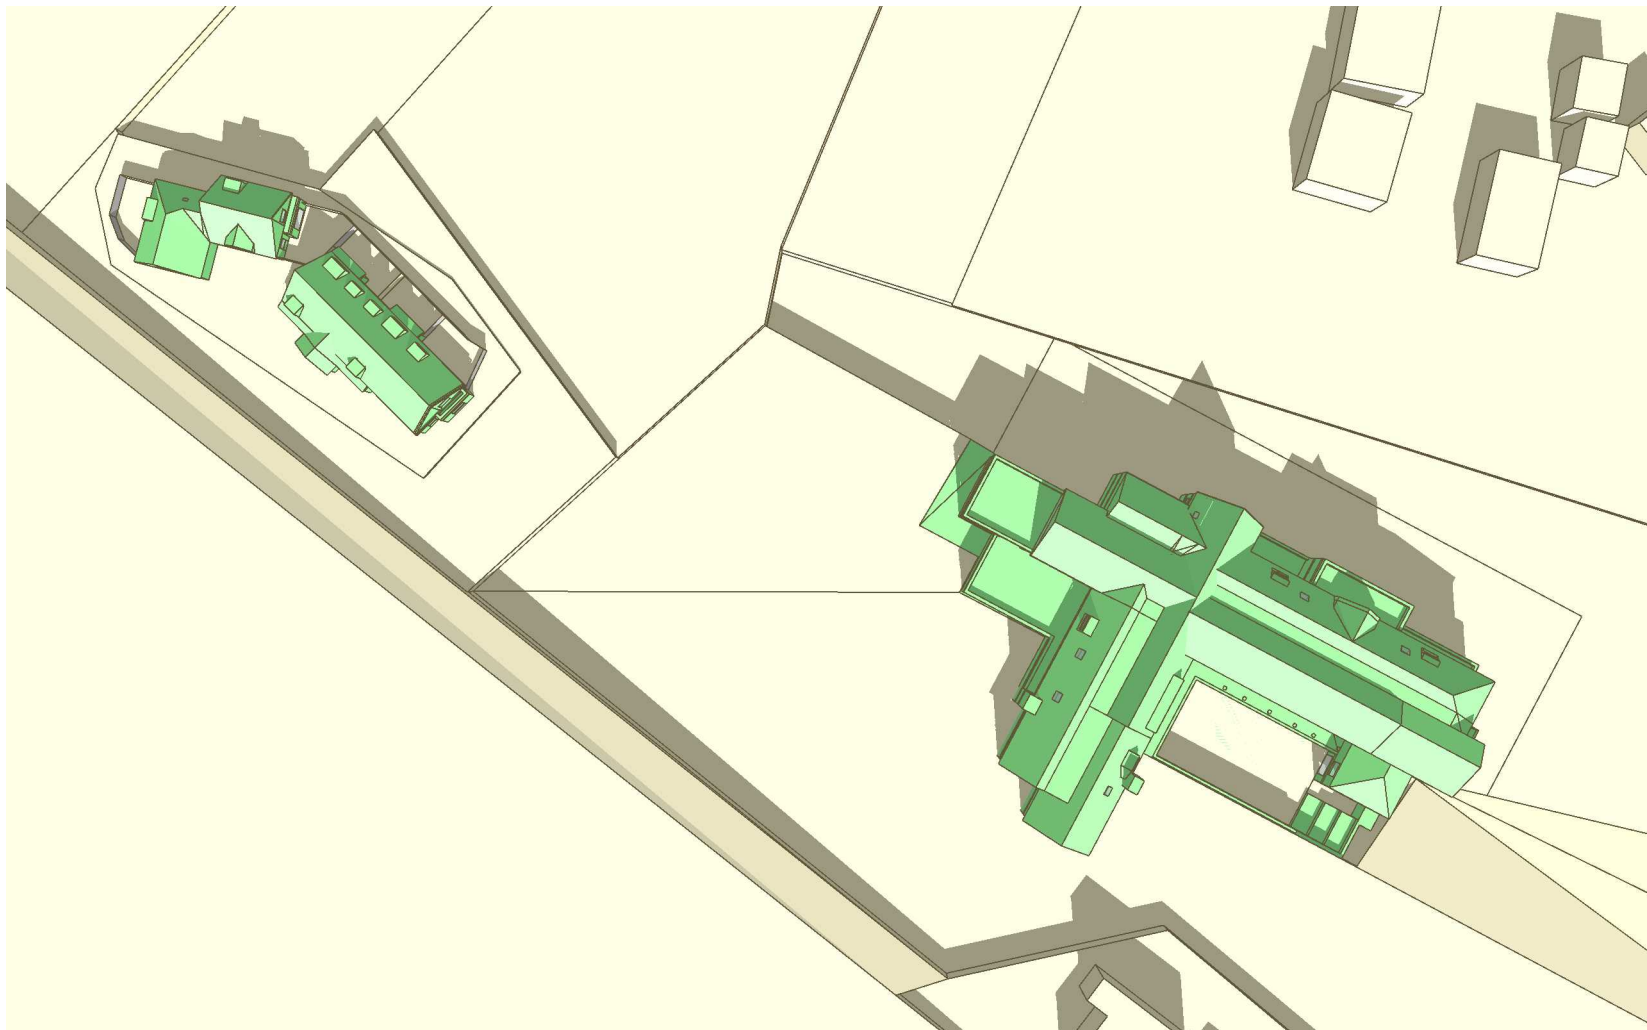

Do not scale from this drawing
© Hawkins Environmental Ltd

Notes

Drawing No: H4106_10

Hawkins 
environmental
The Square, Basing View, Basingstoke, RG21 4EB
Tel: 01256 522332
enquiry@hawkinsenvironmental.co.uk
www.hawkinsenvironmental.co.uk

Site: Land adjoining 4 Brookfield,
Providence Hill, Bursledon


Title: Shadows 21st March 12pm Proposed

Client: Colten Care Limited

Date: July 2024

Project Number: H4106

F	NH	C
Status	Drawn	Rev

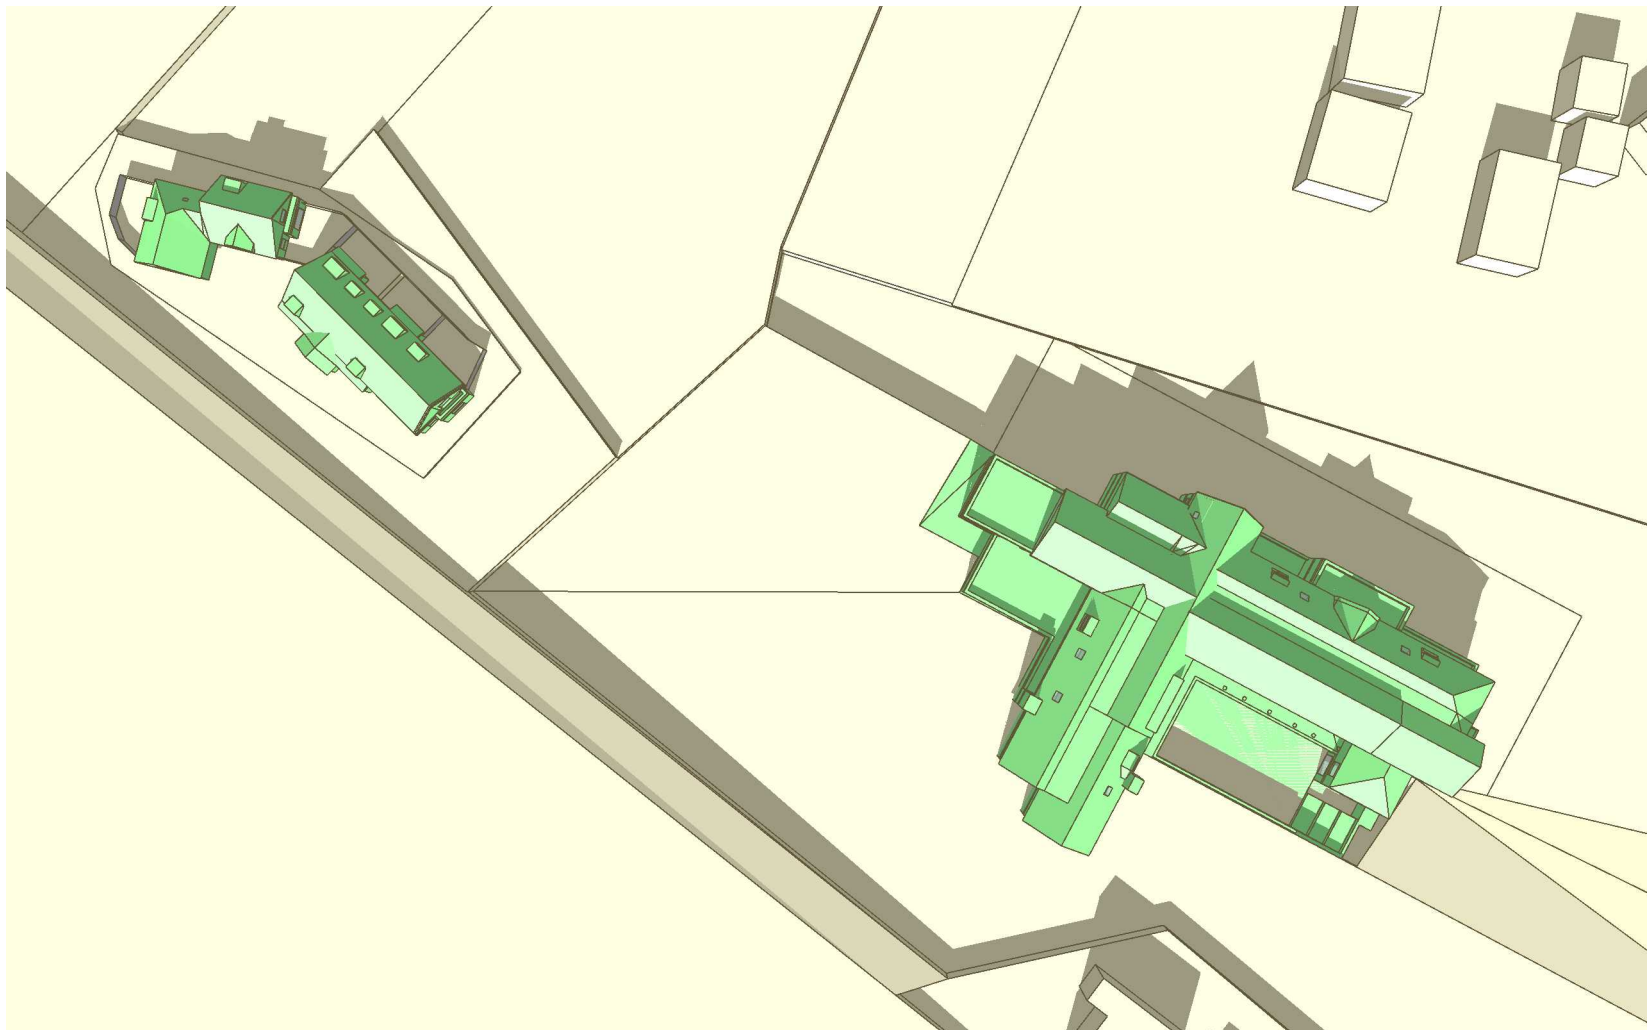

Notes

Drawing No: H4106_11

Hawkins 
environmental
The Square, Basing View, Basingstoke, RG21 4EB
Tel: 01256 522332
enquiry@hawkinsenvironmental.co.uk
www.hawkinsenvironmental.co.uk

Site: Land adjoining 4 Brookfield,
Providence Hill, Bursledon



Title: Shadows 21st March 1pm Proposed

Client: Colten Care Limited

Date: July 2024

Project Number: H4106

F	NH	C
Status	Drawn	Rev

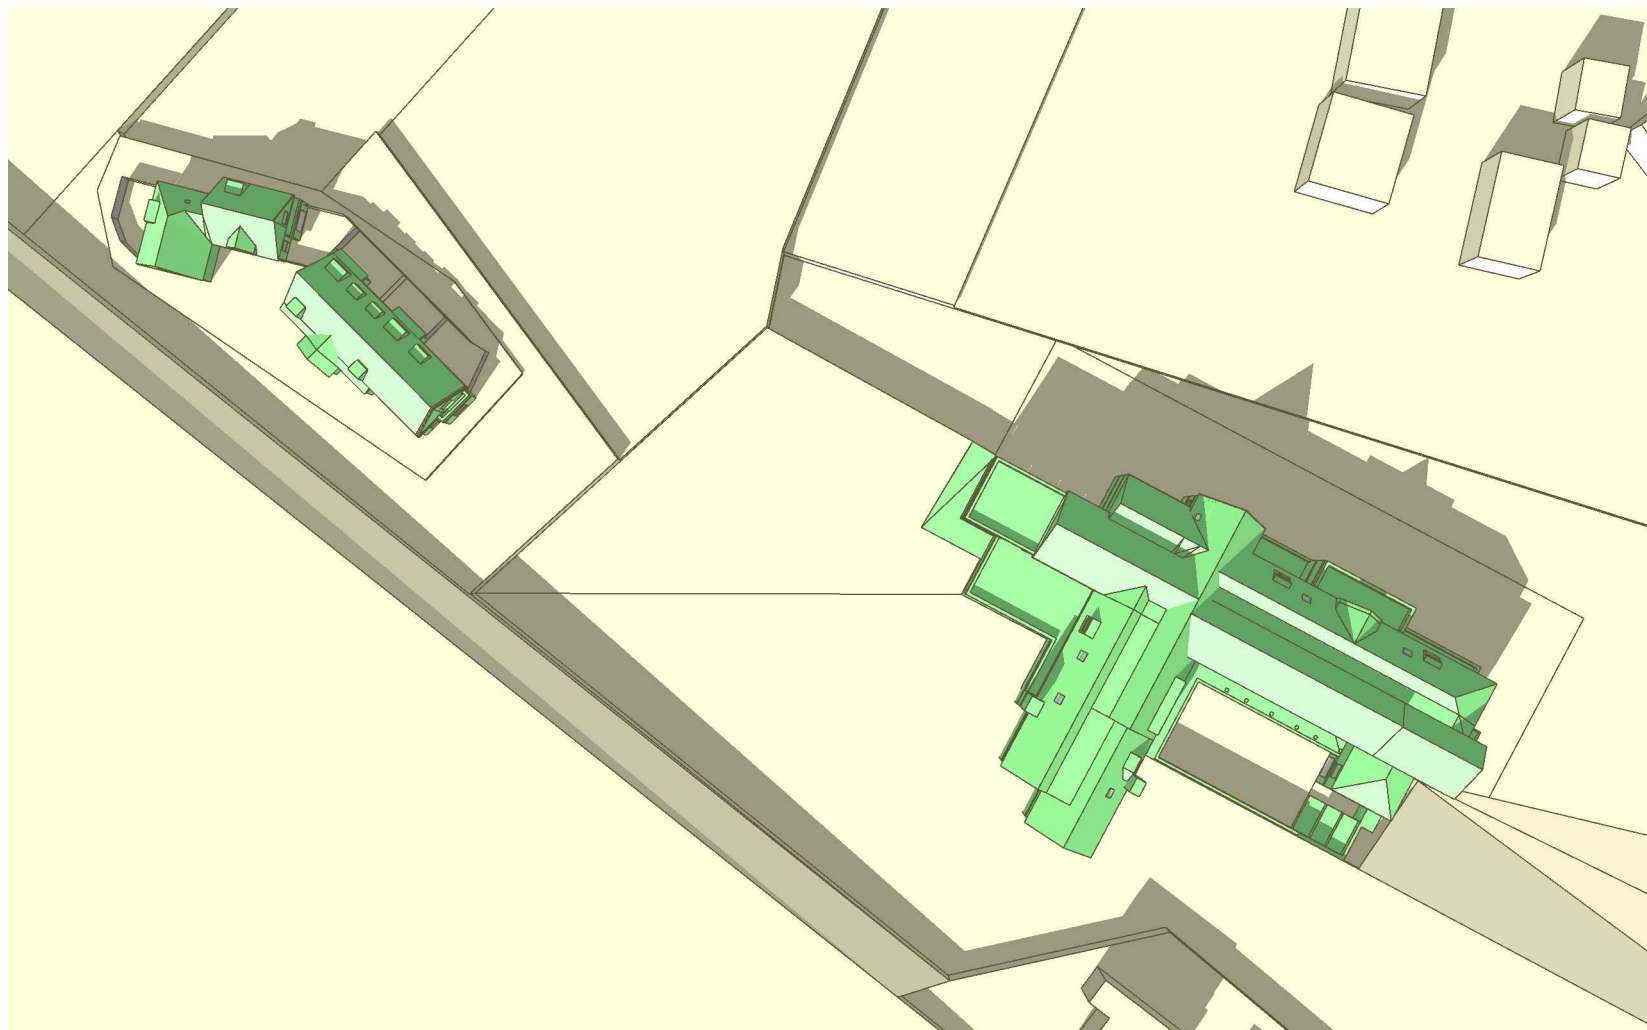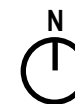

Do not scale from this drawing
© Hawkins Environmental Ltd

Notes

Drawing No: H4106_12

Hawkins 
environmental
The Square, Basing View, Basingstoke, RG21 4EB
Tel: 01256 522332
enquiry@hawkinsenvironmental.co.uk
www.hawkinsenvironmental.co.uk

Site: Land adjoining 4 Brookfield,
Providence Hill, Bursledon



Title: Shadows 21st March 2pm Proposed

Client: Colten Care Limited

Date: July 2024

Project Number: H4106

F	NH	C
Status	Drawn	Rev

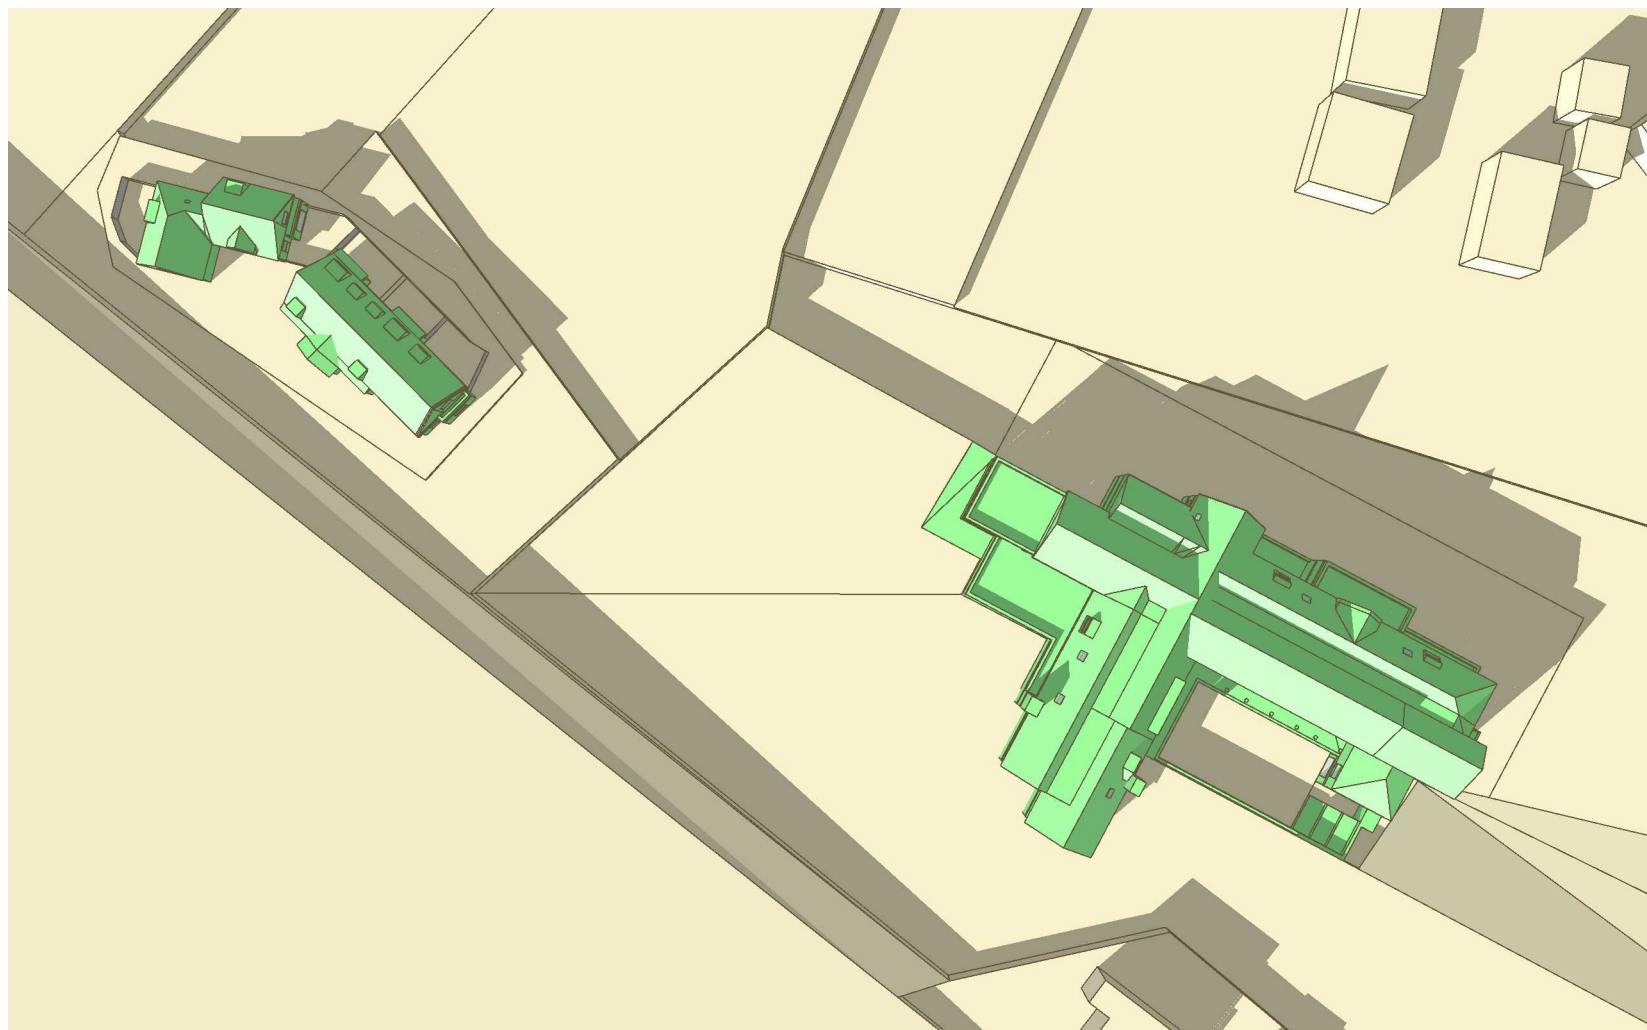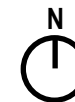

Do not scale from this drawing
© Hawkins Environmental Ltd

Notes

Drawing No: H4106_13

Hawkins 
environmental
The Square, Basing View, Basingstoke, RG21 4EB
Tel: 01256 522332
enquiry@hawkinsenvironmental.co.uk
www.hawkinsenvironmental.co.uk

Site: Land adjoining 4 Brookfield,
Providence Hill, Bursledon



Title: Shadows 21st March 3pm Proposed

Client: Colten Care Limited

Date: July 2024

Project Number: H4106

F	NH	C
Status	Drawn	Rev

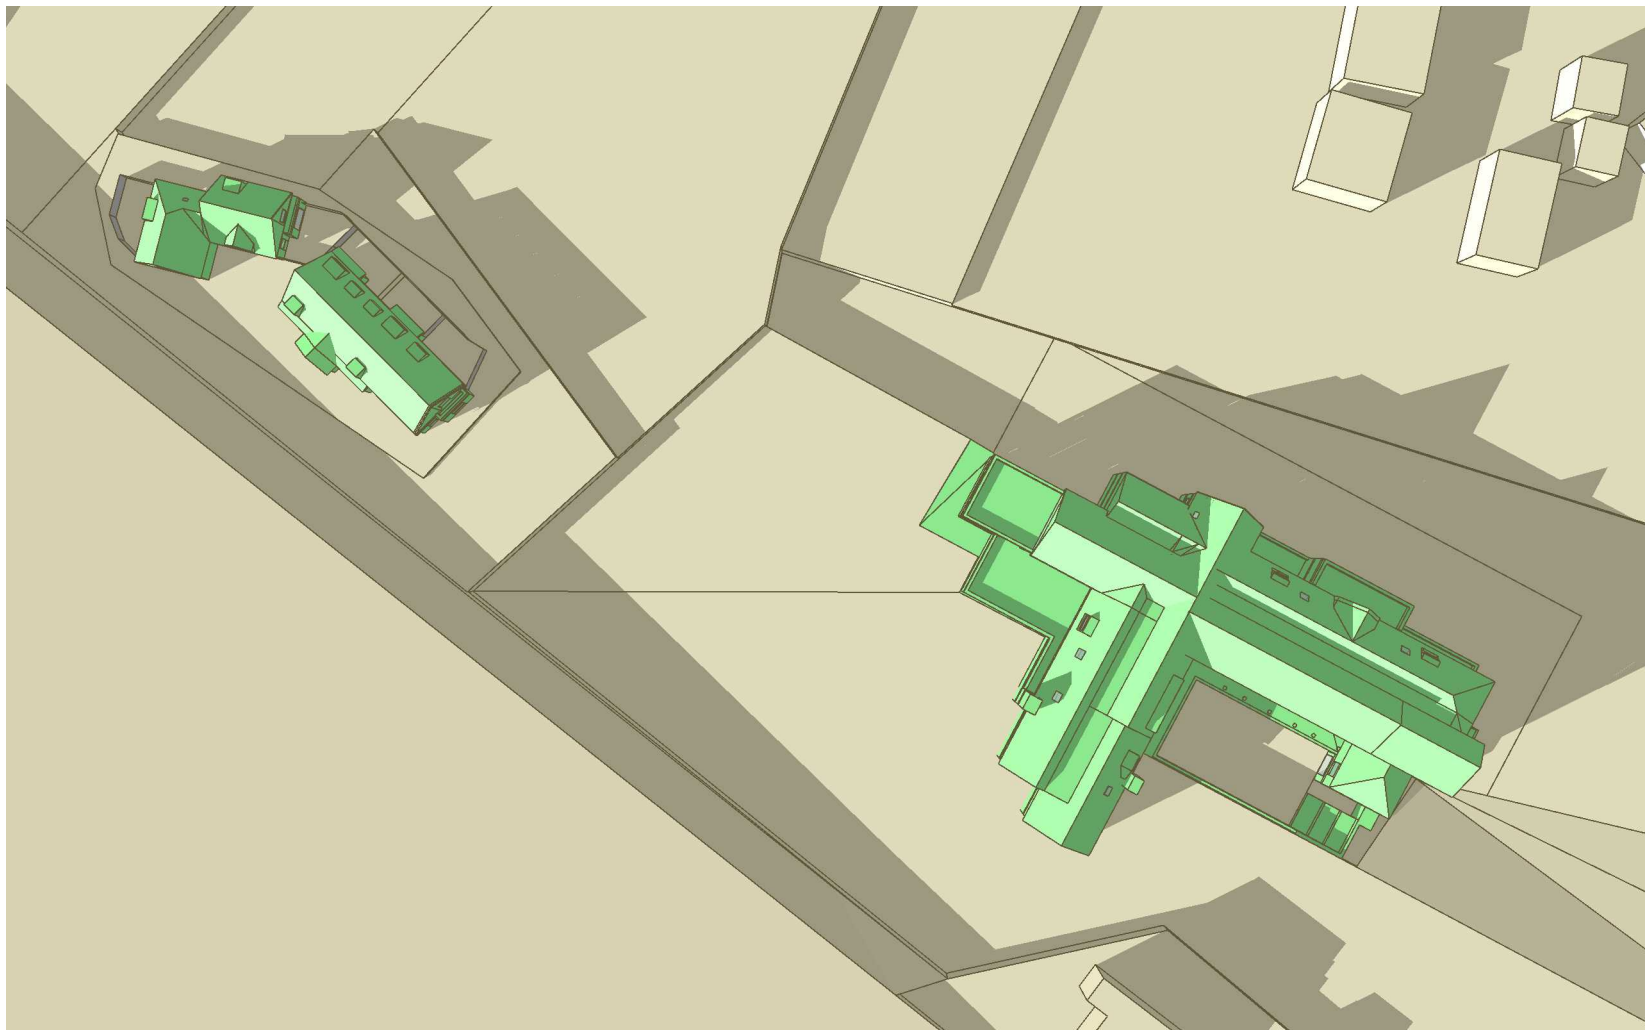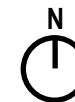

Do not scale from this drawing
© Hawkins Environmental Ltd

Notes

Drawing No: H4106_14

Hawkins 
environmental
The Square, Basing View, Basingstoke, RG21 4EB
Tel: 01256 522332
enquiry@hawkinsenvironmental.co.uk
www.hawkinsenvironmental.co.uk

Site: Land adjoining 4 Brookfield,
Providence Hill, Bursledon



Title: Shadows 21st March 4pm Proposed

Client: Colten Care Limited

Date: July 2024

Project Number: H4106

F	NH	C
Status	Drawn	Rev

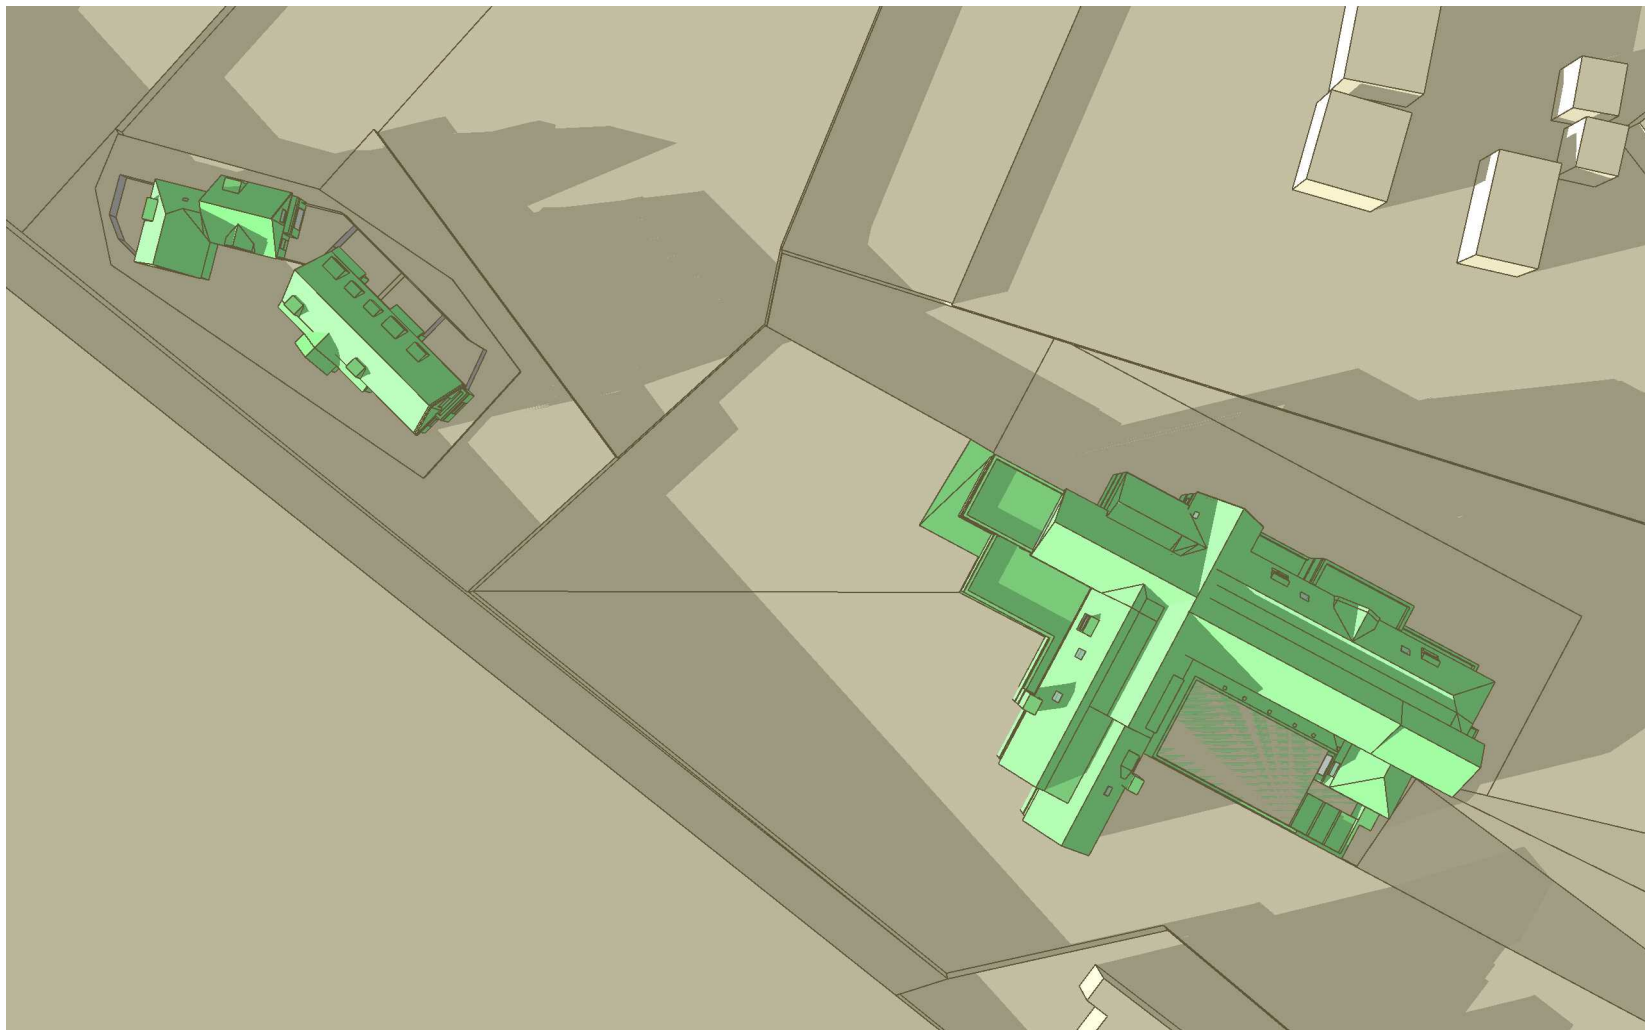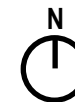

Do not scale from this drawing
© Hawkins Environmental Ltd

Notes

Drawing No: H4106_15

Hawkins 
environmental
The Square, Basing View, Basingstoke, RG21 4EB
Tel: 01256 522332
enquiry@hawkinsenvironmental.co.uk
www.hawkinsenvironmental.co.uk

Site: Land adjoining 4 Brookfield,
Providence Hill, Bursledon



Title: Shadows 21st March 5pm Proposed

Client: Colten Care Limited

Date: July 2024


Project Number: H4106

F	NH	C
Status	Drawn	Rev

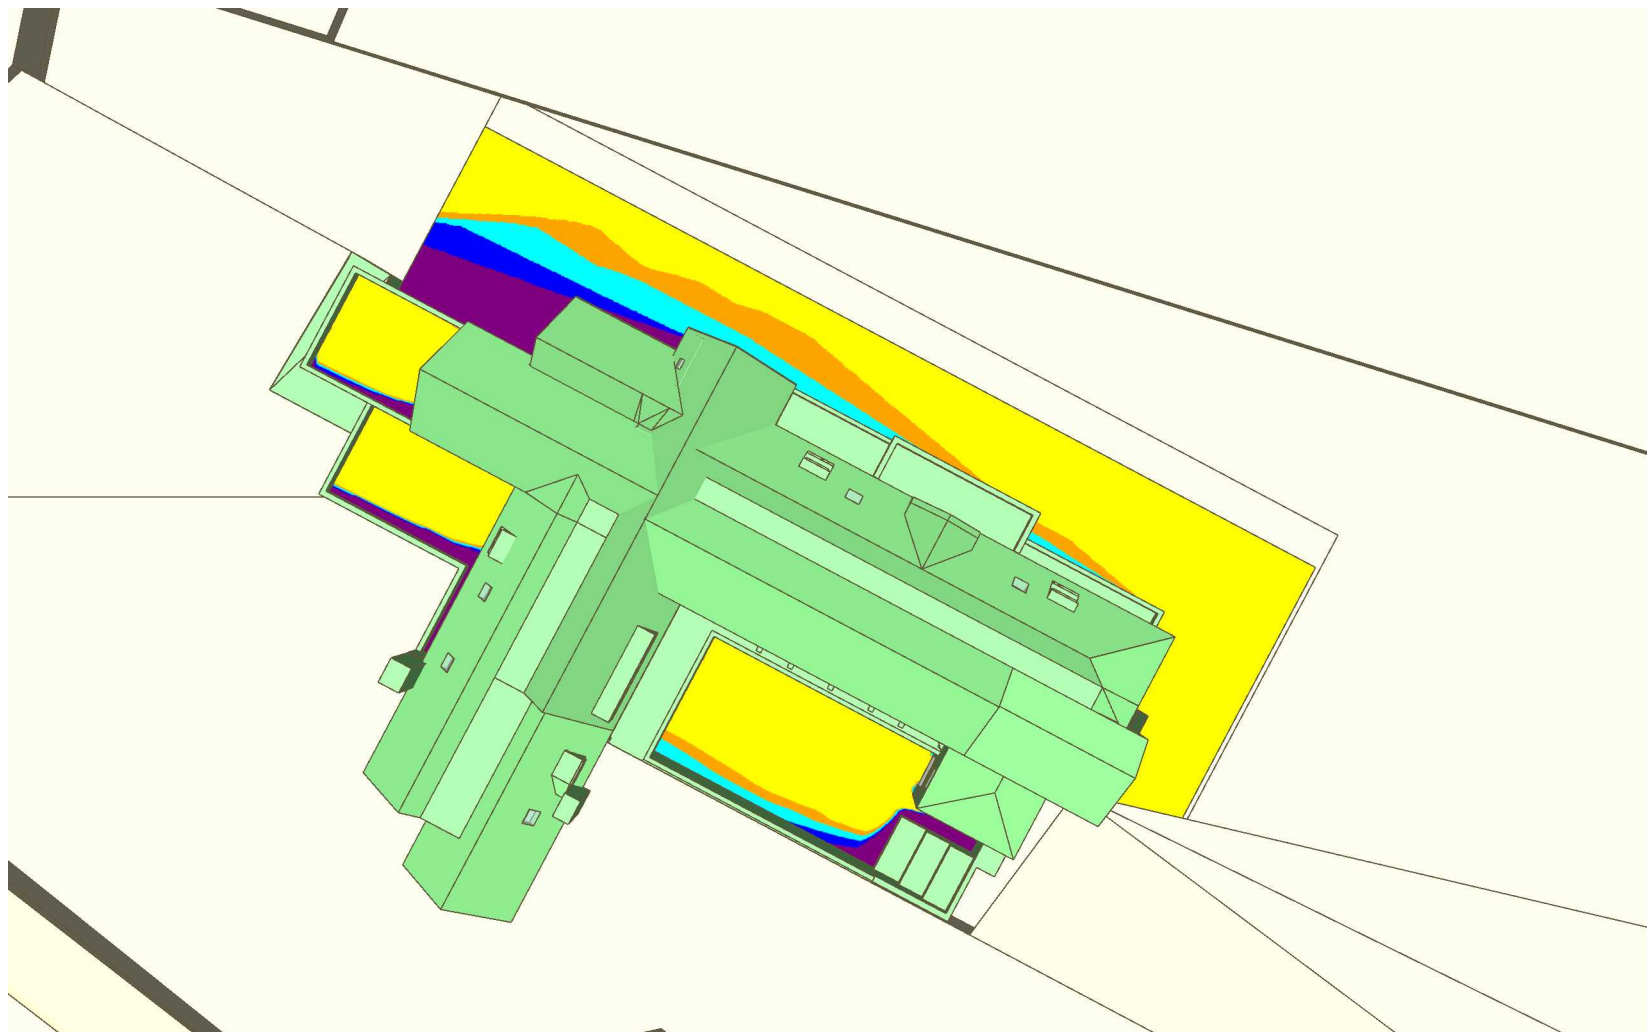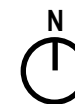

Notes

**Duration (in Mins)
of Direct Sun
21st March**

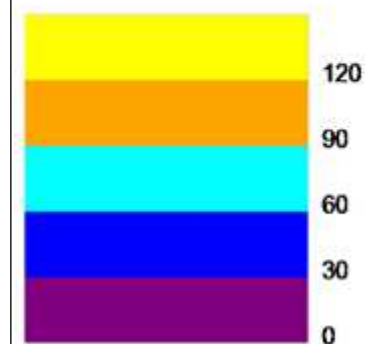

Drawing No: H4106_16

Hawkins 
environmental
The Square, Basing View, Basingstoke, RG21 4EB
Tel: 01256 522332
enquiry@hawkinsenvironmental.co.uk
www.hawkinsenvironmental.co.uk

Site: Land adjoining 4 Brookfield,
Providence Hill, Bursledon


Title: Care Home Shadows

Client: Colten Care Limited

Date: July 2024


Project Number: H4106

F	NH	C
Status	Drawn	Rev

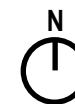

Notes

**Duration (in Mins)
of Direct Sun
21st March**

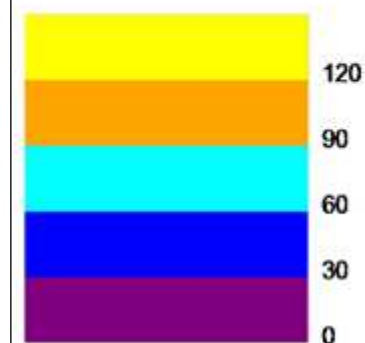

Drawing No: H4106_17

Hawkins 
environmental
The Square, Basing View, Basingstoke, RG21 4EB
Tel: 01256 522332
enquiry@hawkinsenvironmental.co.uk
www.hawkinsenvironmental.co.uk

Site: Land adjoining 4 Brookfield,
Providence Hill, Bursledon


Title: Cottages Shadows

Client: Colten Care Limited

Date: July 2024

Project Number: H4106

F	NH	C
Status	Drawn	Rev

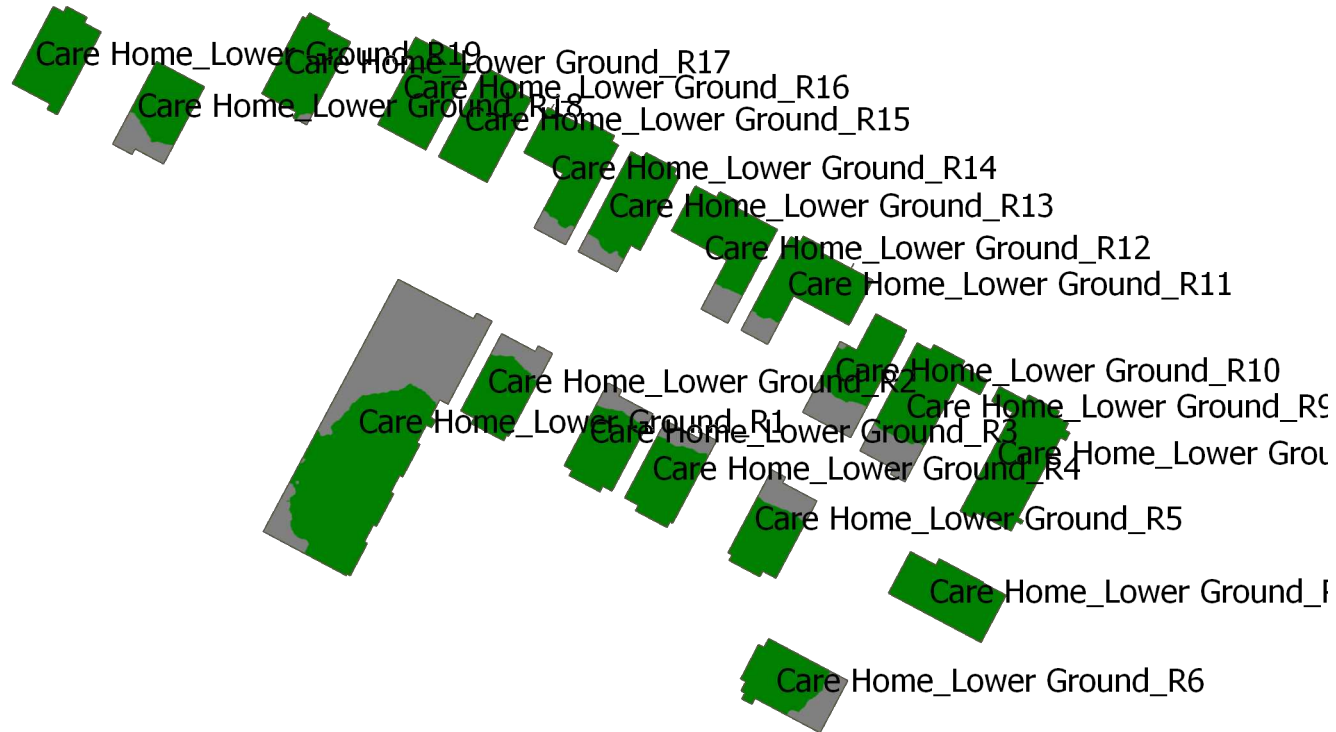

Area That Meets Target Illuminance in Lux

Area That Does Not Meet Target Illuminance in Lux

Hawkins 
environmental
The Square, Basing View, Basingstoke, RG21 4EB
Tel: 01256 522332
enquiry@hawkinsenvironmental.co.uk
www.hawkinsenvironmental.co.uk

Title: Spatial Daylight Autonomy - Lower Ground Floor - Care Home

Date: July 2024

F	NH	C
Status	Drawn	Rev



Notes



Drawing No: H4106_19

Hawkins 
environmental
The Square, Basing View, Basingstoke, RG21 4EB
Tel: 01256 522332
enquiry@hawkinsenvironmental.co.uk
www.hawkinsenvironmental.co.uk

Site: Land adjoining 4 Brookfield,
Providence Hill, Bursledon

Title: Spatial Daylight Autonomy -
Ground Floor - Care Home

Client: Colten Care Limited

Date: July 2024

Project Number: H4106

F	NH	C
Status	Drawn	Rev



Notes

Area That Meets Target Illuminance in Lux

Area That Does Not Meet Target Illuminance in Lux

Drawing No: H4106_20

Hawkins 
environmental
The Square, Basing View, Basingstoke, RG21 4EB
Tel: 01256 522332
enquiry@hawkinsenvironmental.co.uk
www.hawkinsenvironmental.co.uk

Site: Land adjoining 4 Brookfield,
Providence Hill, Bursledon


Title: Spatial Daylight Autonomy -
First Floor - Care Home

Client: Colten Care Limited

Date: July 2024

Project Number: H4106

F	NH	C
Status	Drawn	Rev

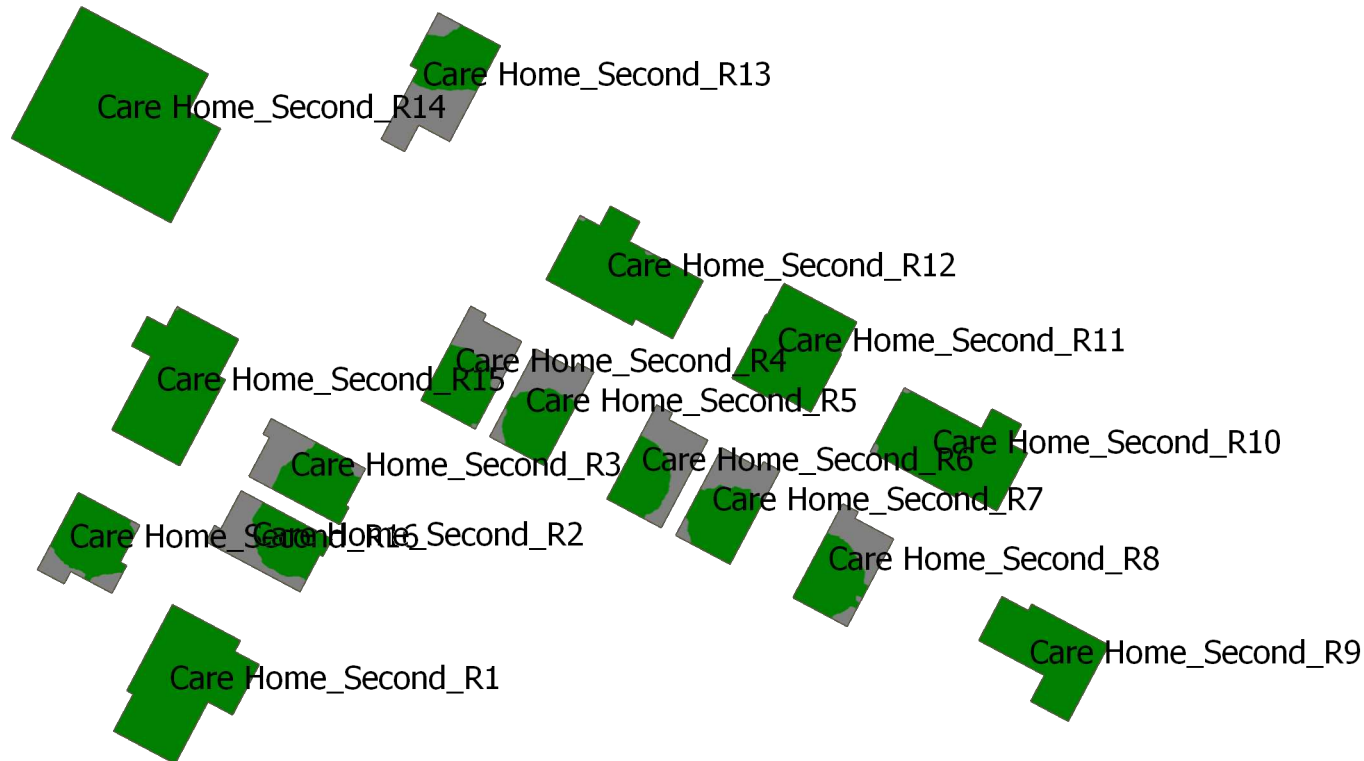

Notes



Drawing No: H4106_21

Hawkins 
environmental
The Square, Basing View, Basingstoke, RG21 4EB
Tel: 01256 522332
enquiry@hawkinsenvironmental.co.uk
www.hawkinsenvironmental.co.uk

Site: Land adjoining 4 Brookfield,
Providence Hill, Bursledon


Title: Spatial Daylight Autonomy -
Second Floor - Care Home

Client: Colten Care Limited

Date: July 2024

Project Number: H4106

F	NH	C
Status	Drawn	Rev

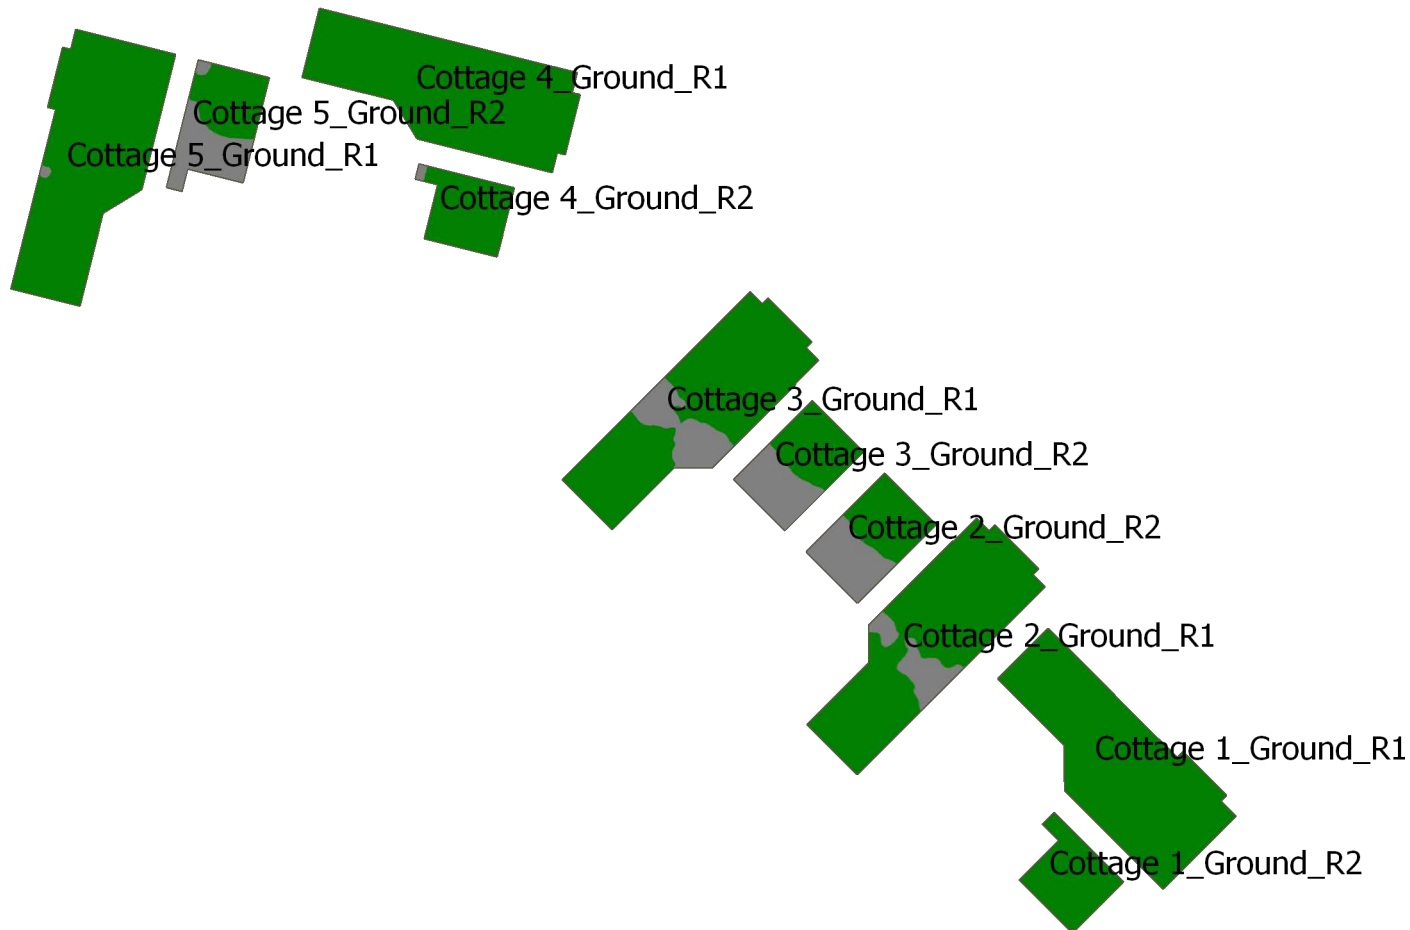

Notes

Area That Meets Target
Illuminance in Lux

Area That Does Not Meet
Target Illuminance in Lux

Drawing No: H4106_22

Hawkins 
environmental
The Square, Basing View, Basingstoke, RG21 4EB
Tel: 01256 522332
enquiry@hawkinsenvironmental.co.uk
www.hawkinsenvironmental.co.uk

Site: Land adjoining 4 Brookfield,
Providence Hill, Bursledon


Title: Spatial Daylight Autonomy -
Ground Floor - Cottages

Client: Colten Care Limited

Date: July 2024

Project Number: H4106

F	NH	C
Status	Drawn	Rev

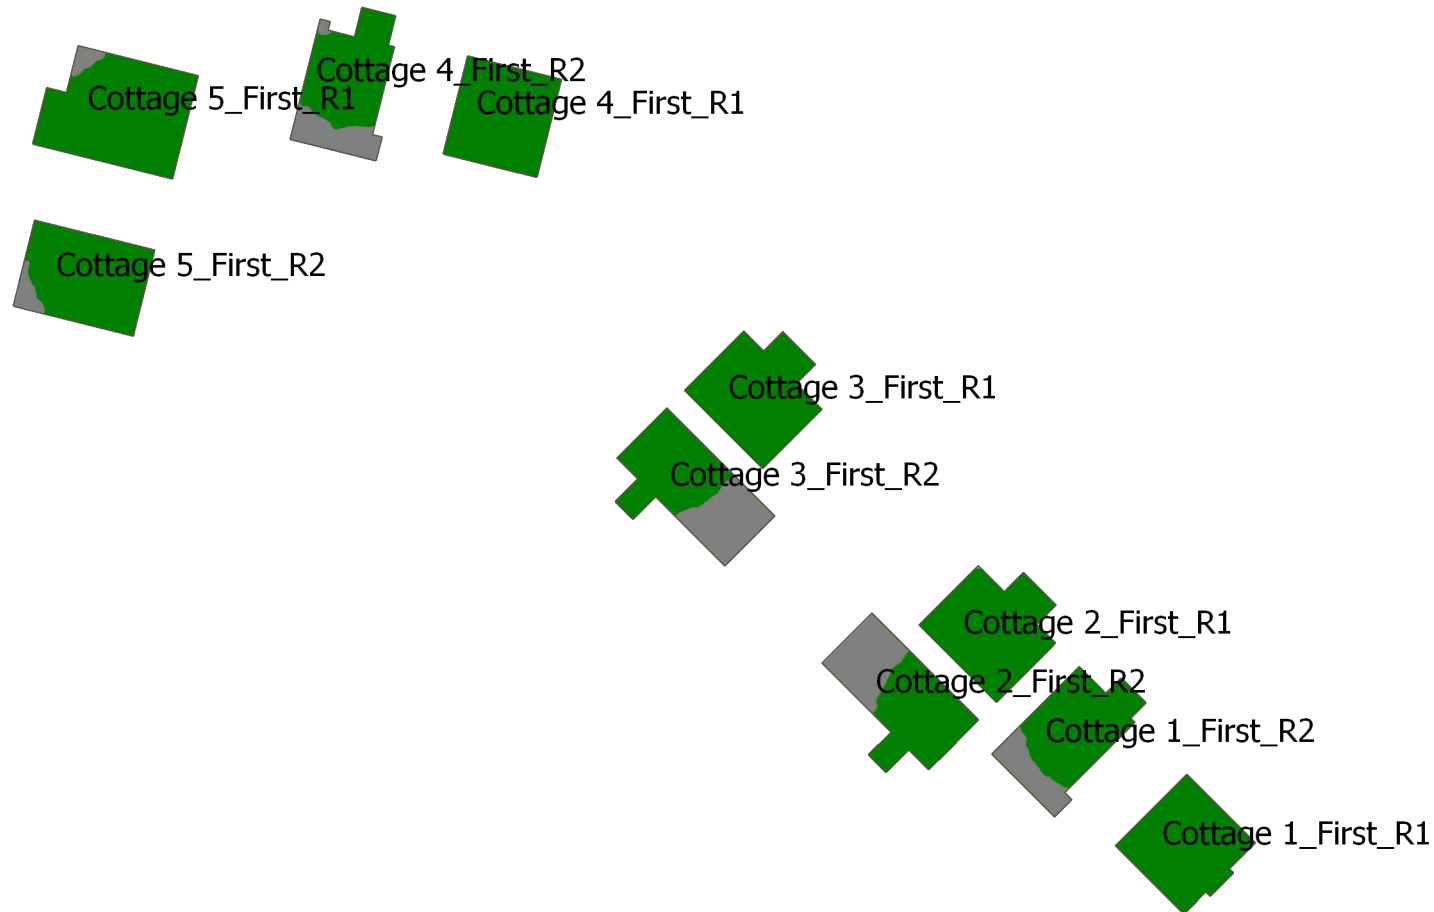

Notes

Area That Meets Target
Illuminance in Lux

Area That Does Not Meet
Target Illuminance in Lux

Drawing No: H4106_23

Hawkins 
environmental
The Square, Basing View, Basingstoke, RG21 4EB
Tel: 01256 522332
enquiry@hawkinsenvironmental.co.uk
www.hawkinsenvironmental.co.uk

Site: Land adjoining 4 Brookfield,
Providence Hill, Bursledon

Title: Spatial Daylight Autonomy -
First Floor - Cottages

Client: Colten Care Limited

Date: July 2024

Project Number: H4106

F	NH	C
Status	Drawn	Rev