



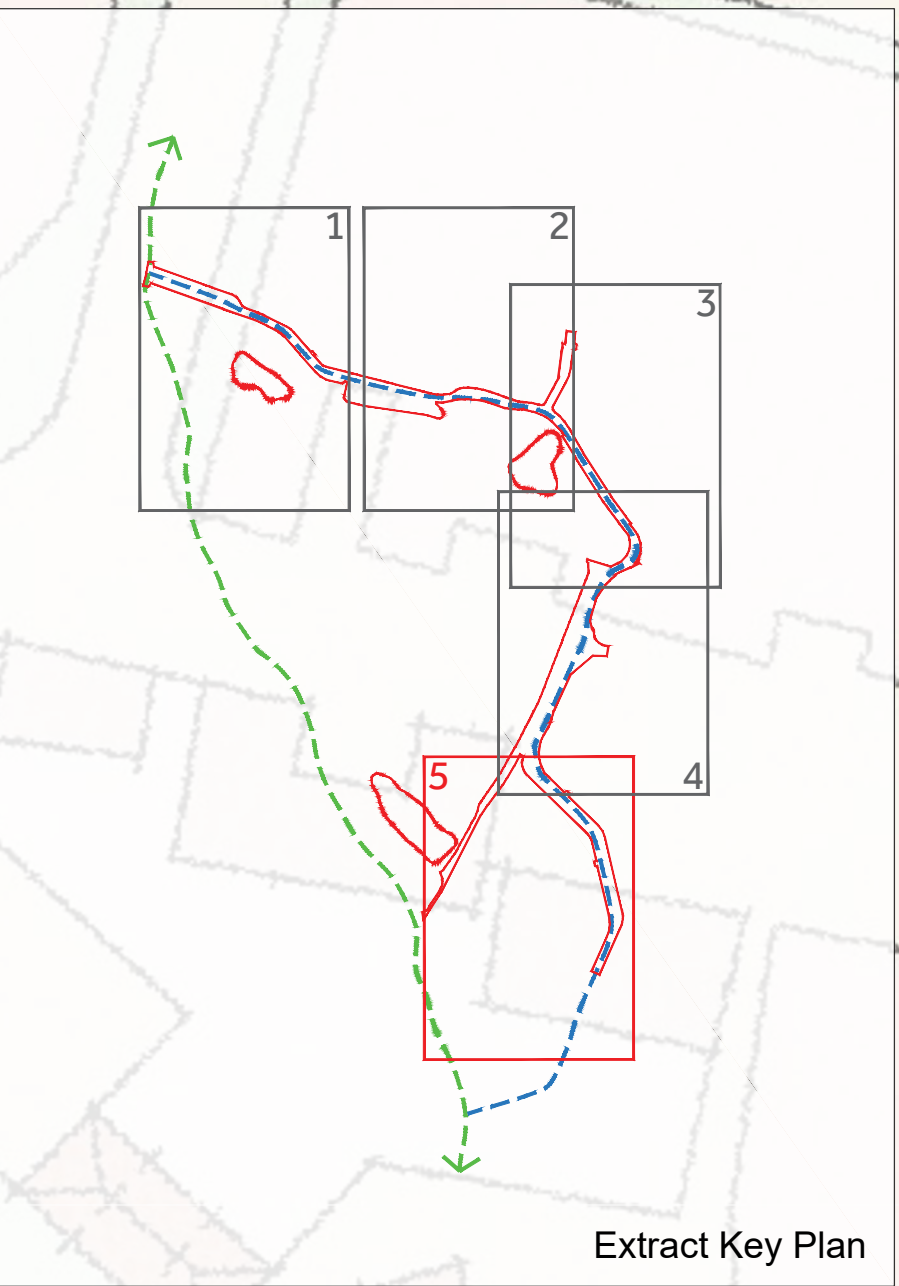

Extract Key Plan

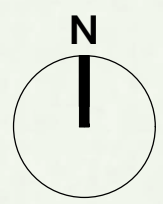

0 5 10 15 20 25 50m
Scale 1:500

Project Title

Eastleigh Borough Council
One Horton Heath

Drawing Description

Illustrative Plan Extract 5

Scale
1:500 @ A1

Date
July 2023

Drawn by
HP

Checked by
TWM

CLAGUE ARCHITECTS

Drawing Number

30454A / 41

Revision

B