


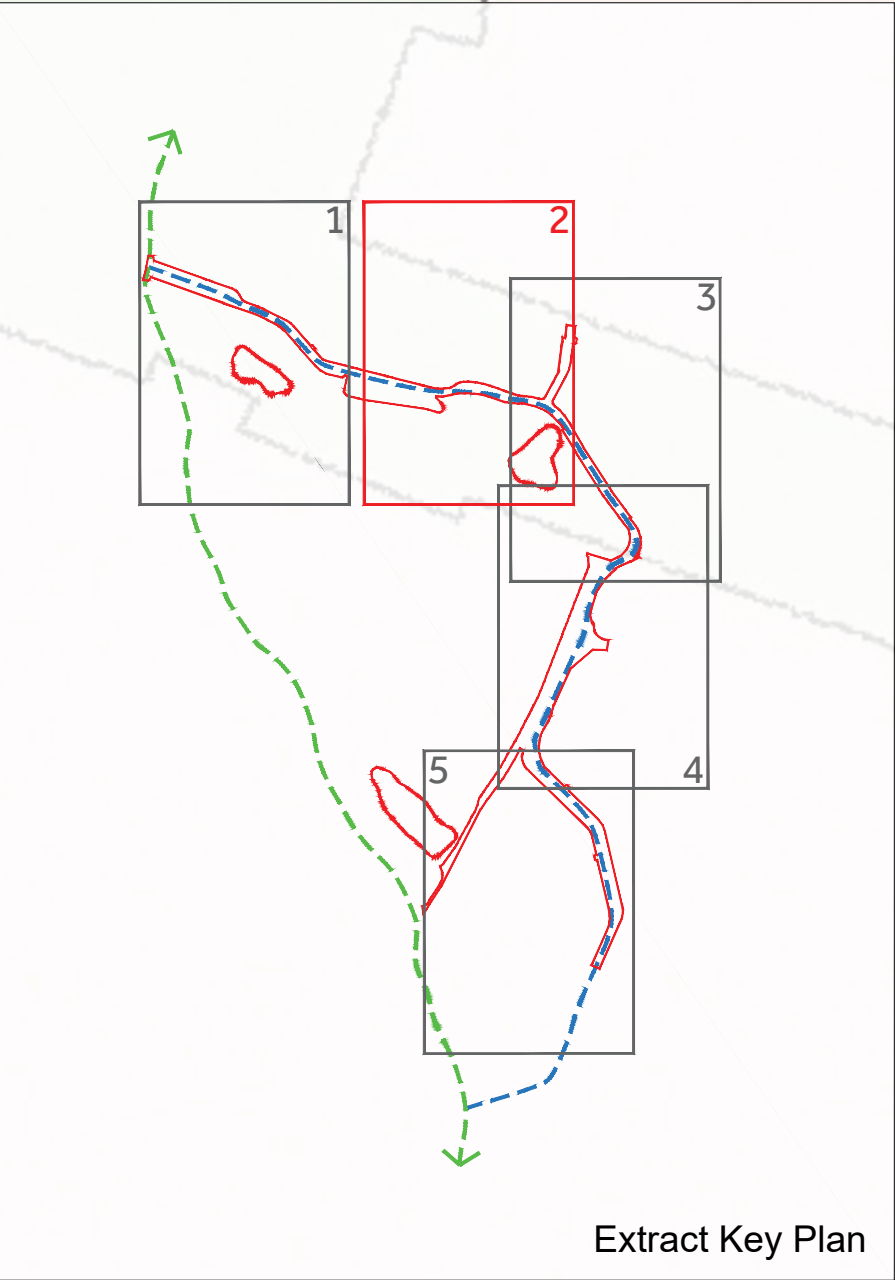

Project Title	
Eastleigh Borough Council One Horton Heath	
Drawing Description	
Illustrative Plan Extract 2	
Scale	Drawn by
1:500 @ A1	HP
Date	Checked by
July 2023	TWM
CLAGUE ARCHITECTS	
Drawing Number	Revision
30454A / 38	B

N

I

0

5

10

15

20

25

50m

Scale 1:500