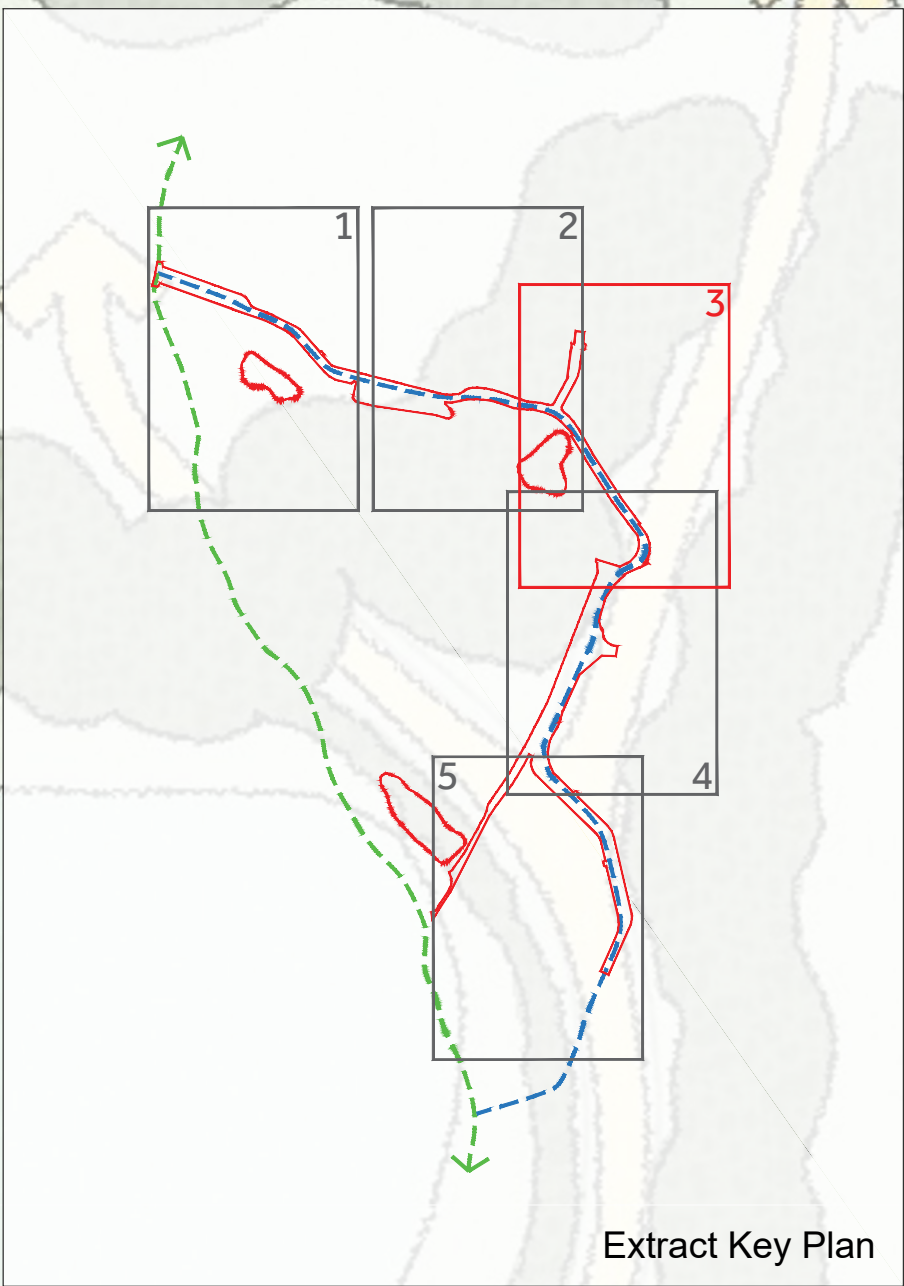


Project Title
Eastleigh Borough Council
One Horton Heath

Drawing Description
Illustrative Plan Extract 3

Scale 1:500 @ A1	Drawn by HP
Date July 2023	Checked by TWM

CLAGUE ARCHITECTS

Drawing Number	Revision
30454A / 39	B