


REVISION NOTES				
Rev	Date	Description	Drw	Chk
A	29/07/2024	Street scene updated	LS	LS

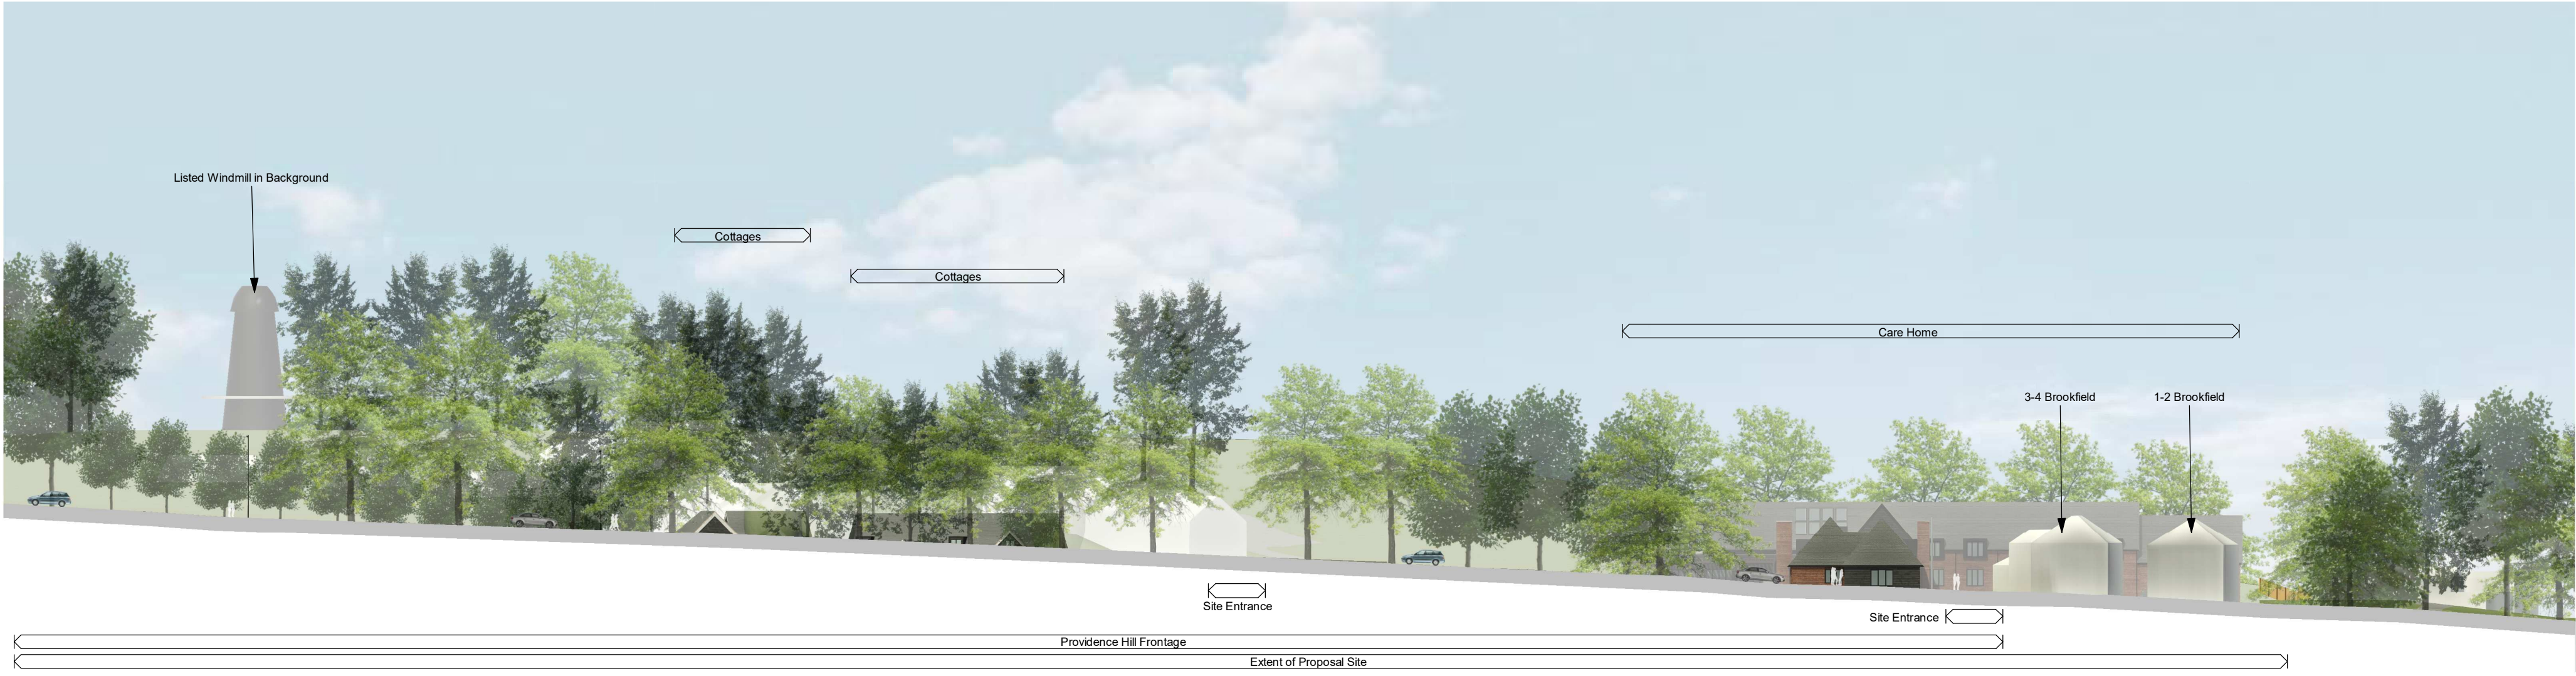

1 Street Scene - Providence Hill .
1 : 500



2 Street Scene - Goslings Turning .
1 : 500



3 Site Section - North-South Looking East
1 : 500



Project
Providence Hill
Bursledon



Proposed Street Scenes

Scale	A1 @ 1 : 500
Revision	Drawing Status
A	Spatial Coordination
Suitability	Suitability Description
S2	For Information
Drawing No.	
6185-WLA-ZZ-XX-DR-A-0017	