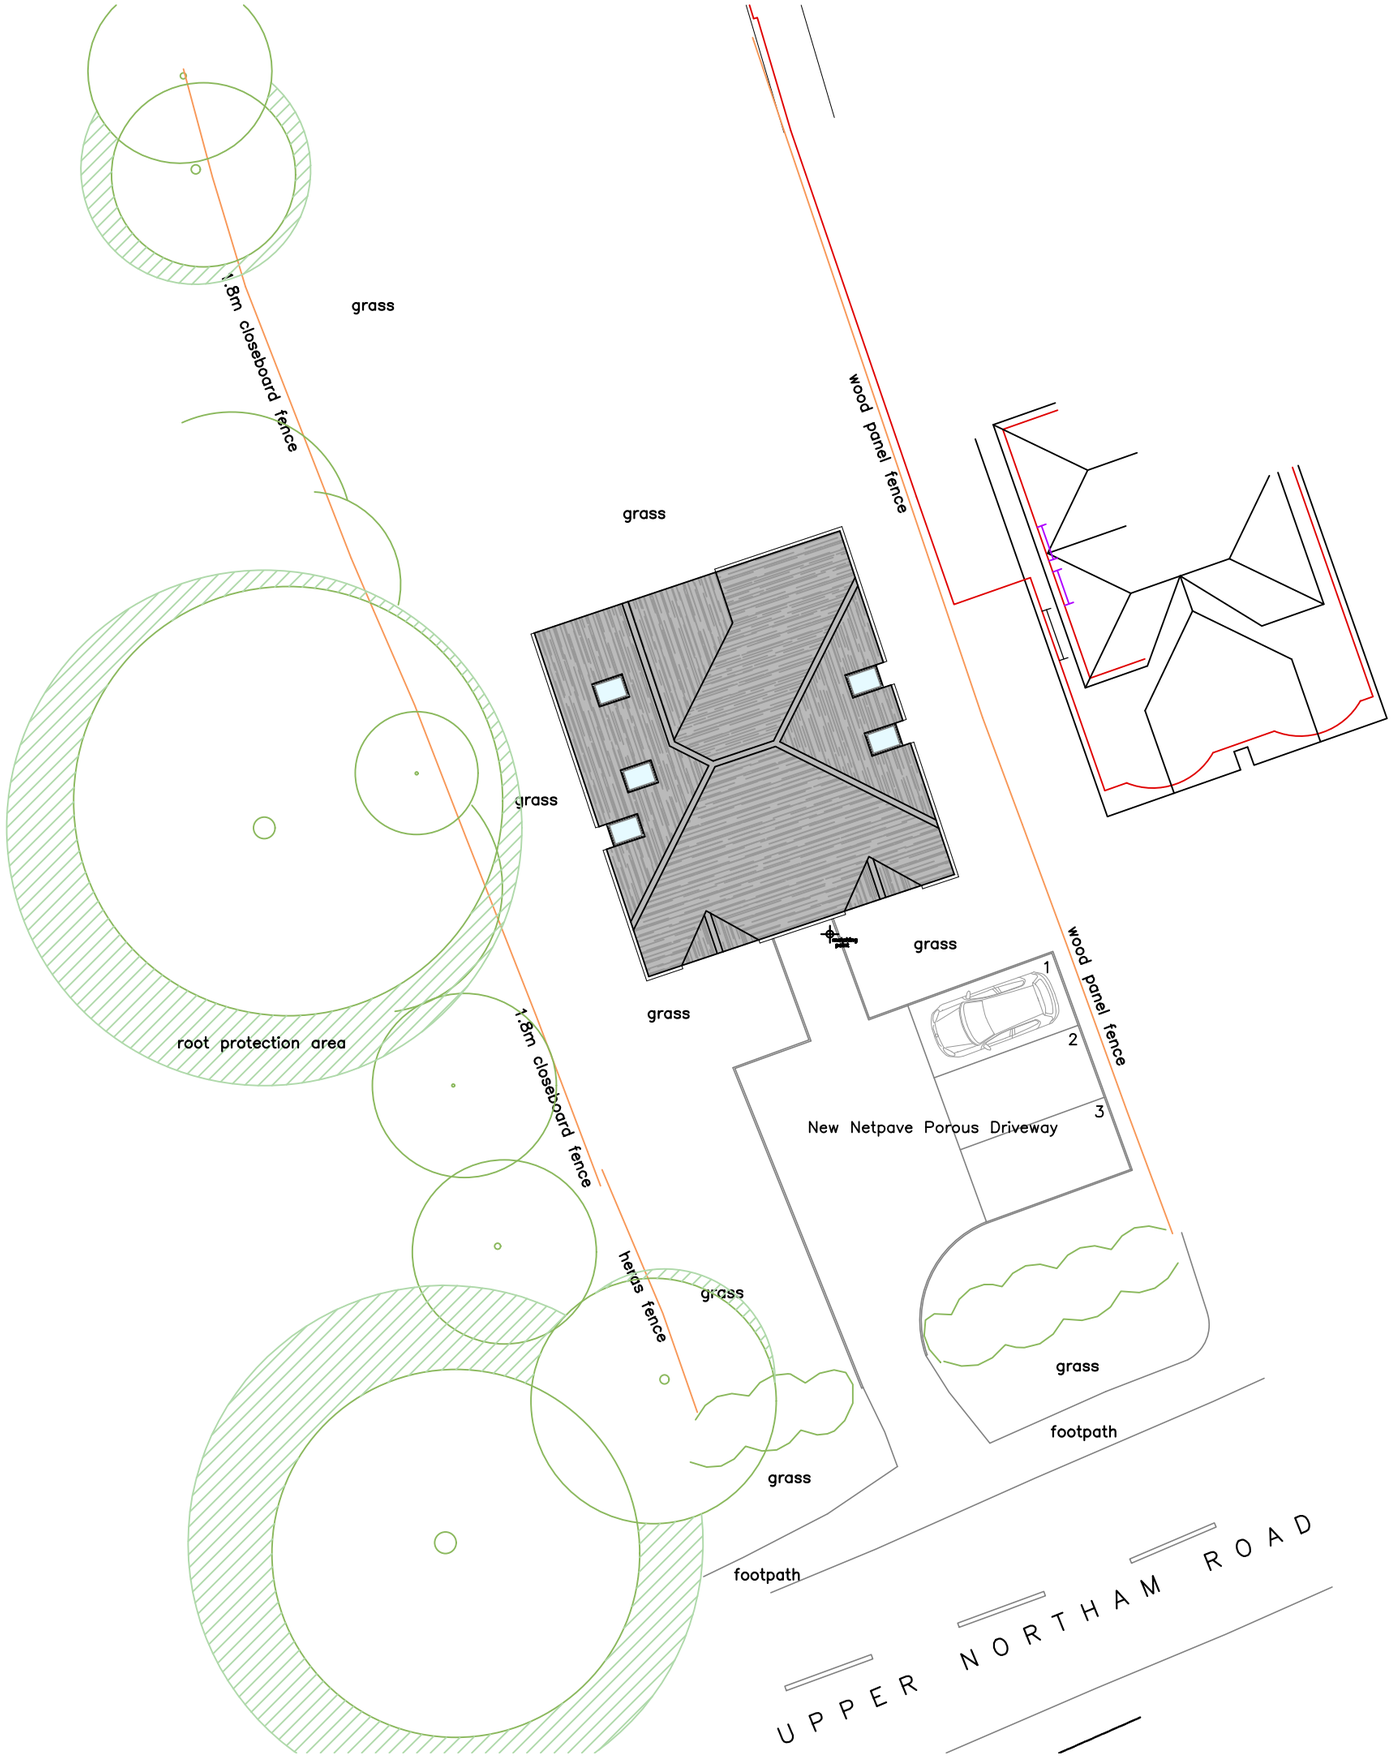

Notes

Report any discrepancies to the author.

This drawing is copyrighted to Temple Ford Design LTD.

2.0 0.0 2.0 4.0 6.0 8.0 10.0

Scale 1/200 (in metres)

Rev:	Date:	Description:
A	30 07 24	parking spaces shown

Client:
Mr J Pateman

Project:
First Floor Extension to
37 Upper North Road, SO30 4EA

Drawing Title:
Site Plan
As Proposed

Project:	Dwg No:	Rev:
2255	D00	A

Status:	Drawn:	Checked:
Design	JC	dmm

Date:	Scale @ A3:
June 2024	1/200

Temple Ford Design Ltd
architects

T 023 8027 6393
E templeforddesign@gmail.com W templeforddesign.co.uk