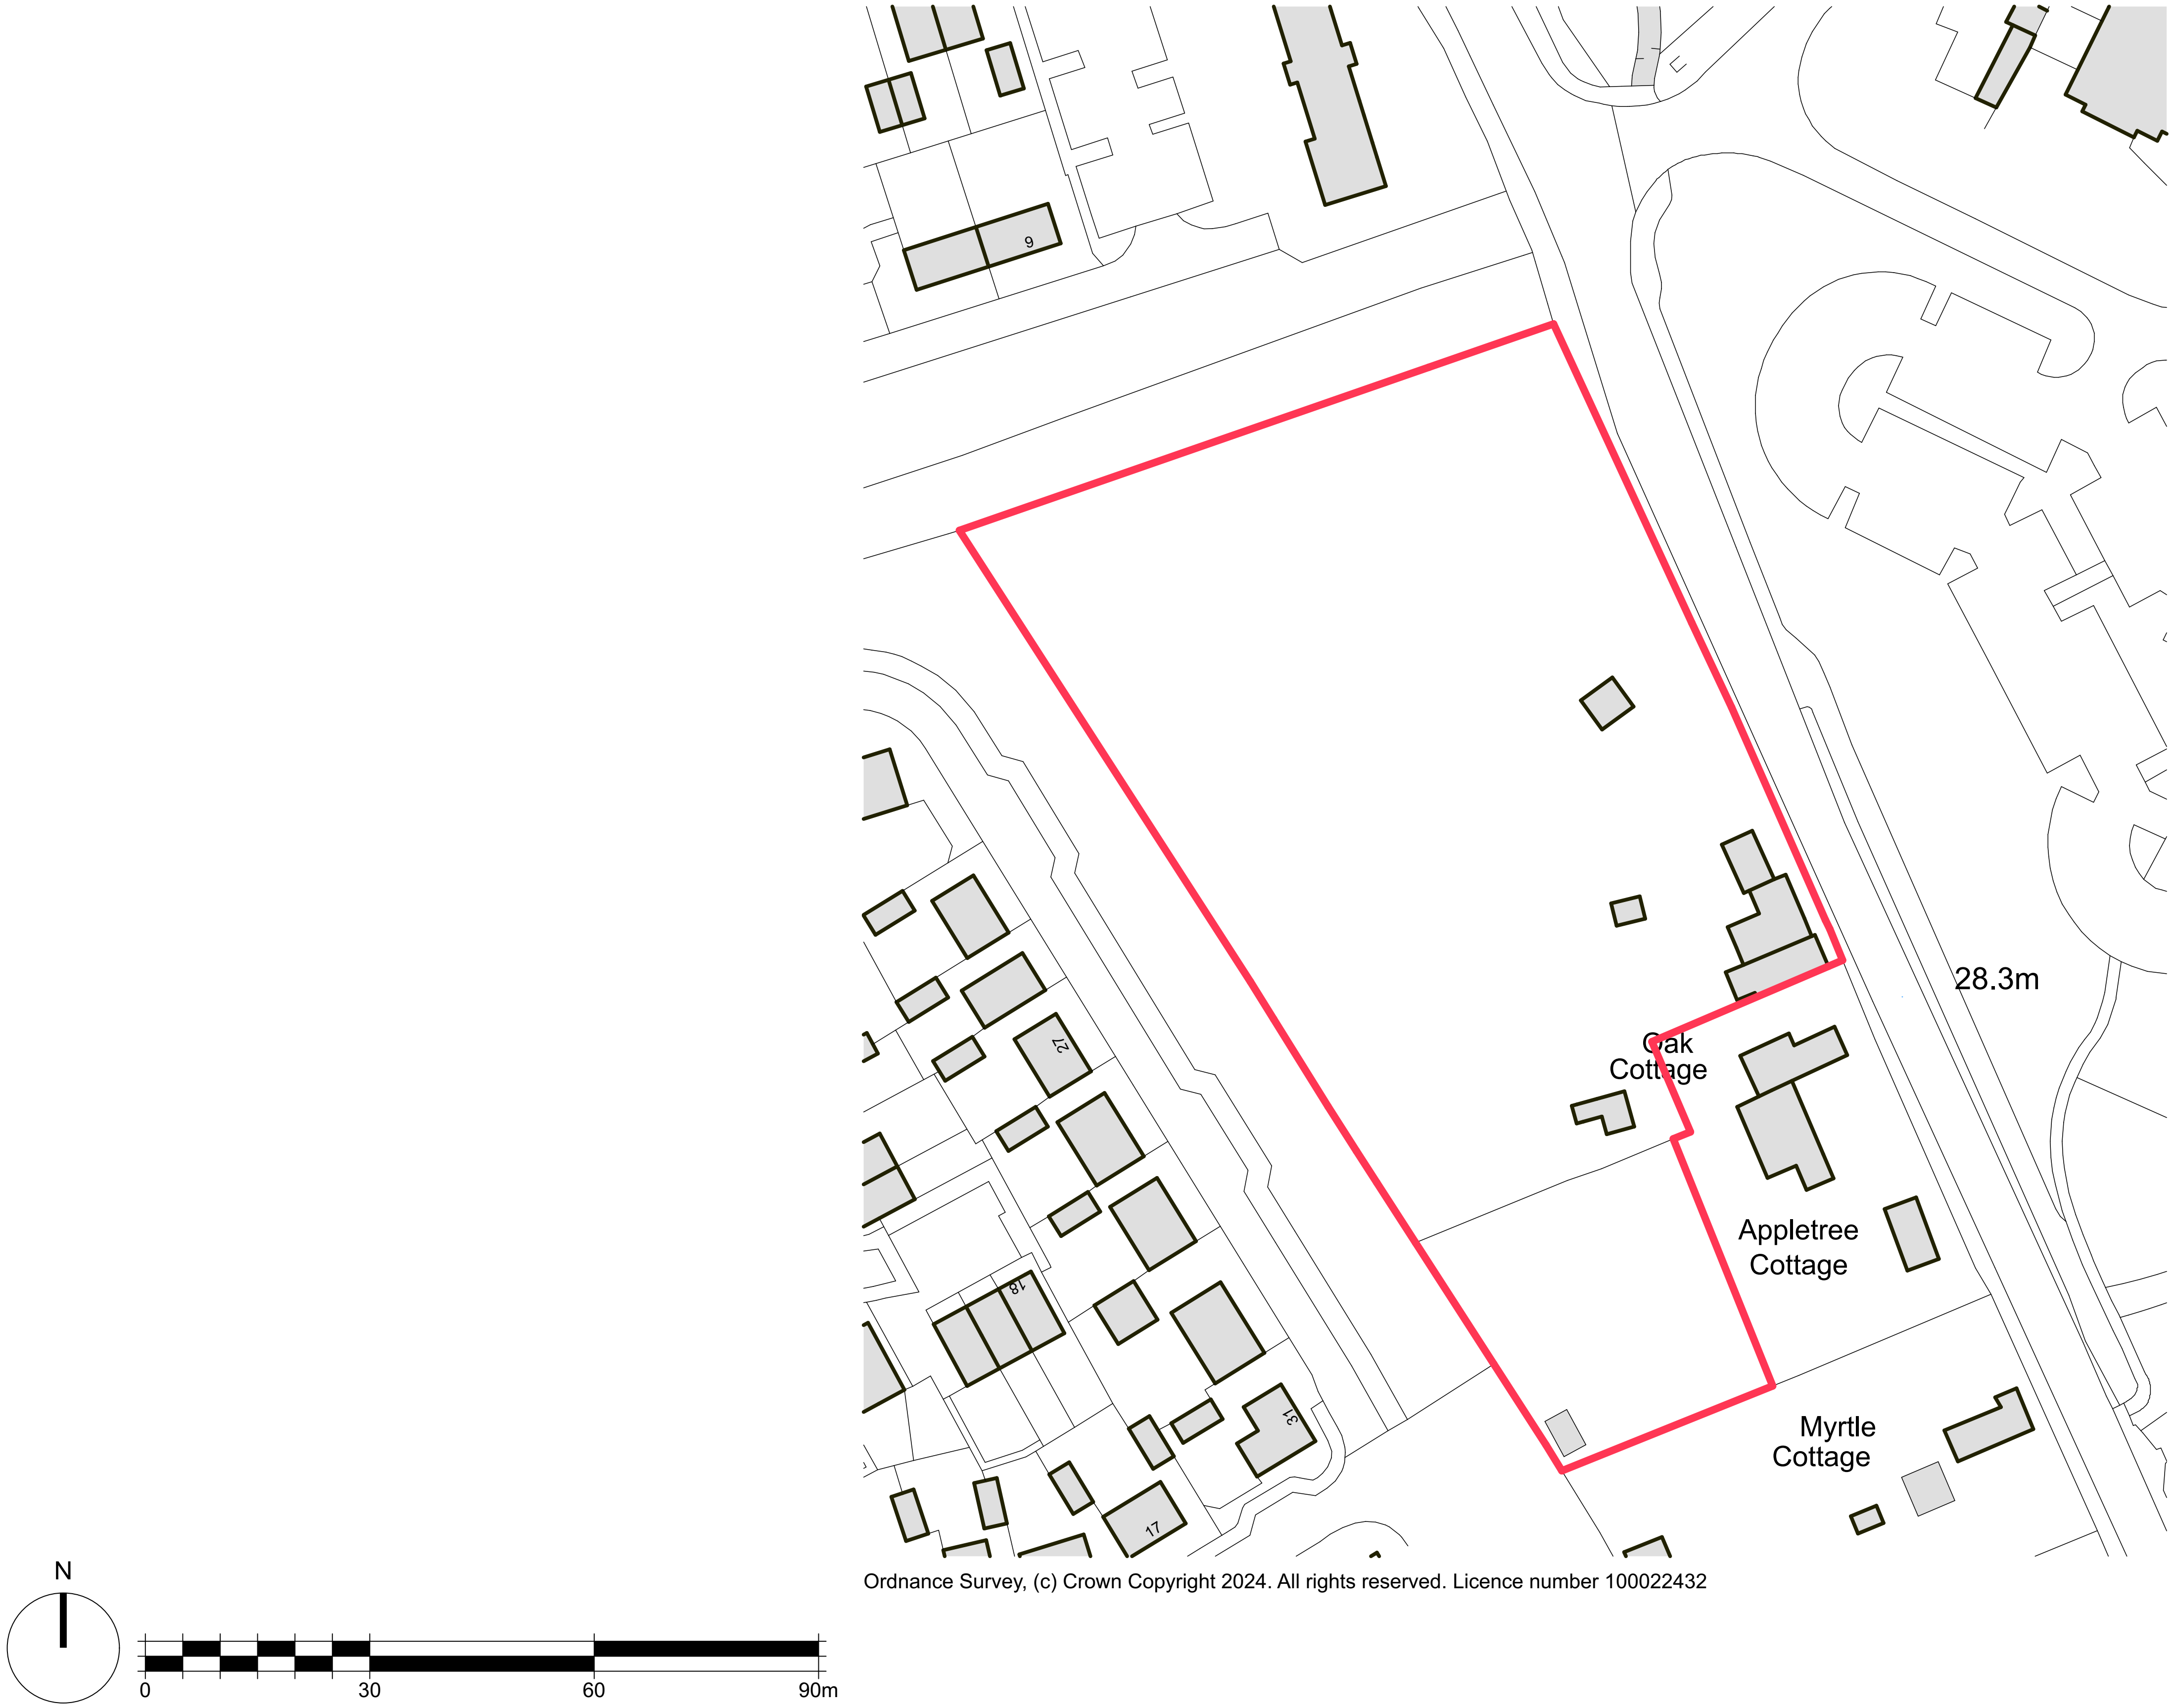
9
27
18
31
17
Oak Cottage
Appletree Cottage
Myrtle Cottage
28.3m
N
0
30
60
90m

Ordnance Survey, (c) Crown Copyright 2024. All rights reserved. Licence number 100022432

FOR PINKFILE

Rev	Description	Date	DB	CB

McCARTHY STONE
Life, well lived

LOCATION PLAN

PROJECT Boorley Green	**JOB NO** 24.013
SCALE 1:1000@A3	**DATE** April 2024
DRAWN BY/CHECKED BY CK / SK	**REVISION**
DWG# SO_2977_03_AC_001	

hgp

© HGP Architects Ltd.
Furzehall Farm, Wickham Road
Fareham, Hampshire, PO16 7JH

01329 283 225
email@hgp-architects.co.uk
hgp-architects.co.uk