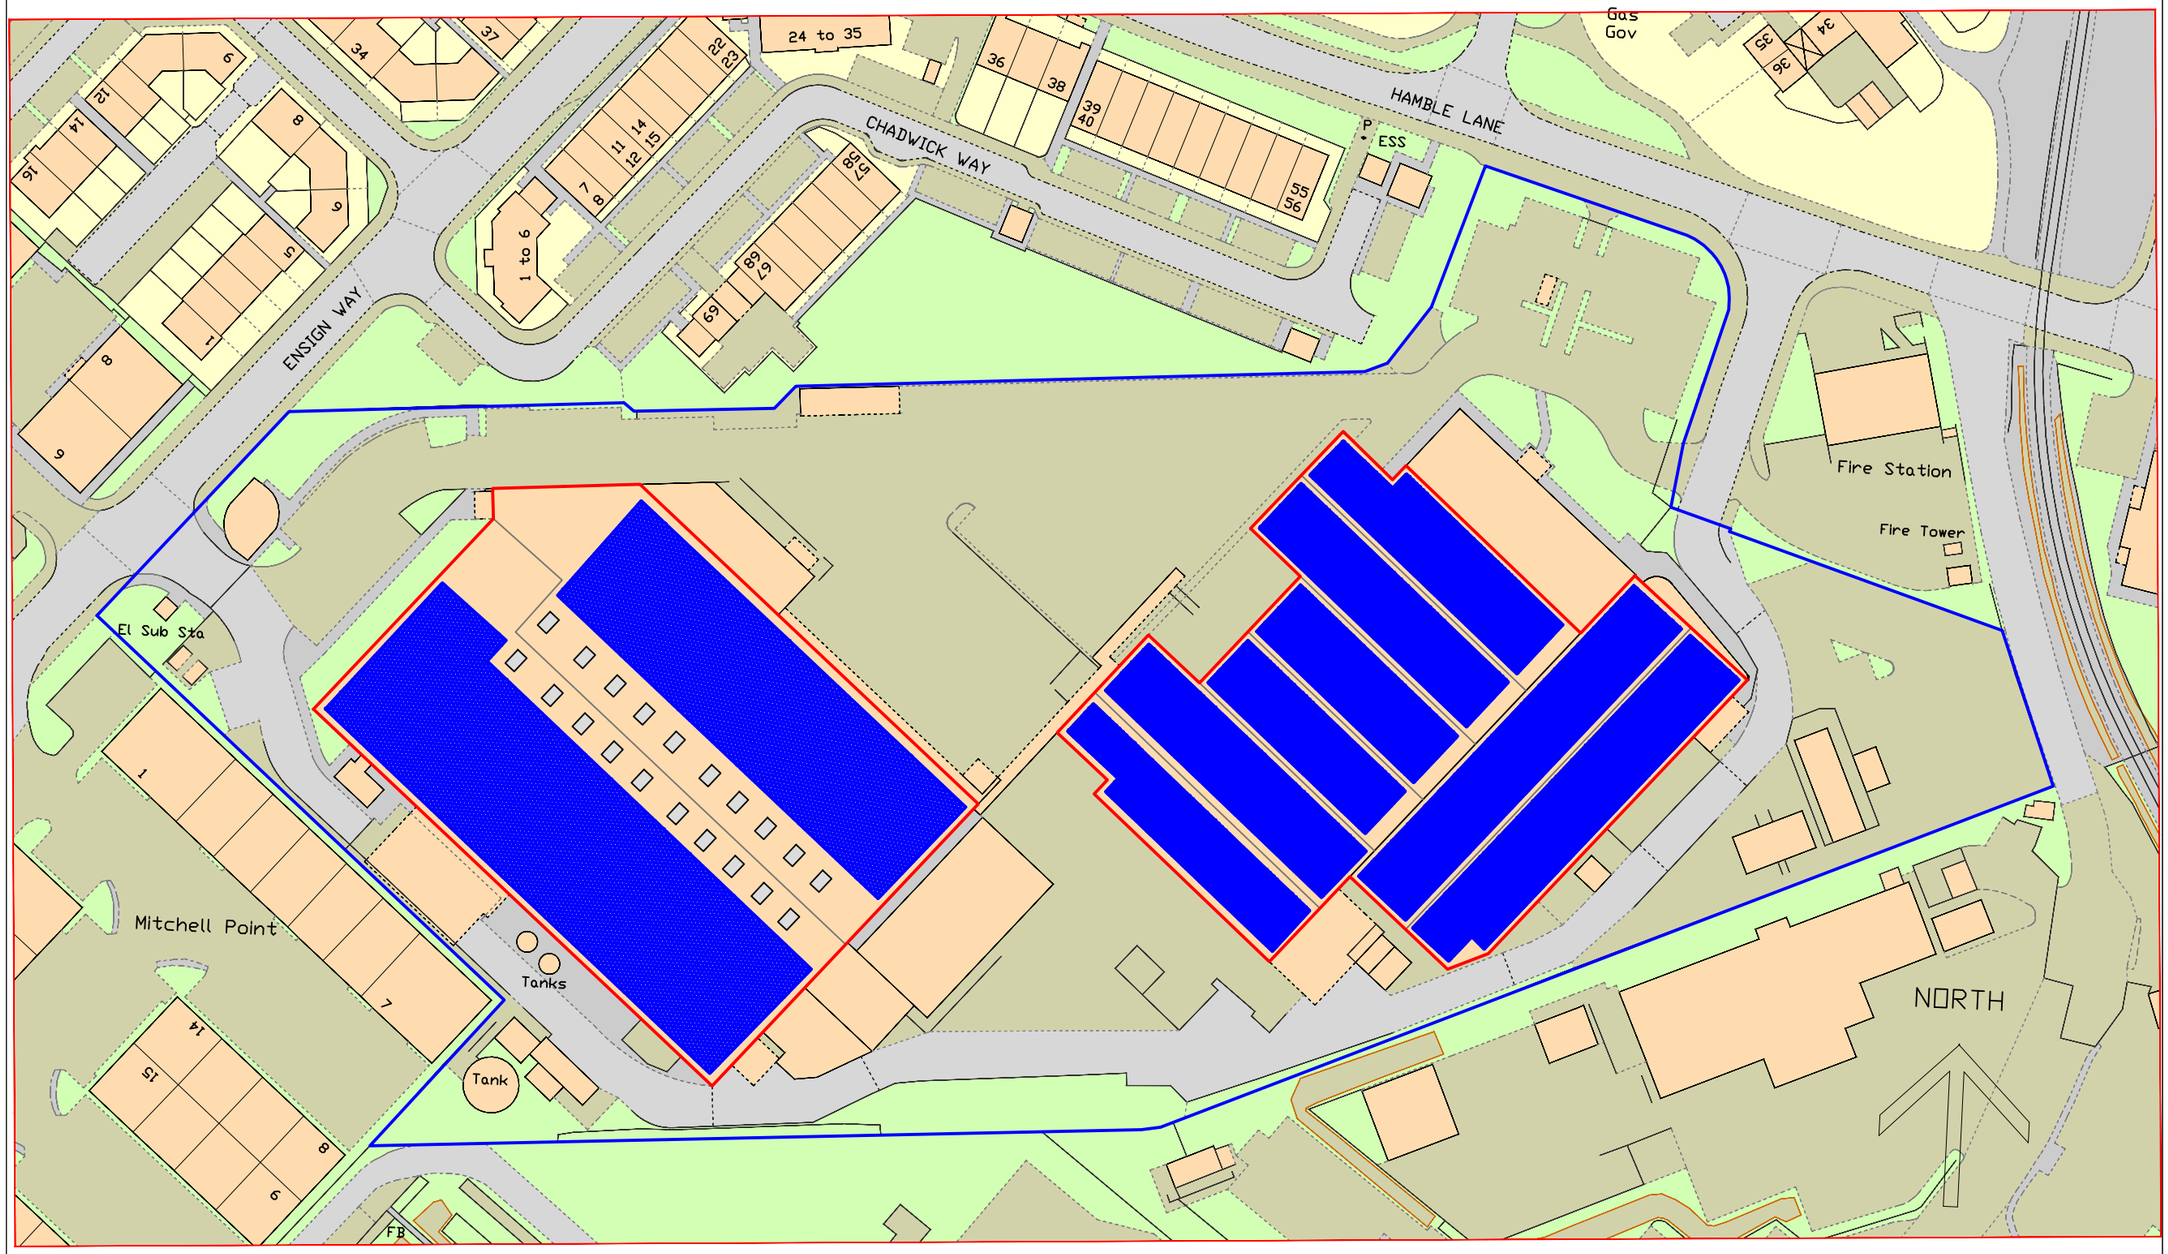

Serial number: 290128
©Crown copyright and database right 2024
Ordnance Survey licence AC0000848283
Reproduction in whole or in part is prohibitedwithout the prior permission of Ordnance Survey.

0 25 50 75 100
metres

LEGEND

Site Boundary
Area= 10,724.31 m²

Property Boundary

Skylights

Solar Panels

Rev. Suffix	Date	Details

SITE
COOPERVISION
HAMBLE -LE-RICE
SOUTAHMPTON SO31 4RF

TITLE
ROOF MOUNTED
SOLAR GENERATION
BLOCK PLAN

DWG. No.	REV
CV-SP3-4-PV-002.1	

SCALE	DATE
1:1000 @ A3	29/7/24
DRAWN	STATUS
CG	FOR APPROVAL

YLEM
Ylem Energy Limited
Edison House, Daniel Adamson Road,
SALFORD. M50 1DT
Telephone: +44 (0) 161 660 2222
YlemEnergy.com