



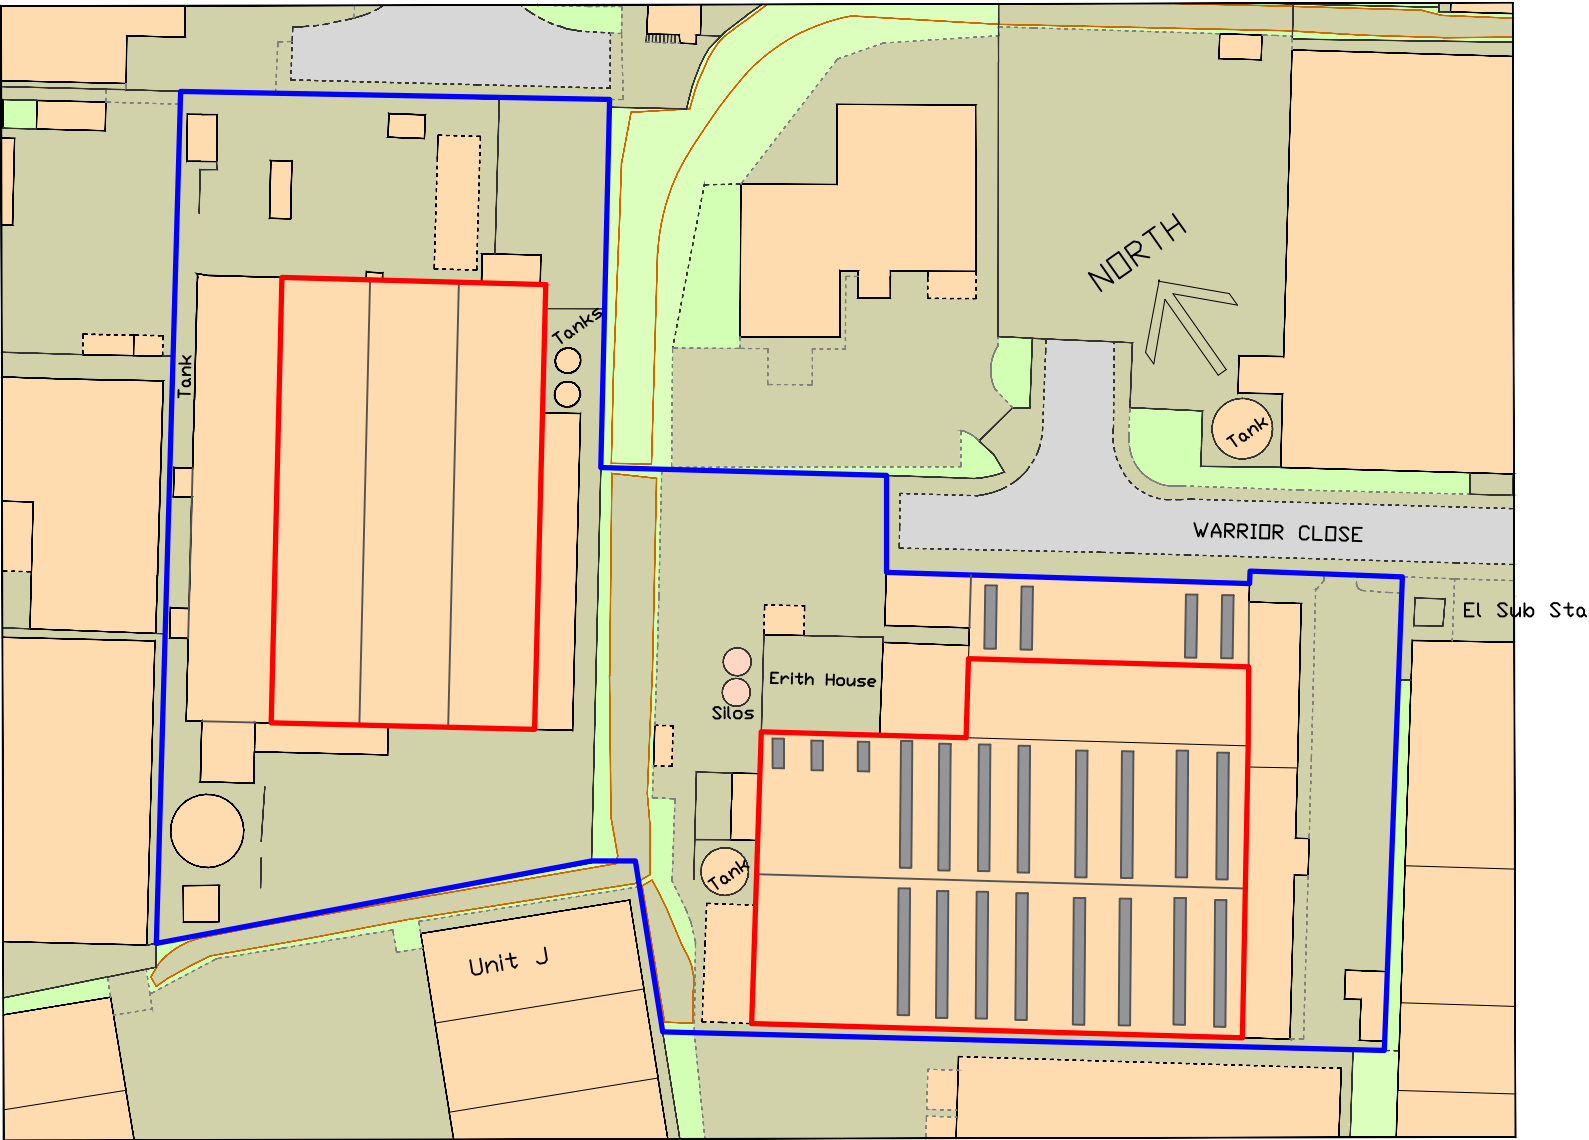

Serial number: 290128
© Crown copyright and database right 2024
Ordnance Survey licence AC0000848283
Reproduction in whole or in part is prohibited
without the prior permission of Ordnance Survey.

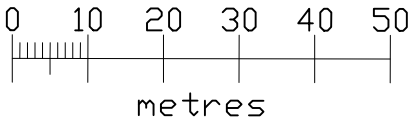

LEGEND

Site Boundary

Area= 4,777.73 m²

Property Boundary

Skylights

Rev.	Date	Details
SITE		
COOPERVISION CHANDLER'S FORD SOUTHAMPTON SO53 4TE		
TITLE		
ROOF MOUNTED SOLAR GENERATION LOCATION PLAN		
DWG. No. CV-SPE-PV-001.1		REV
SCALE 1:1000 @ A3	DATE 26/07/24	
DRAWN CG	STATUS FOR APPROVAL	
YLEM Ylem Energy Limited Edison House, Daniel Adamson Road, SALFORD, M50 1DT Telephone: +44 (0) 161 660 2222 YlemEnergy.com		