



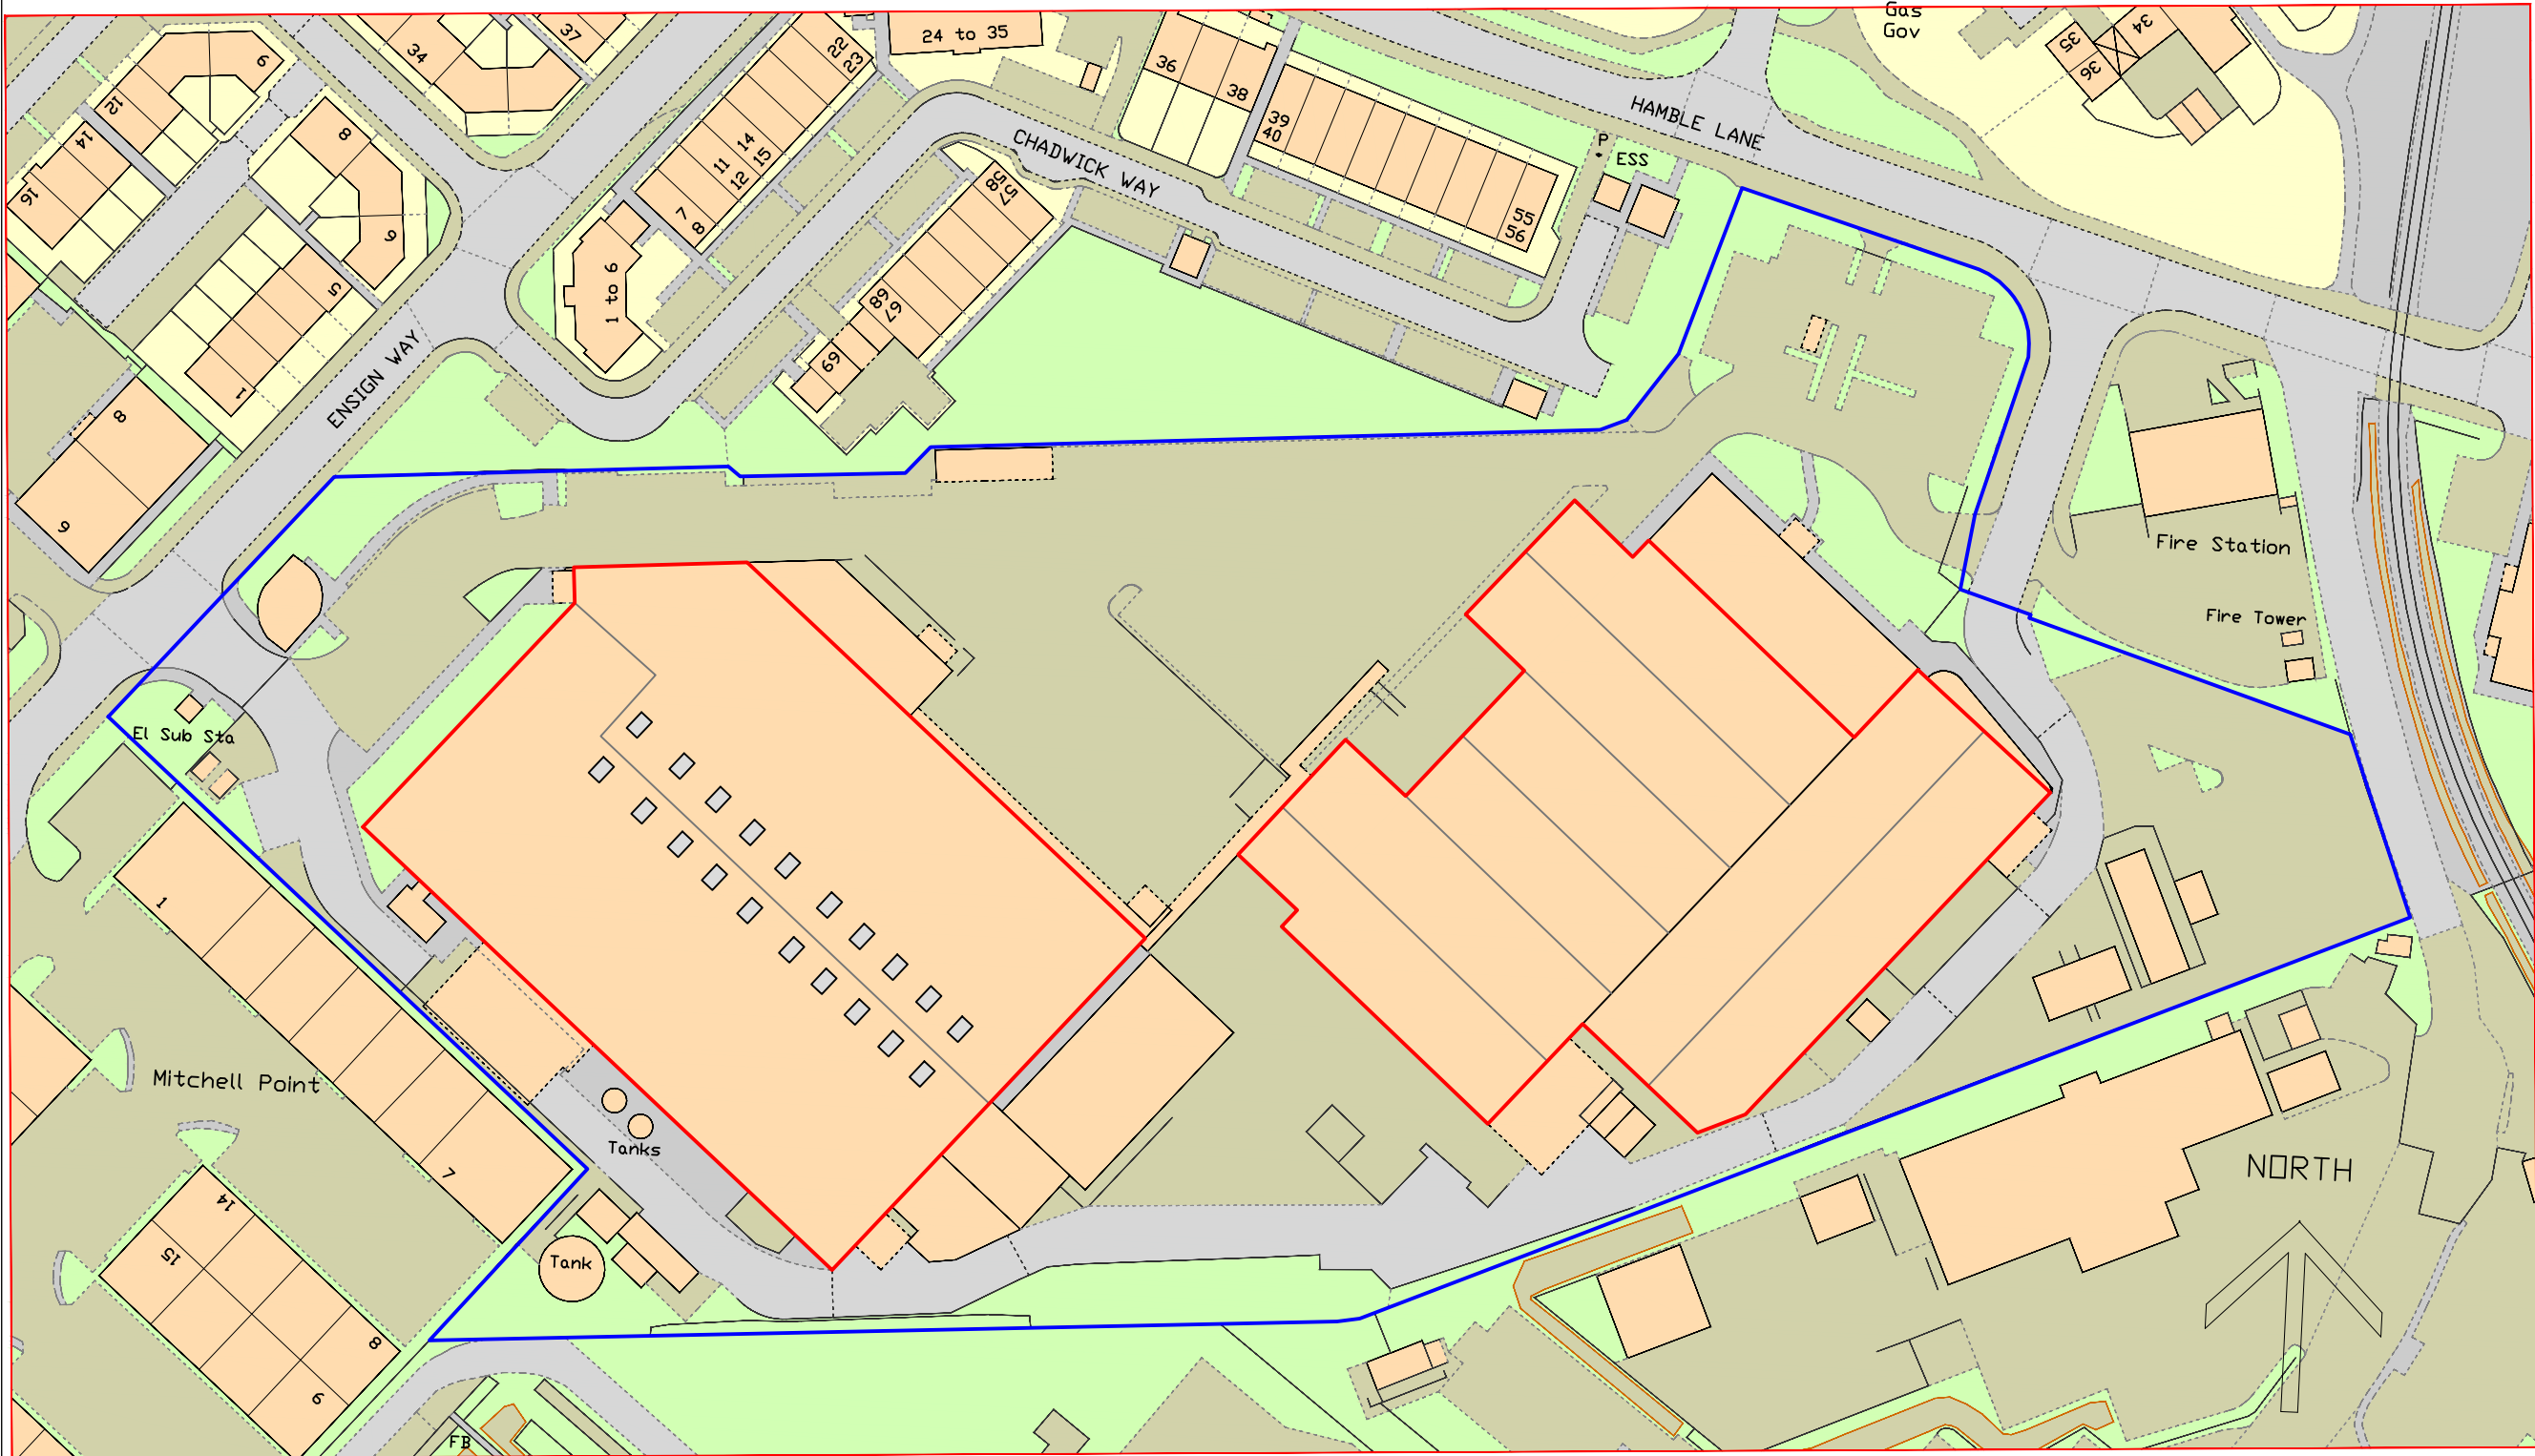

Serial number: 290128
© Crown copyright and database right 2024
Ordnance Survey licence AC0000848283
Reproduction in whole or in part is prohibited without the prior permission of Ordnance Survey.

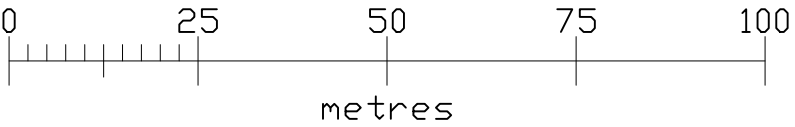

LEGEND

- Site Boundary
Area= 10,724.31 m²
- Property Boundary
- Skylights

Rev.	Date	Details

SITE

COOPERVISION
HAMBLE -LE-RICE
SOUTHAMPTON SO31 4RF

TITLE

ROOF MOUNTED
SOLAR GENERATION
LOCATION PLAN

DWG. No. CV-SP3-4-PV-001.1	REV
SCALE 1:1000 @ A3	DATE 29/7/24
DRAWN CG	STATUS FOR APPROVAL

Ylem Energy Limited
Edison House, Daniel Adamson Road,
SALFORD, M50 1DT
Telephone: +44 (0) 161 660 2222
YlemEnergy.com