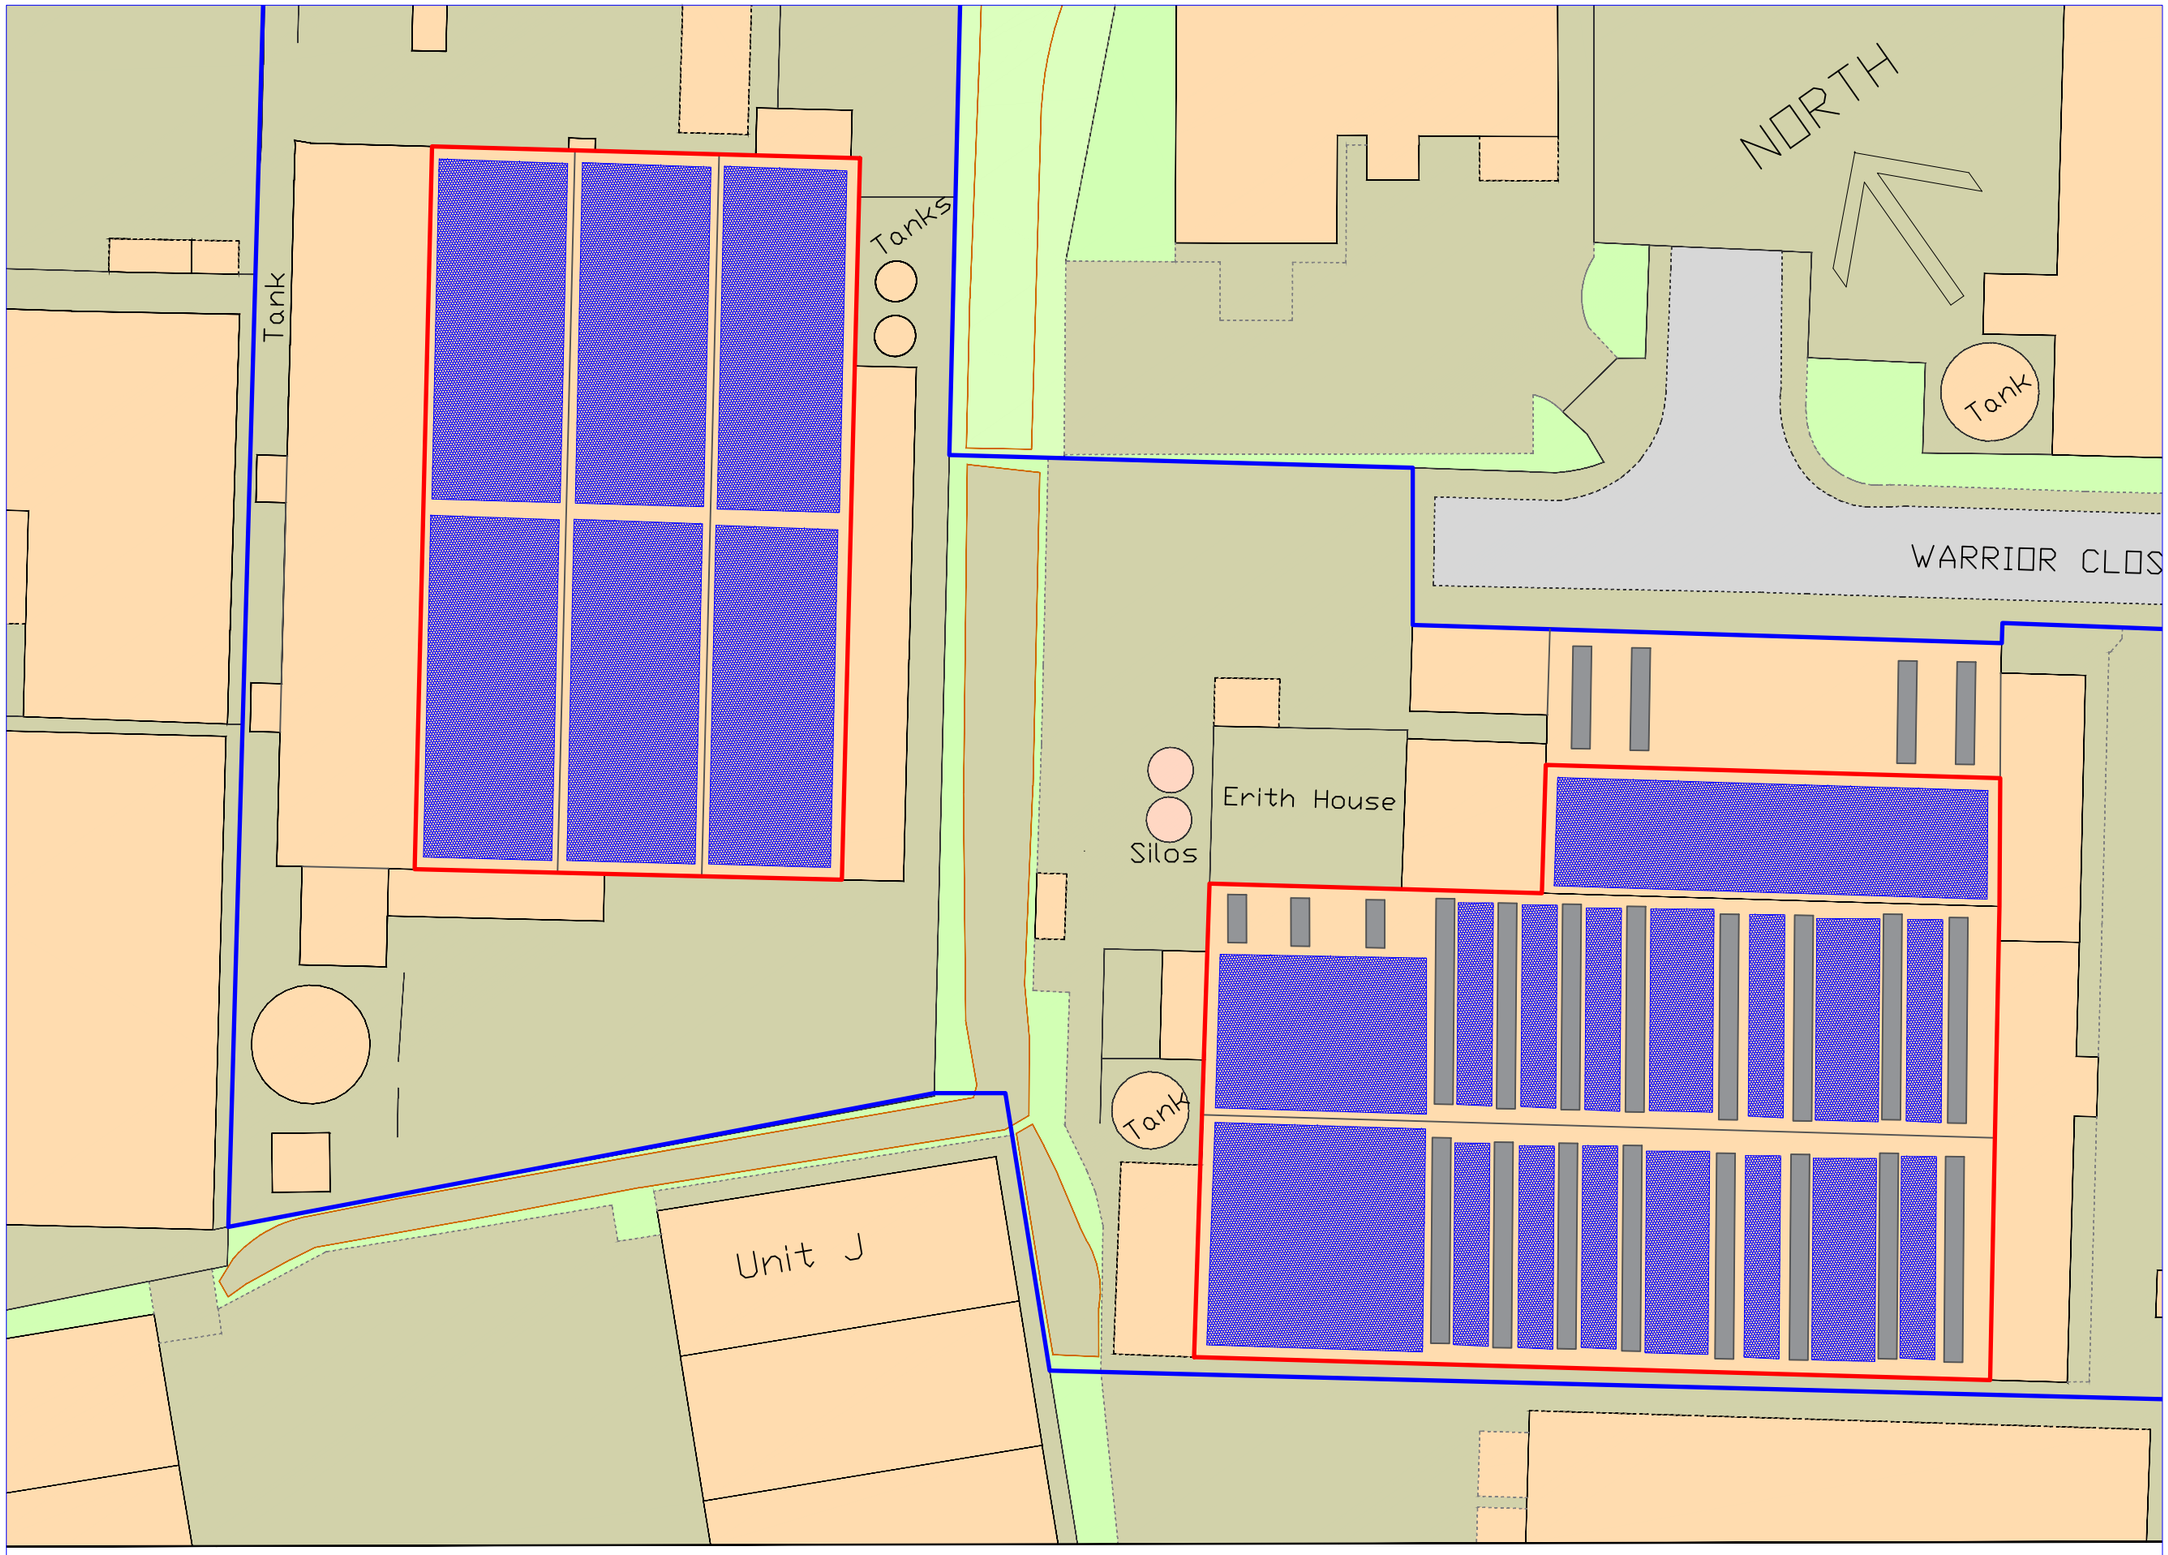

Serial number: 290128
© Crown copyright and database right 2024
Ordnance Survey licence AC0000848283
Reproduction in whole or in part is prohibited
without the prior permission of Ordnance Survey.

0 10 20 30 40 50

LEGEND

Site Boundary
Area= 4,777.73 m²

Property Boundary

Solar Panels

Skylights

Rev. Suffix	Date	Details

SITE

COOPERVISION
CHANDLER'S FORD
SOUTHAMPTON SO53 4TE

TITLE

ROOF MOUNTED
SOLAR GENERATION
PROPOSED BLOCK PLAN

DWG. No.	REV
CV-SPE-PV-002.1	

SCALE	DATE
1:500 @ A3	16/07/24
DRAWN	**STATUS**
CG	FOR APPROVAL

YLEM
Ylem Energy Limited
Edison House, Daniel Adamson Road,
SALFORD, M50 1DT
Telephone: +44 (0) 161 660 2222
YlemEnergy.com