


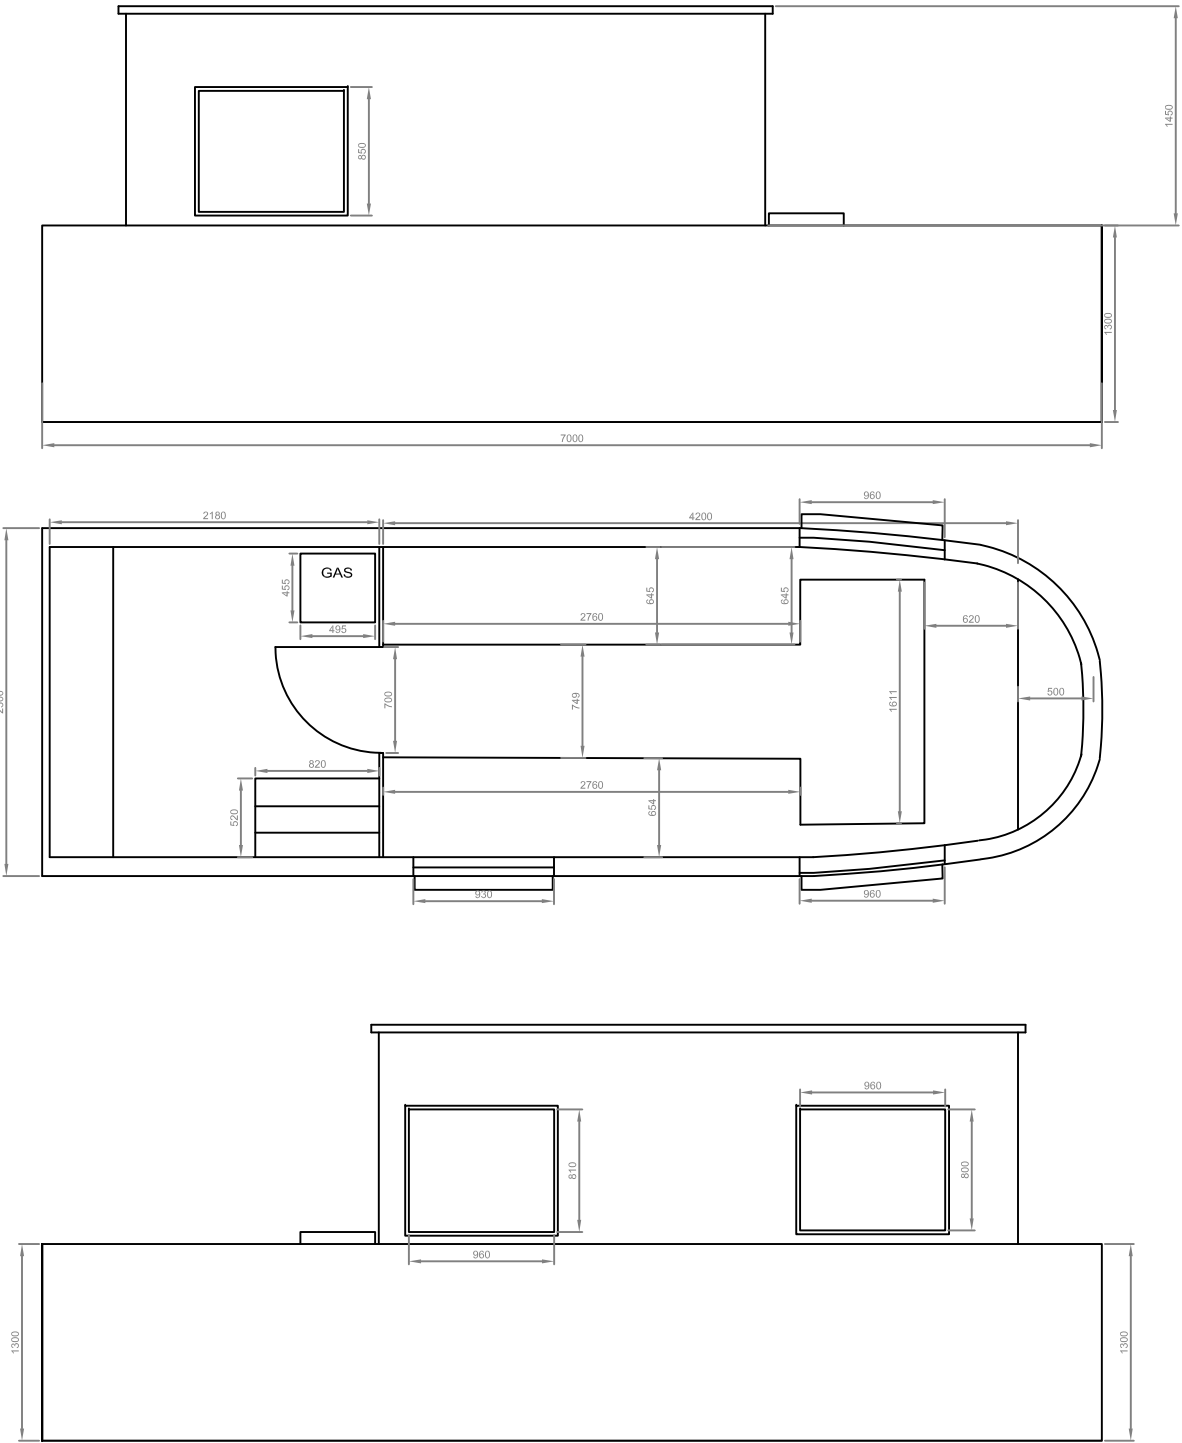

Rev	Description	By	Date	Designer	ICL Project No.	Building Name	Status	Purpose of Issue		
Client					ICL Project Title FLOATERS CAFE	Campus	PLANNING			
							Drawn by JN	Checked PD	Scale @ A3 1:50@A3	Date 05.08.24
				Contractor	Drawing Title PLAN AND ELEVATIONS			Drawing Number FLOATERS-0001		