




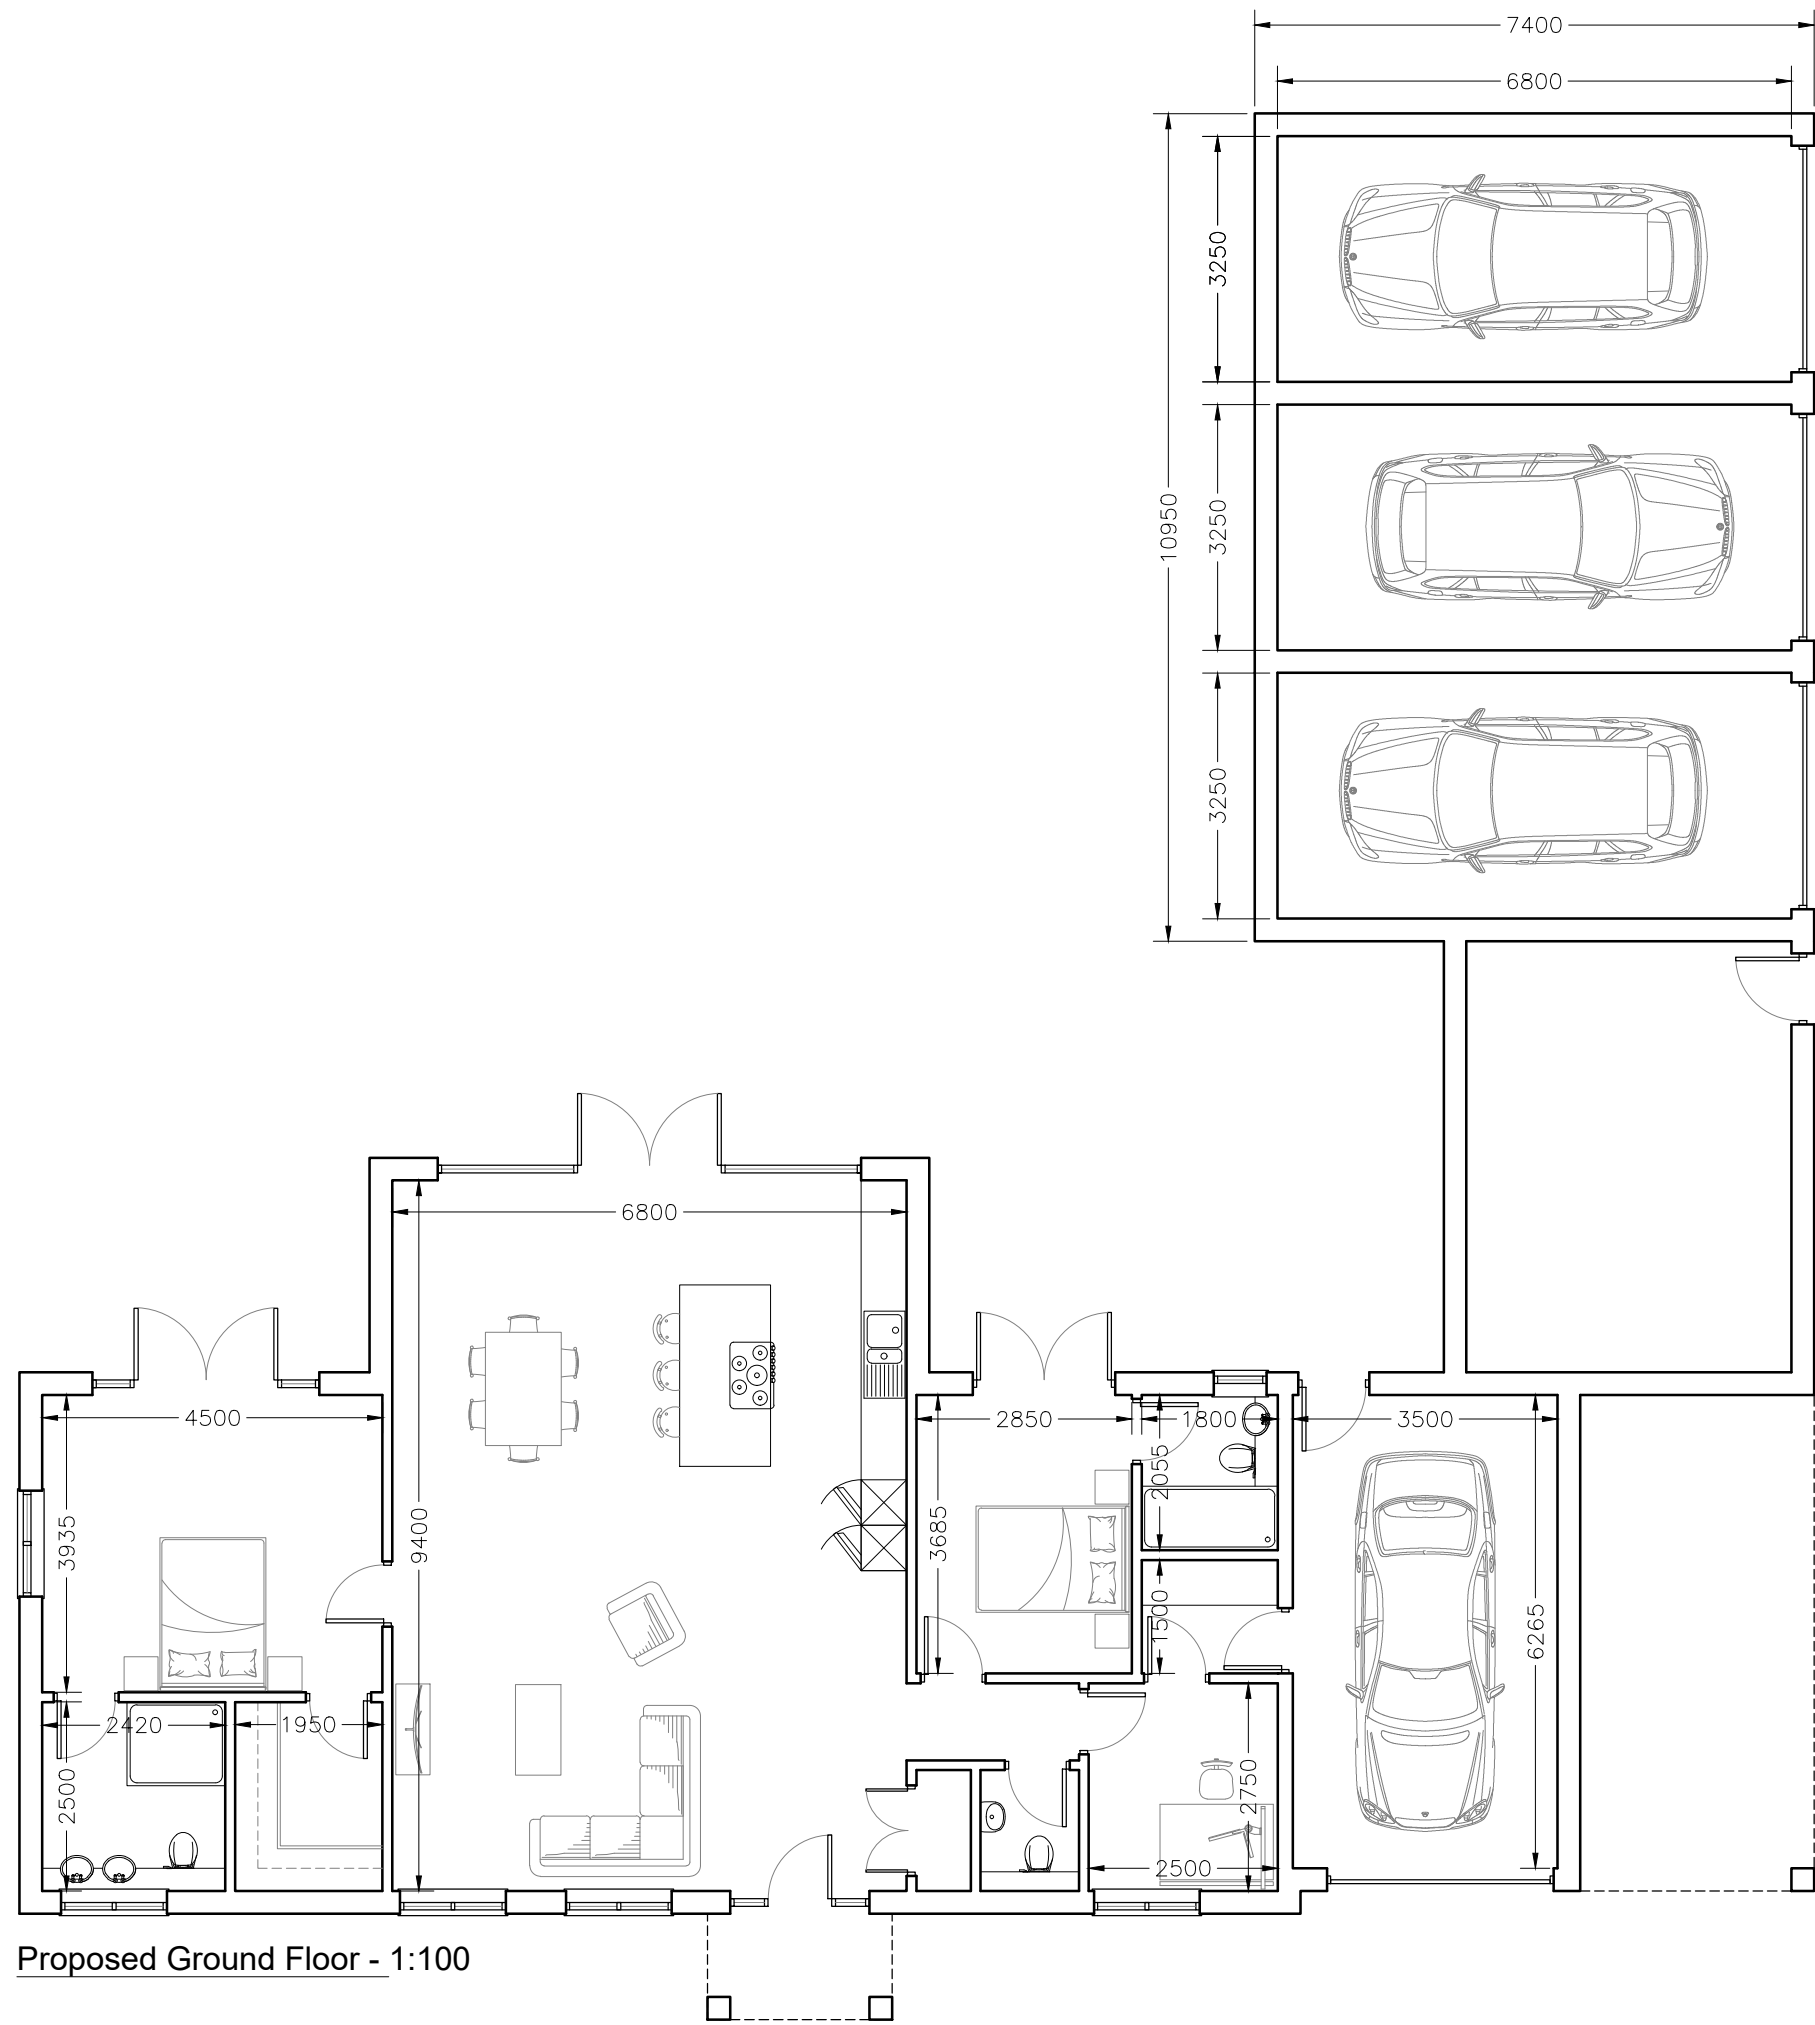

Proposed Ground Floor - 1:100

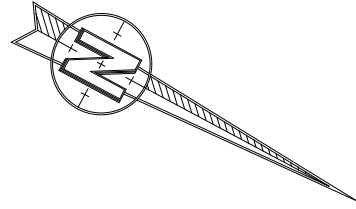

Proposed Roof Plan - 1:100

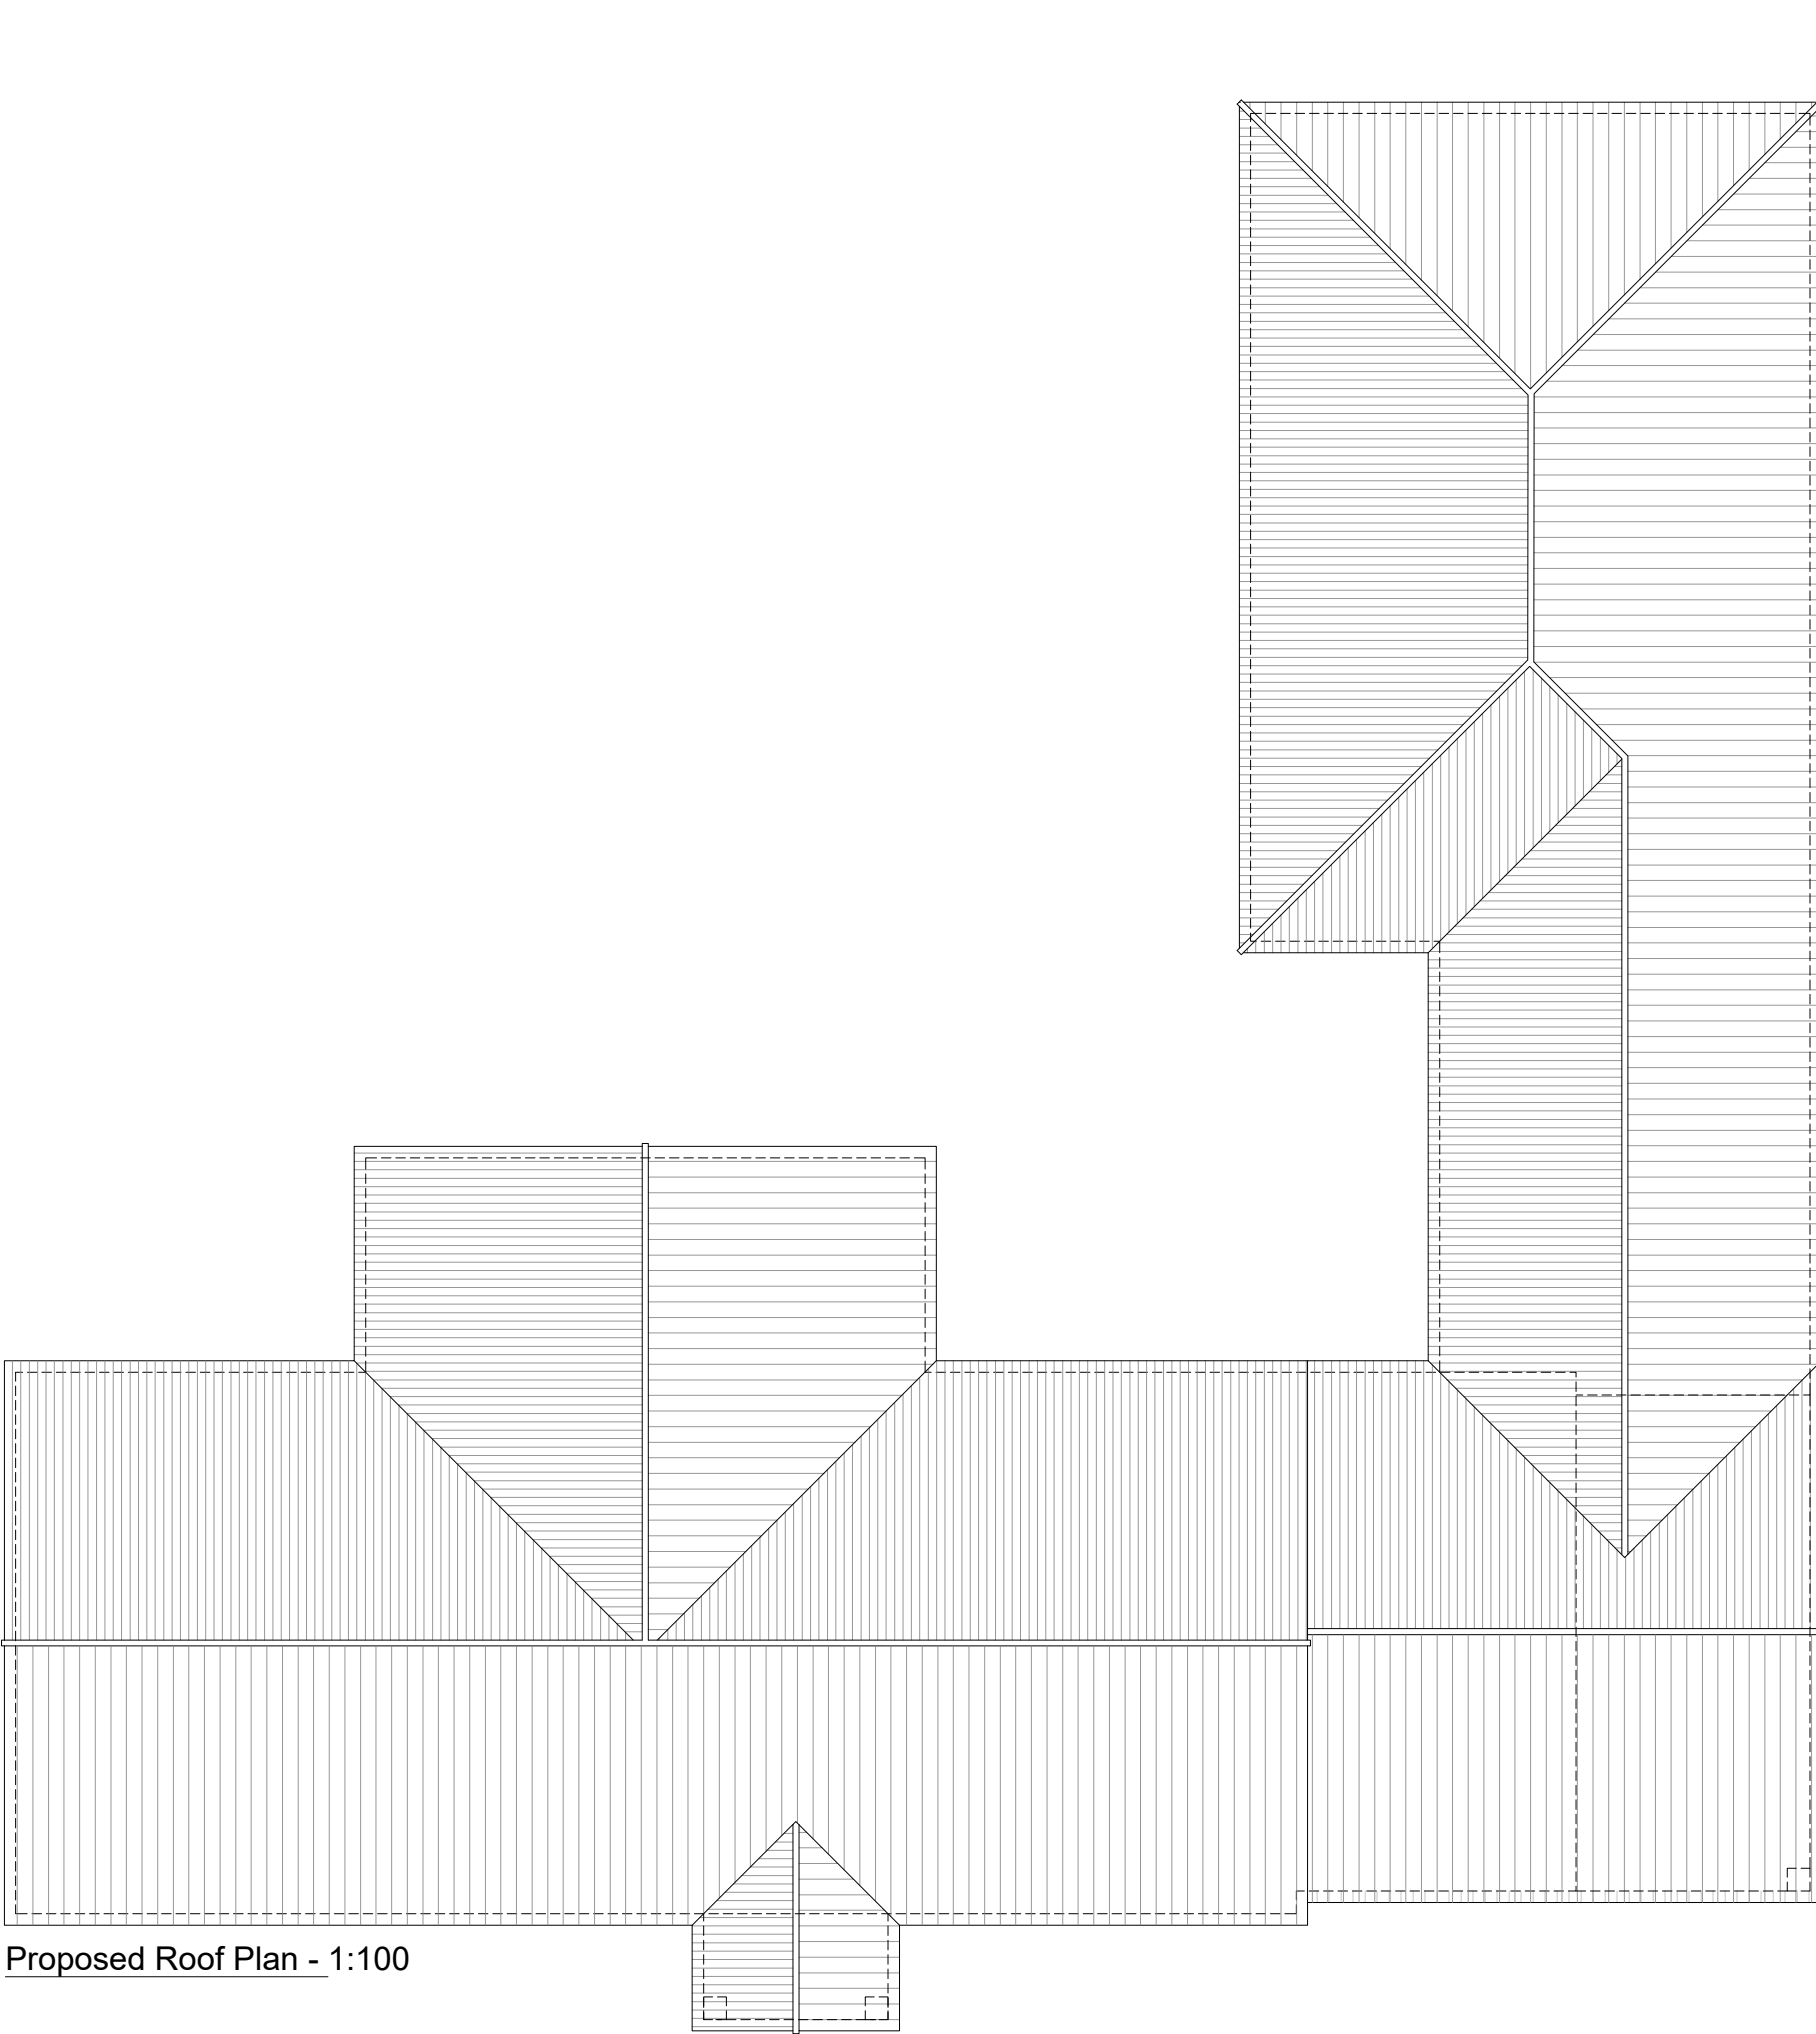

KNIGHT
Consulting
ARCHITECTURE - SURVEYING - PLANNING

First Floor Unit 7
The Quarterdeck
Port Solent
PO6 4TP
T: 01489 660194

admin@knight-consulting.co.uk www.knight-consulting.co.uk

Client
MR AND MRS B. KING

Drawing
PROPOSED FLOORPLANS

Project
**HATTS COPSE FARM
BROOK LANE
BOTLEY, SO30 2ER**

Scale
1:100@A2

Date
AUG 2024

Project no.	Sequential	Bldg/Floor	Detail	Rev
KC	01	A	PRO	.