




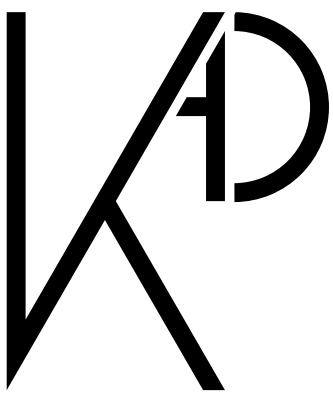

Location Plan @1:1250

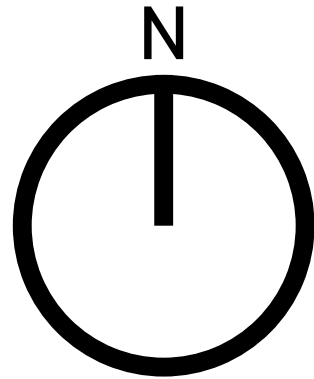

Block Plan @1:500

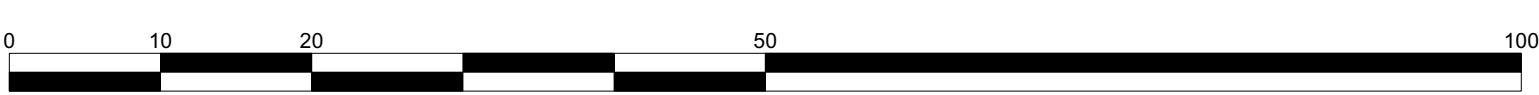

KIYANI ARCHITECTURE
AND DEVELOPMENTS

+44 7960 714649

ik@kiyaniad.com

www.kiyaniad.com

- Copyright of Kiyani Architecture and Developments Ltd
- Scale from drawings for planning purposes only.
- Use figured dimensions only.
- All dimensions to be checked on site.

- Key:
- Site Boundary
 - Existing Wall
 - Proposed Wall
 - Demolition
 - Proposed Openings
 - 45 Degree Code Line
 - Proposed Beams

D	Revised Scheme	06.08.2024
C	Revised Scheme	05.08.2024
B	Revised Scheme	02.08.2024
A	Revised Scheme	21.05.2024
/	First Issue	28.04.2024

Revision	Description	Date
----------	-------------	------

Client:
Anna

Project:
4 Nutbeem Road, Eastleigh, SO50 5JQ

Drawing Title:
Location and Block Plan

Project Number: 2017	Drawing Number: 10
----------------------	--------------------

First Issue Date: 28.04.2024	Revision: D	Drawn By: IK	Checked By: KAD
---------------------------------	----------------	-----------------	--------------------

Drawing Status: Feasibility Scale: Varies @A1