


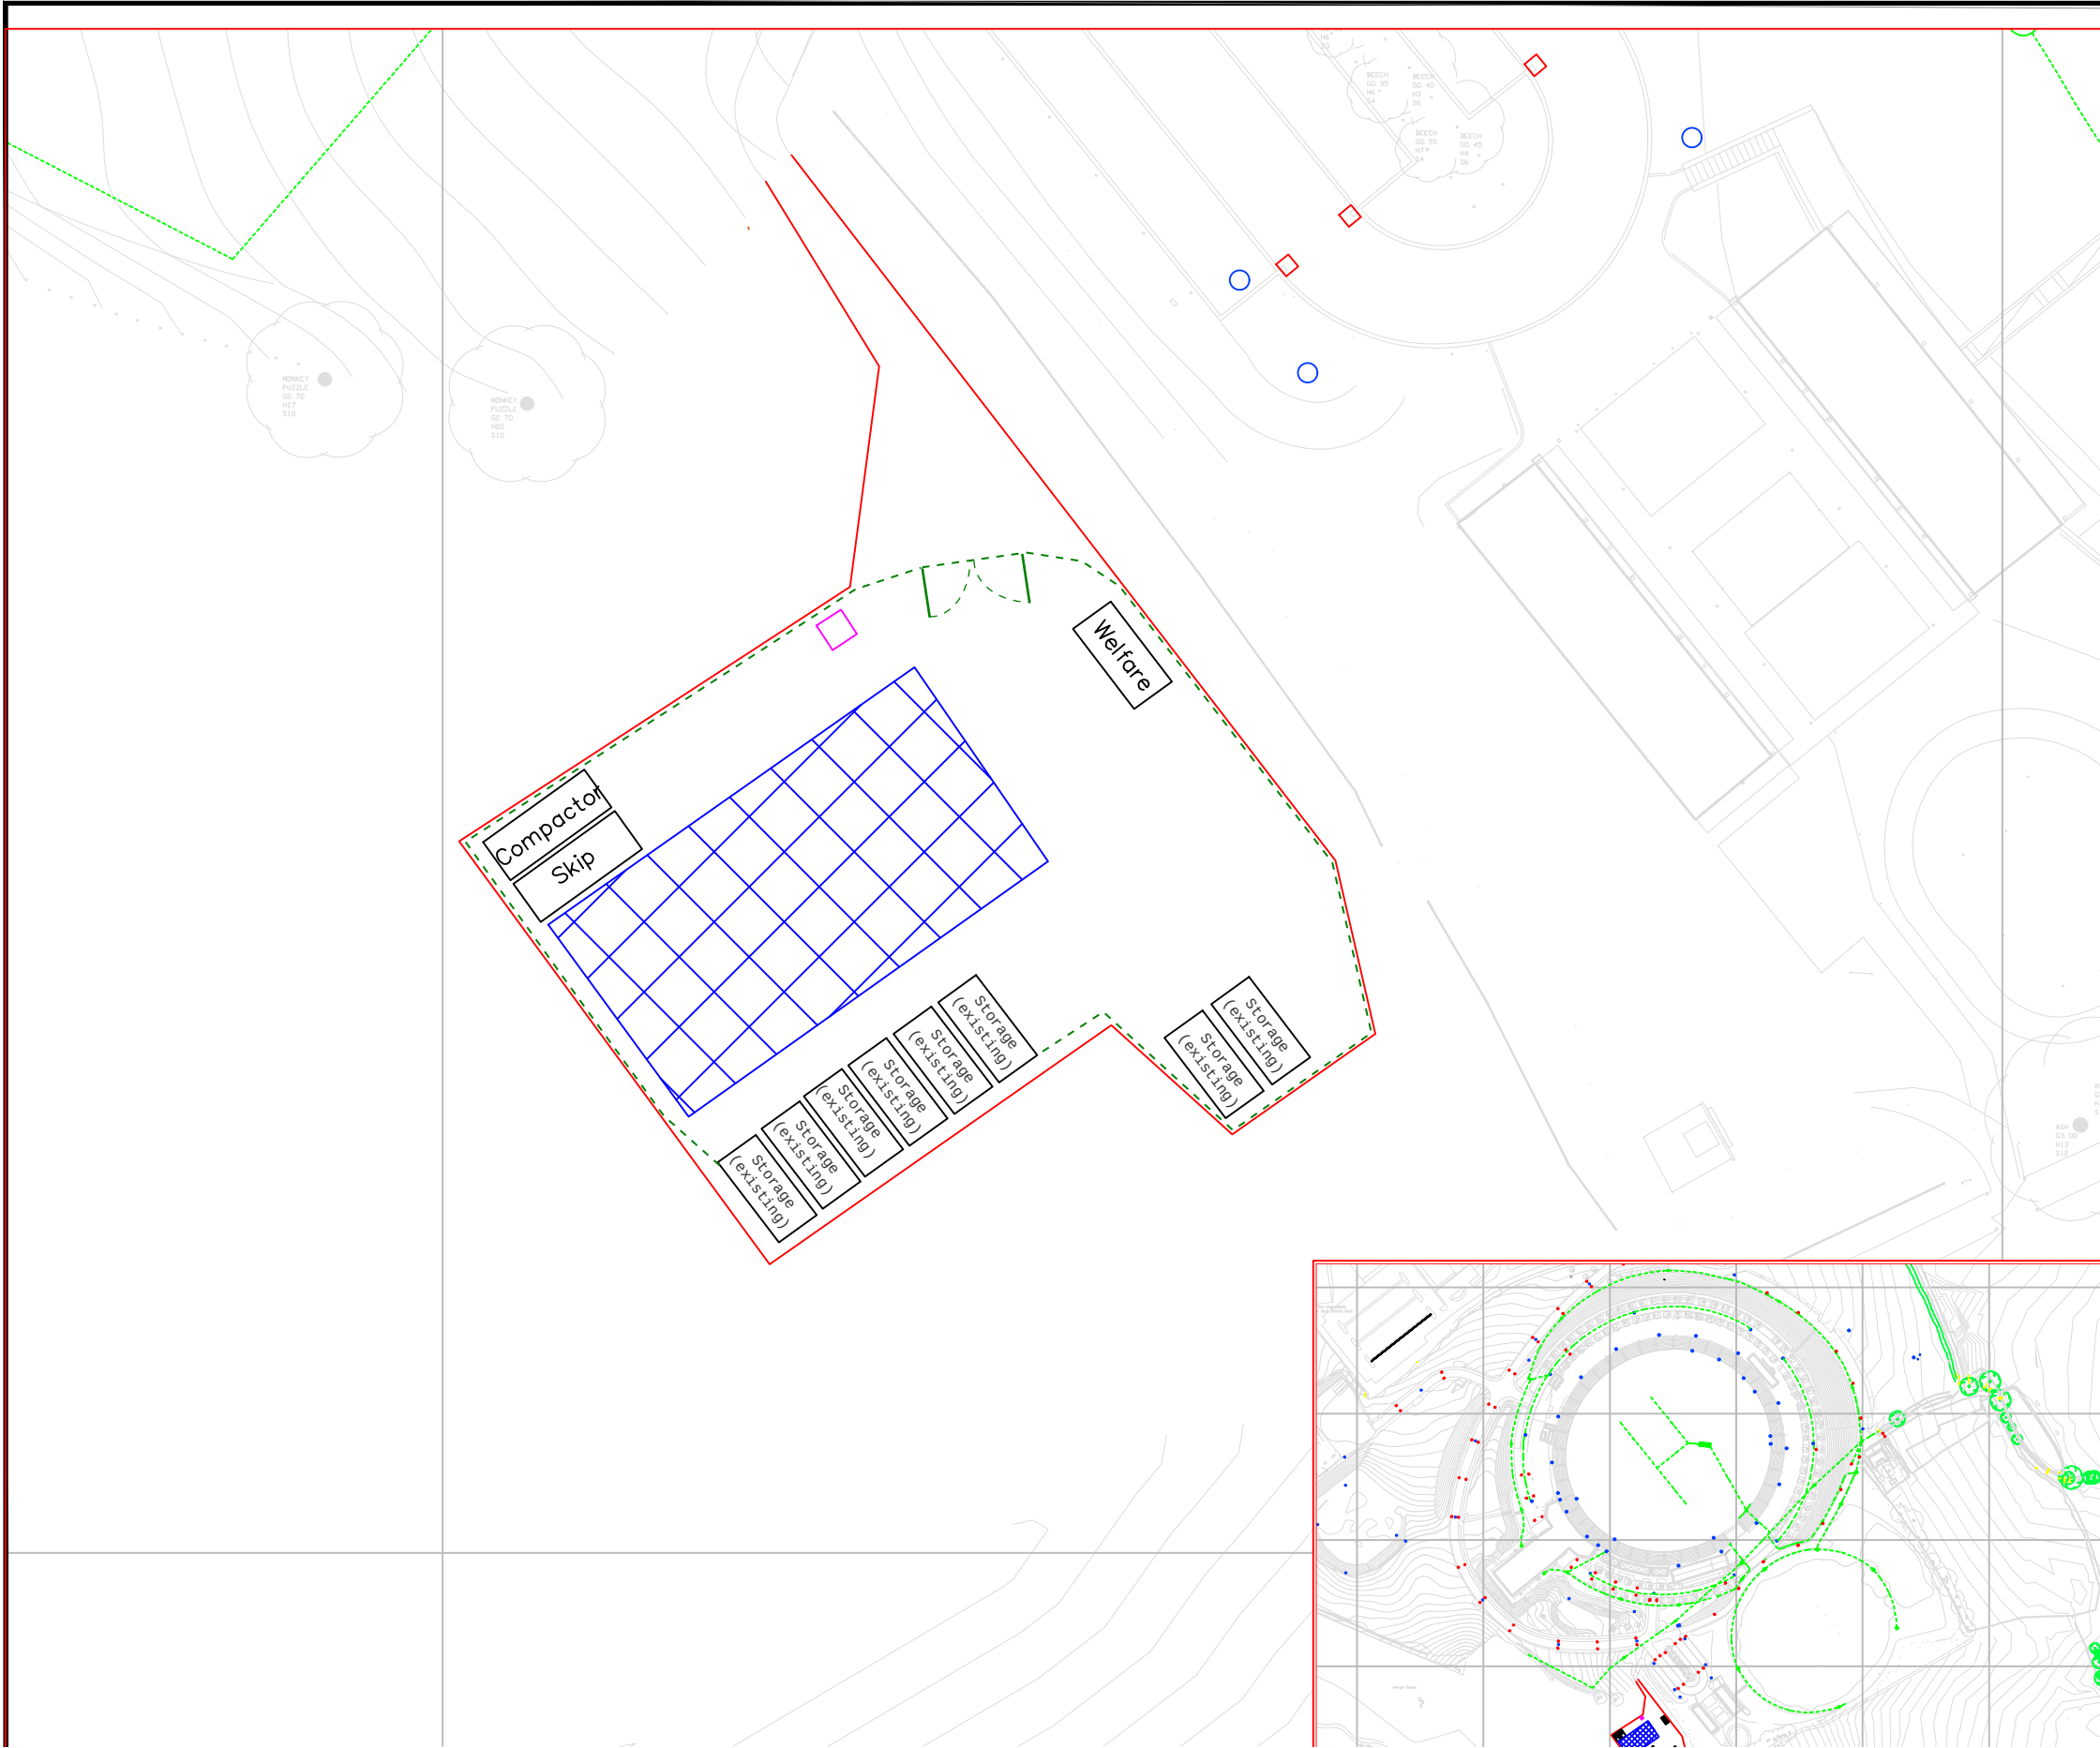

- Notes
- 1. Surface to all areas within the red is rolled, engineered fill which remains unchanged.
 - 2. There has never been any trees or vegetation within the development boundary.

- Key to Symbols
- = Heras Fence & Gates
 - = Portable Toilet
 - = Work area

Rev	Date	Drawn	Description	Ch'k'd	App'd
Client					
Utilita Bowl					
Title					
Bus Compound Temporary Change of Use (F/24/97451)					
Designed			Eng.Chk.		
Drawn			Coordination		
Dwg.Chk.			Approved		
Scale	A1	Project	Status		
1:500		CAD file			