
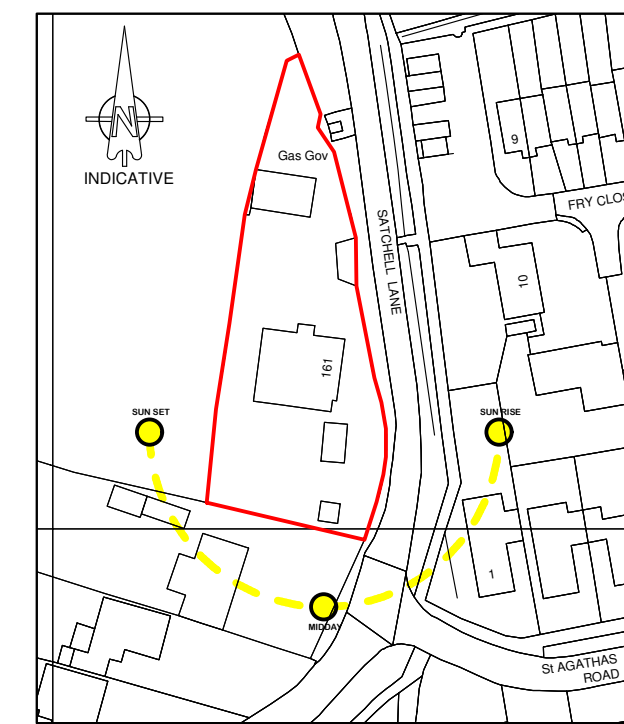
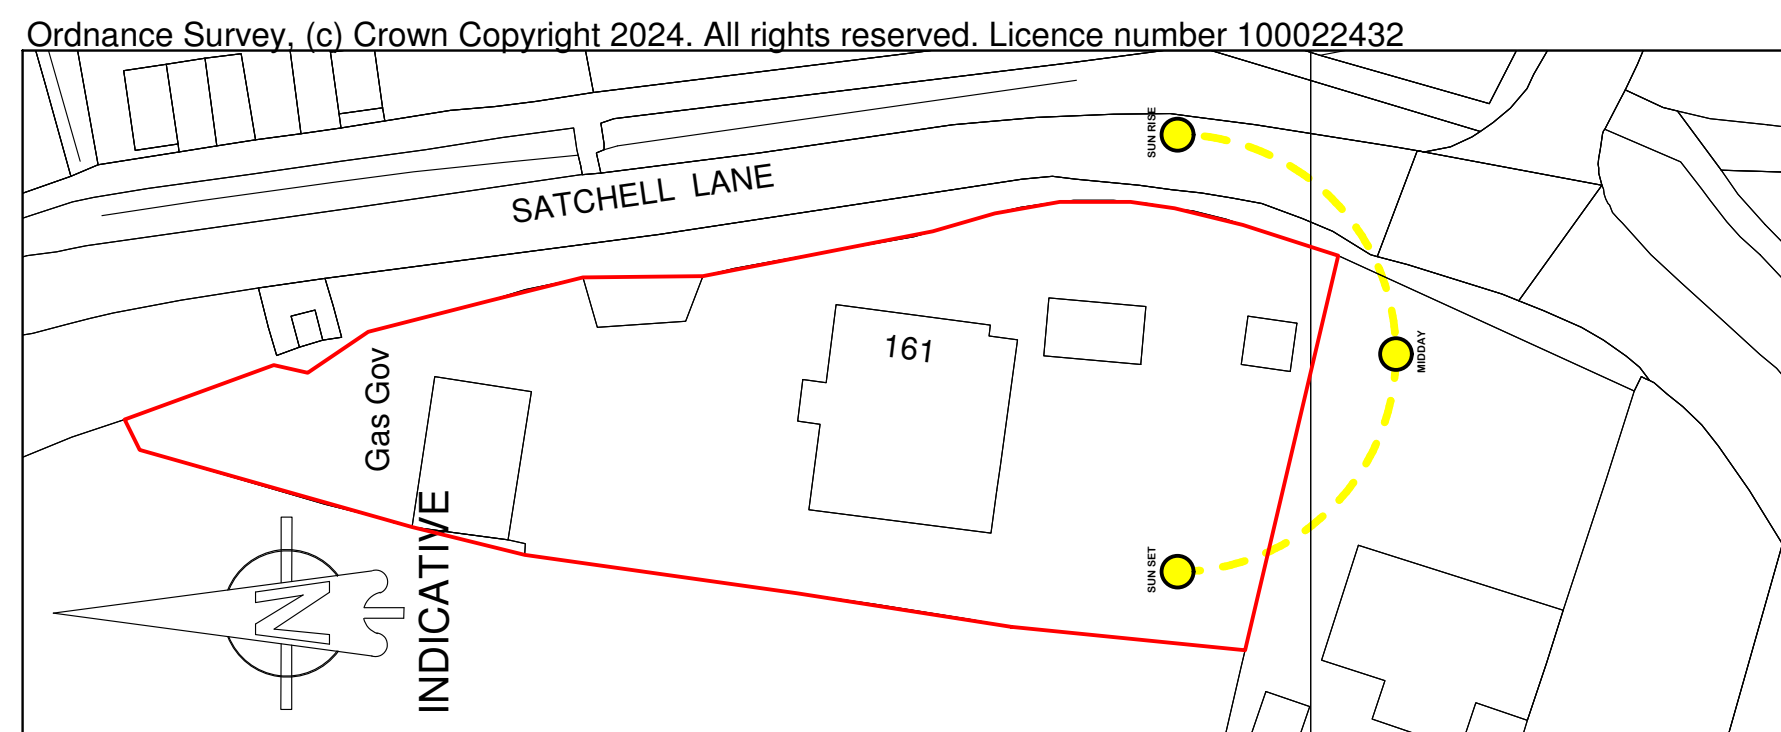
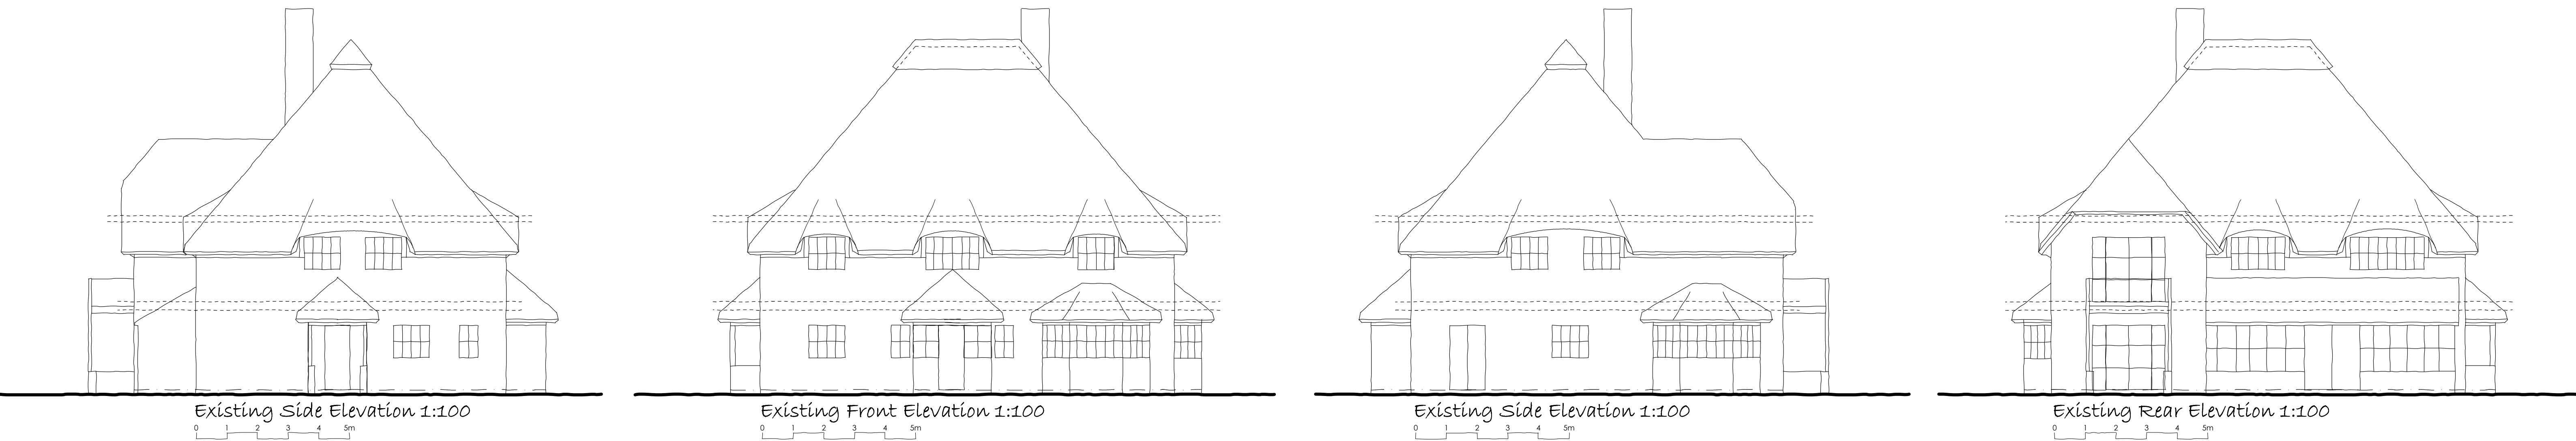


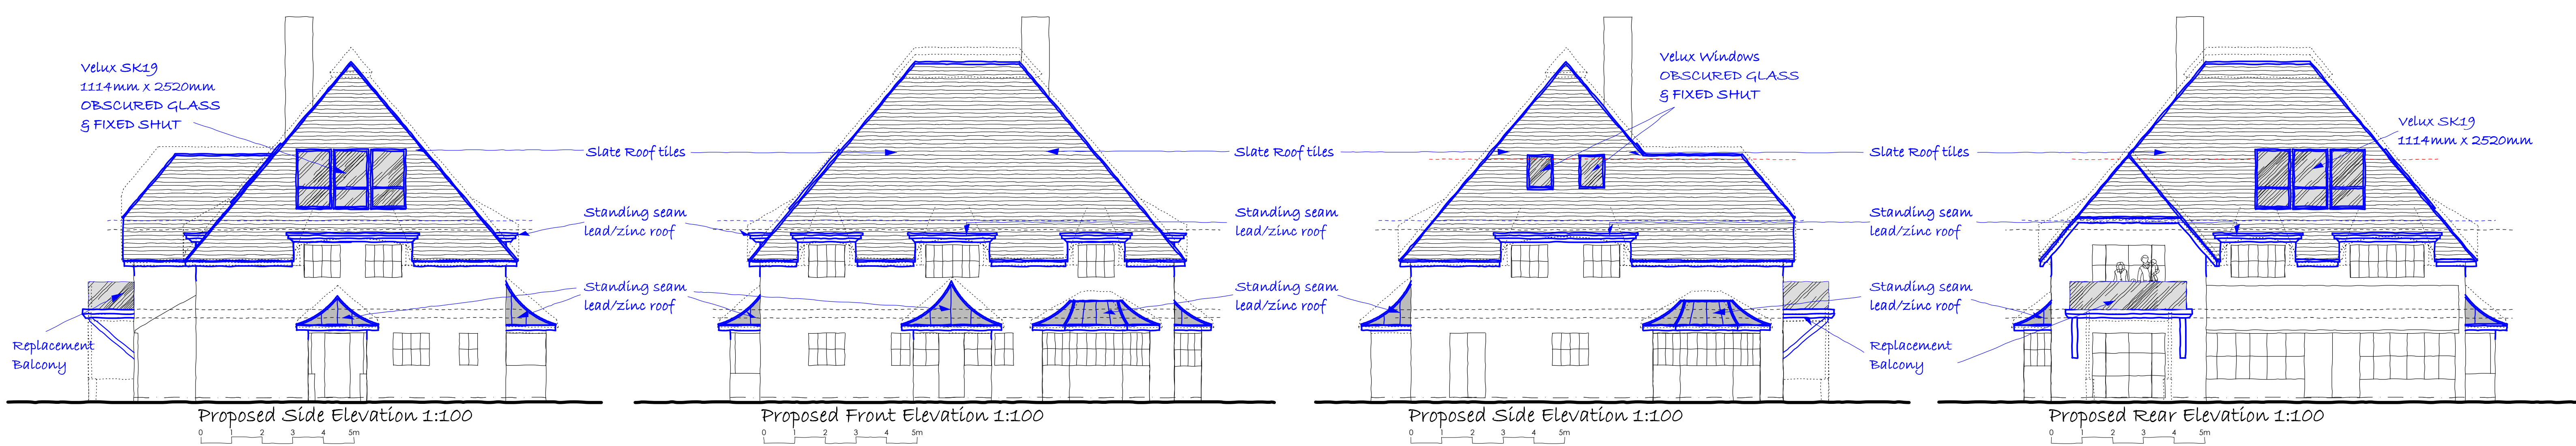

project

161 Satchell Lane
Hamble
Southampton
Hampshire
SO31 4HP

client

Mr & Mrs Thubron

drawing

Proposed Alterations

stage

Stage 1 - Survey
Stage 2 - Design

scale

1:100 & 1:50 @ A1

date

June 2024

job no.

3177/06

dwg no.

02

revision

D

The Design Loft, Silver Birches
Allington Lane
Southampton
Hampshire
SO30 3HQ

T. 023 8069 3924
M. 07881 587261
E. info@mdtdesign.co.uk
W. www.mdtdesign.co.uk

