


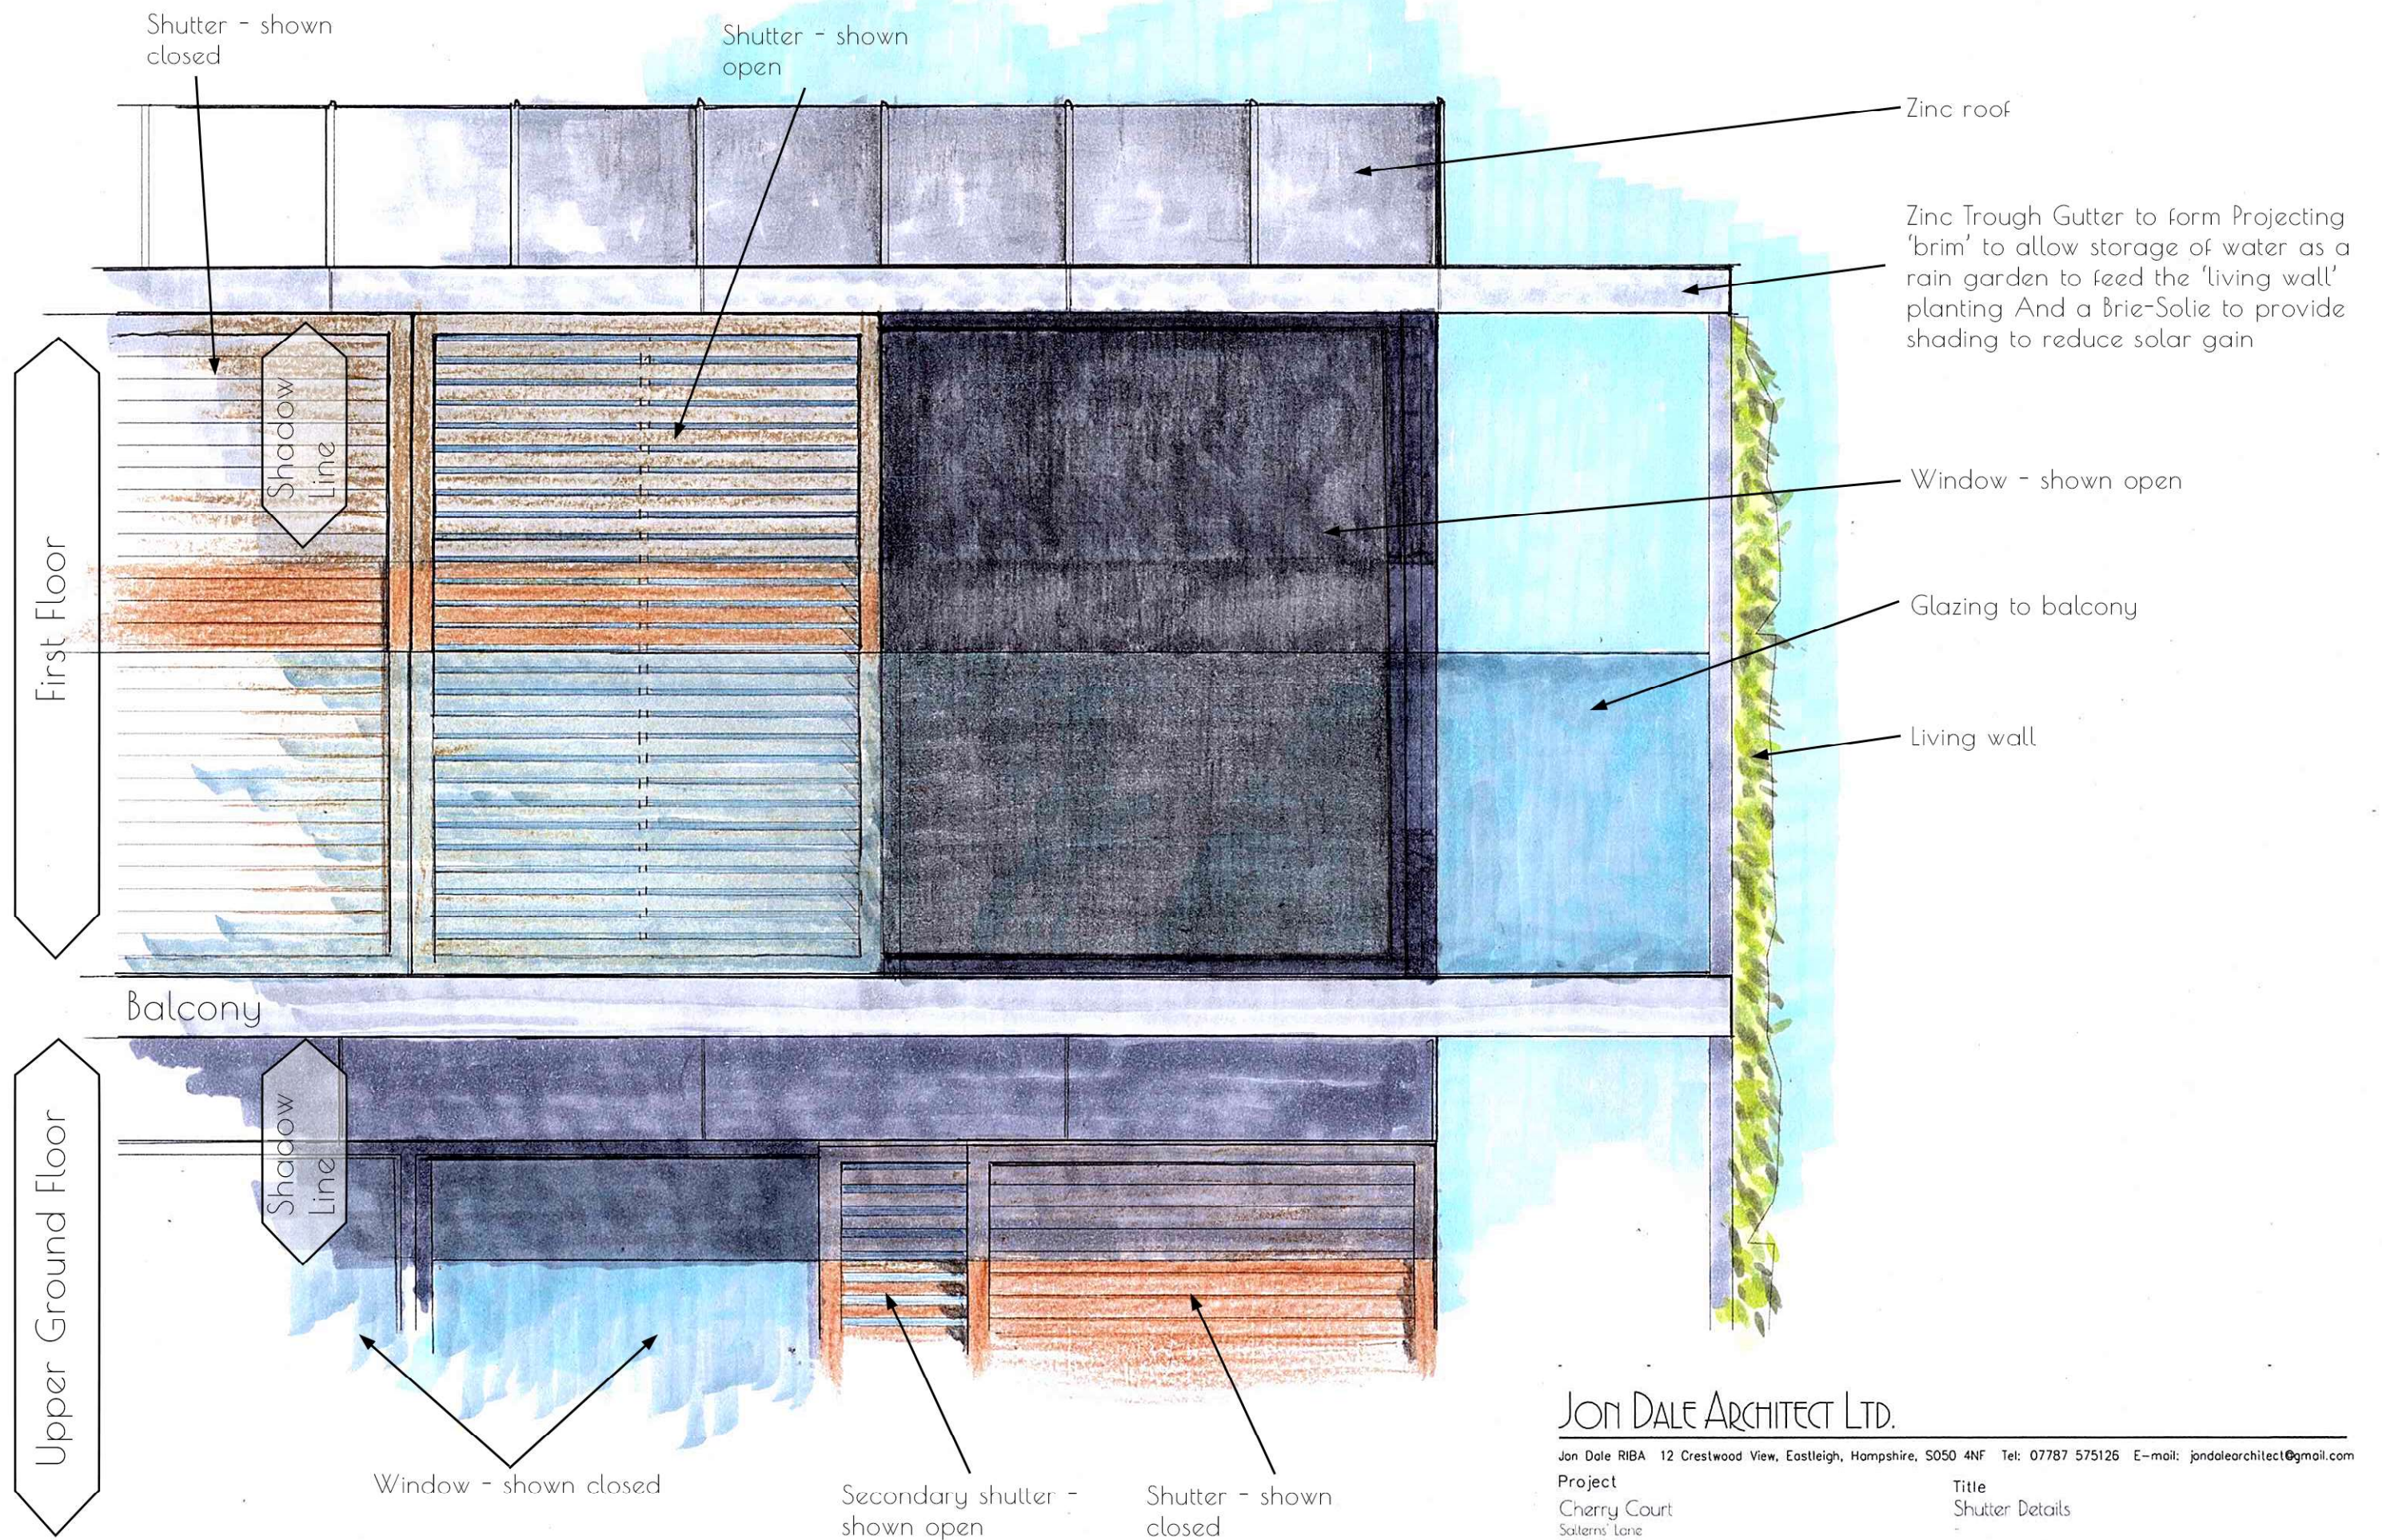

scale 1:20

0 400mm 800mm

JON DALE ARCHITECT LTD.

Jon Dale RIBA 12 Crestwood View, Eastleigh, Hampshire, SO50 4NF Tel: 07787 575126 E-mail: jondalearchitect@gmail.com

Project
Cherry Court
Salerns Lane
Bursledon

Title
Shutter Details

Scale	Date	Drawn	Checked	Job No.	Drawing. No.	Revision
1:20 (GA)	Aug 24	RP	JD	126	Shut.01	-