

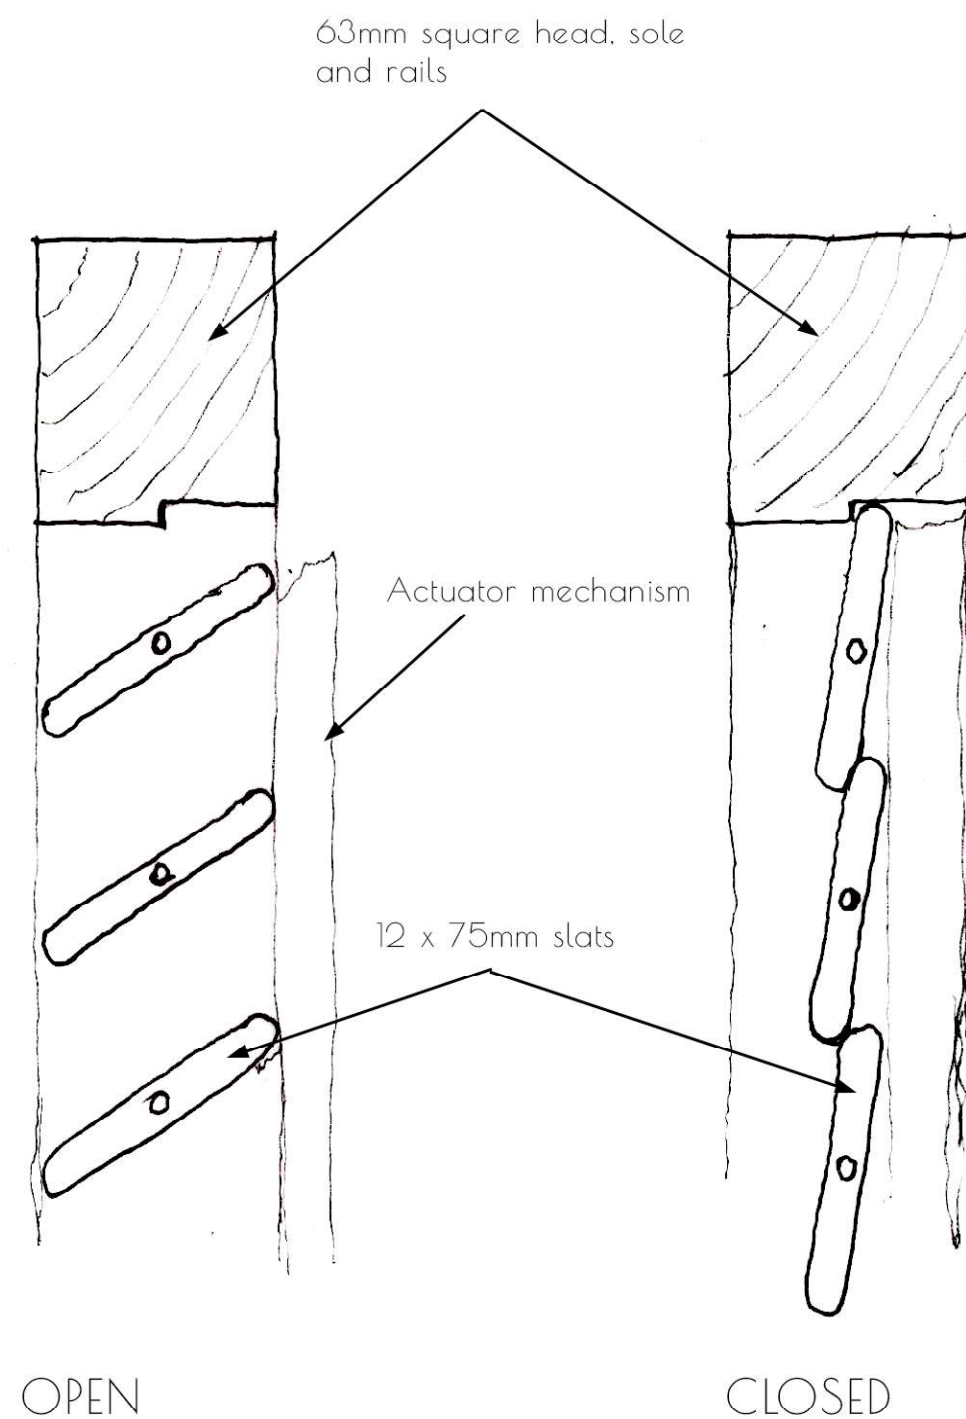


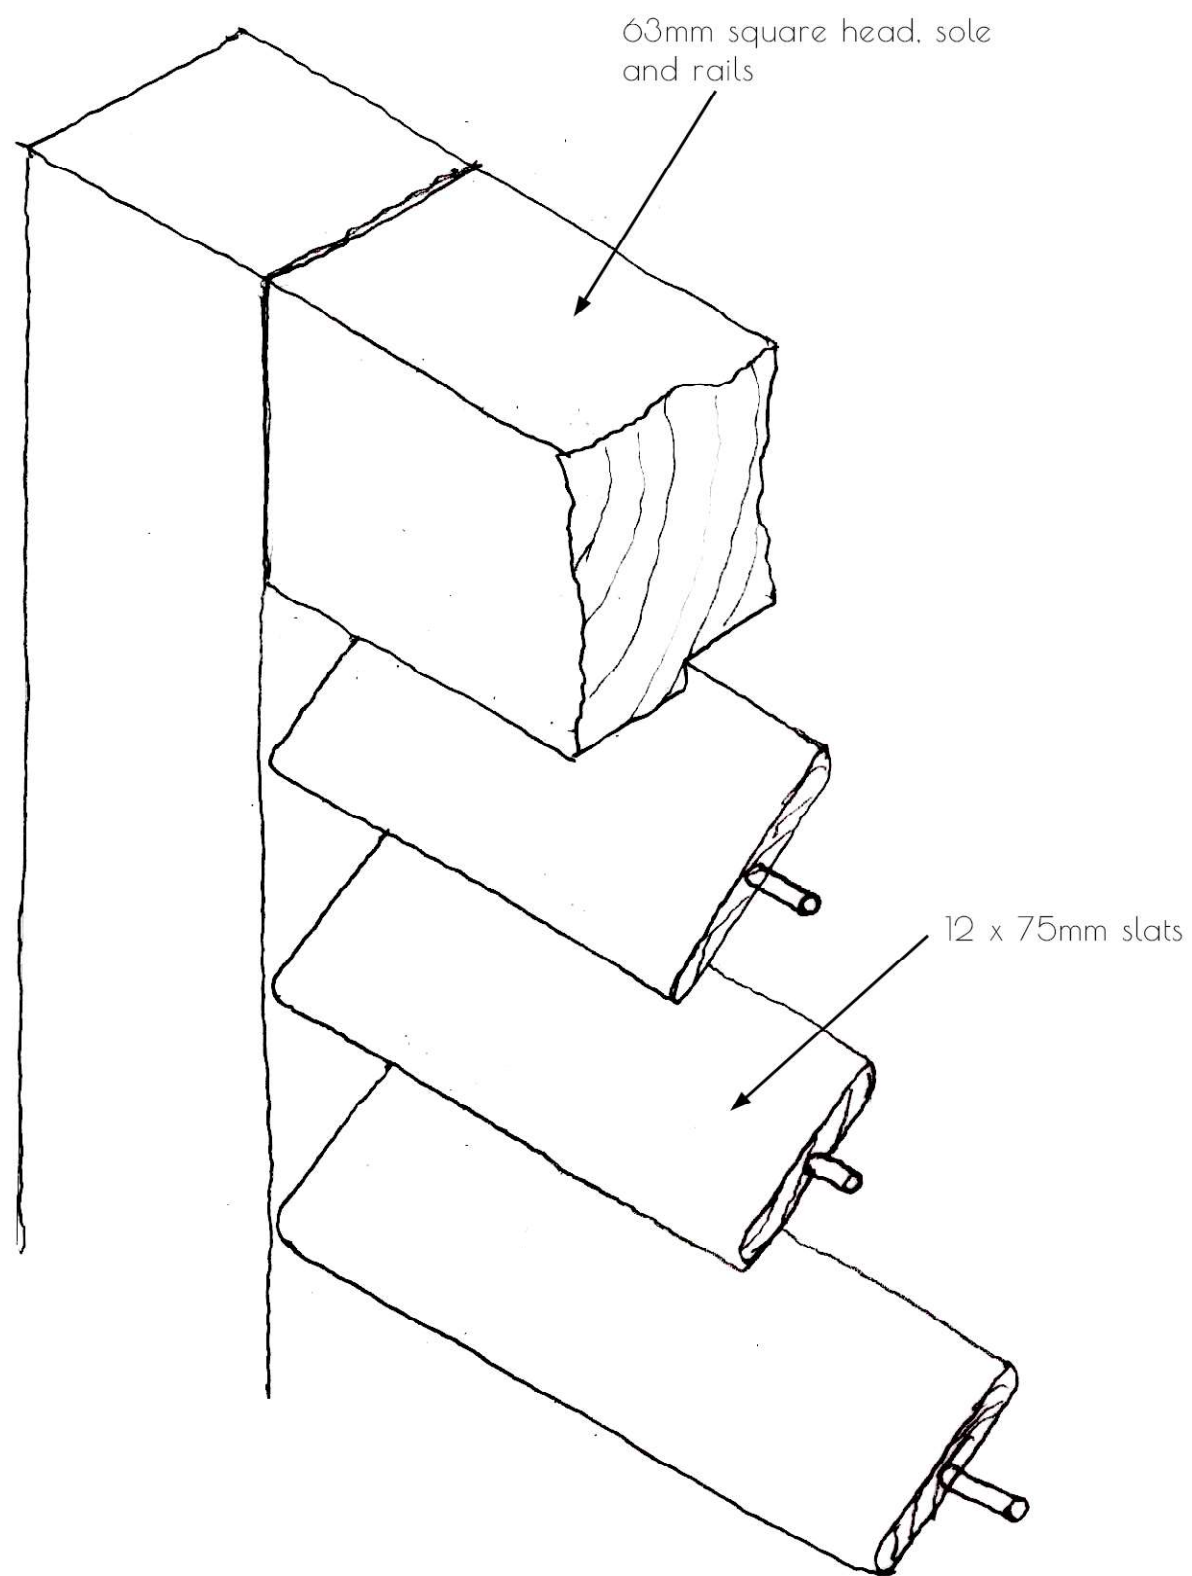

'Plantation' style shutters with openable Louvre slats

scale 1:20

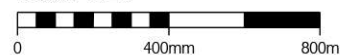

JON DALE ARCHITECT LTD.

Jon Dale RIBA 12 Crestwood View, Eastleigh, Hampshire, SO50 4NF Tel: 07787 575126 E-mail: jondalearchitect@gmail.com

Project

Cherry Court
Salterns' Lane
Bursledon

Title

Sectional Details
of shutters

Scale
1:20@A3

Date
Aug 24

Drawn
RP

Checked
JD

Job No.
126

Drawing. No.
Shut02

Revision
-