Responsibility is not accepted for errors made by others in scaling from this drawing.
All construction information should be taken from figured dimensions only.

: Site Boundary

: Application Boundary = 475m²

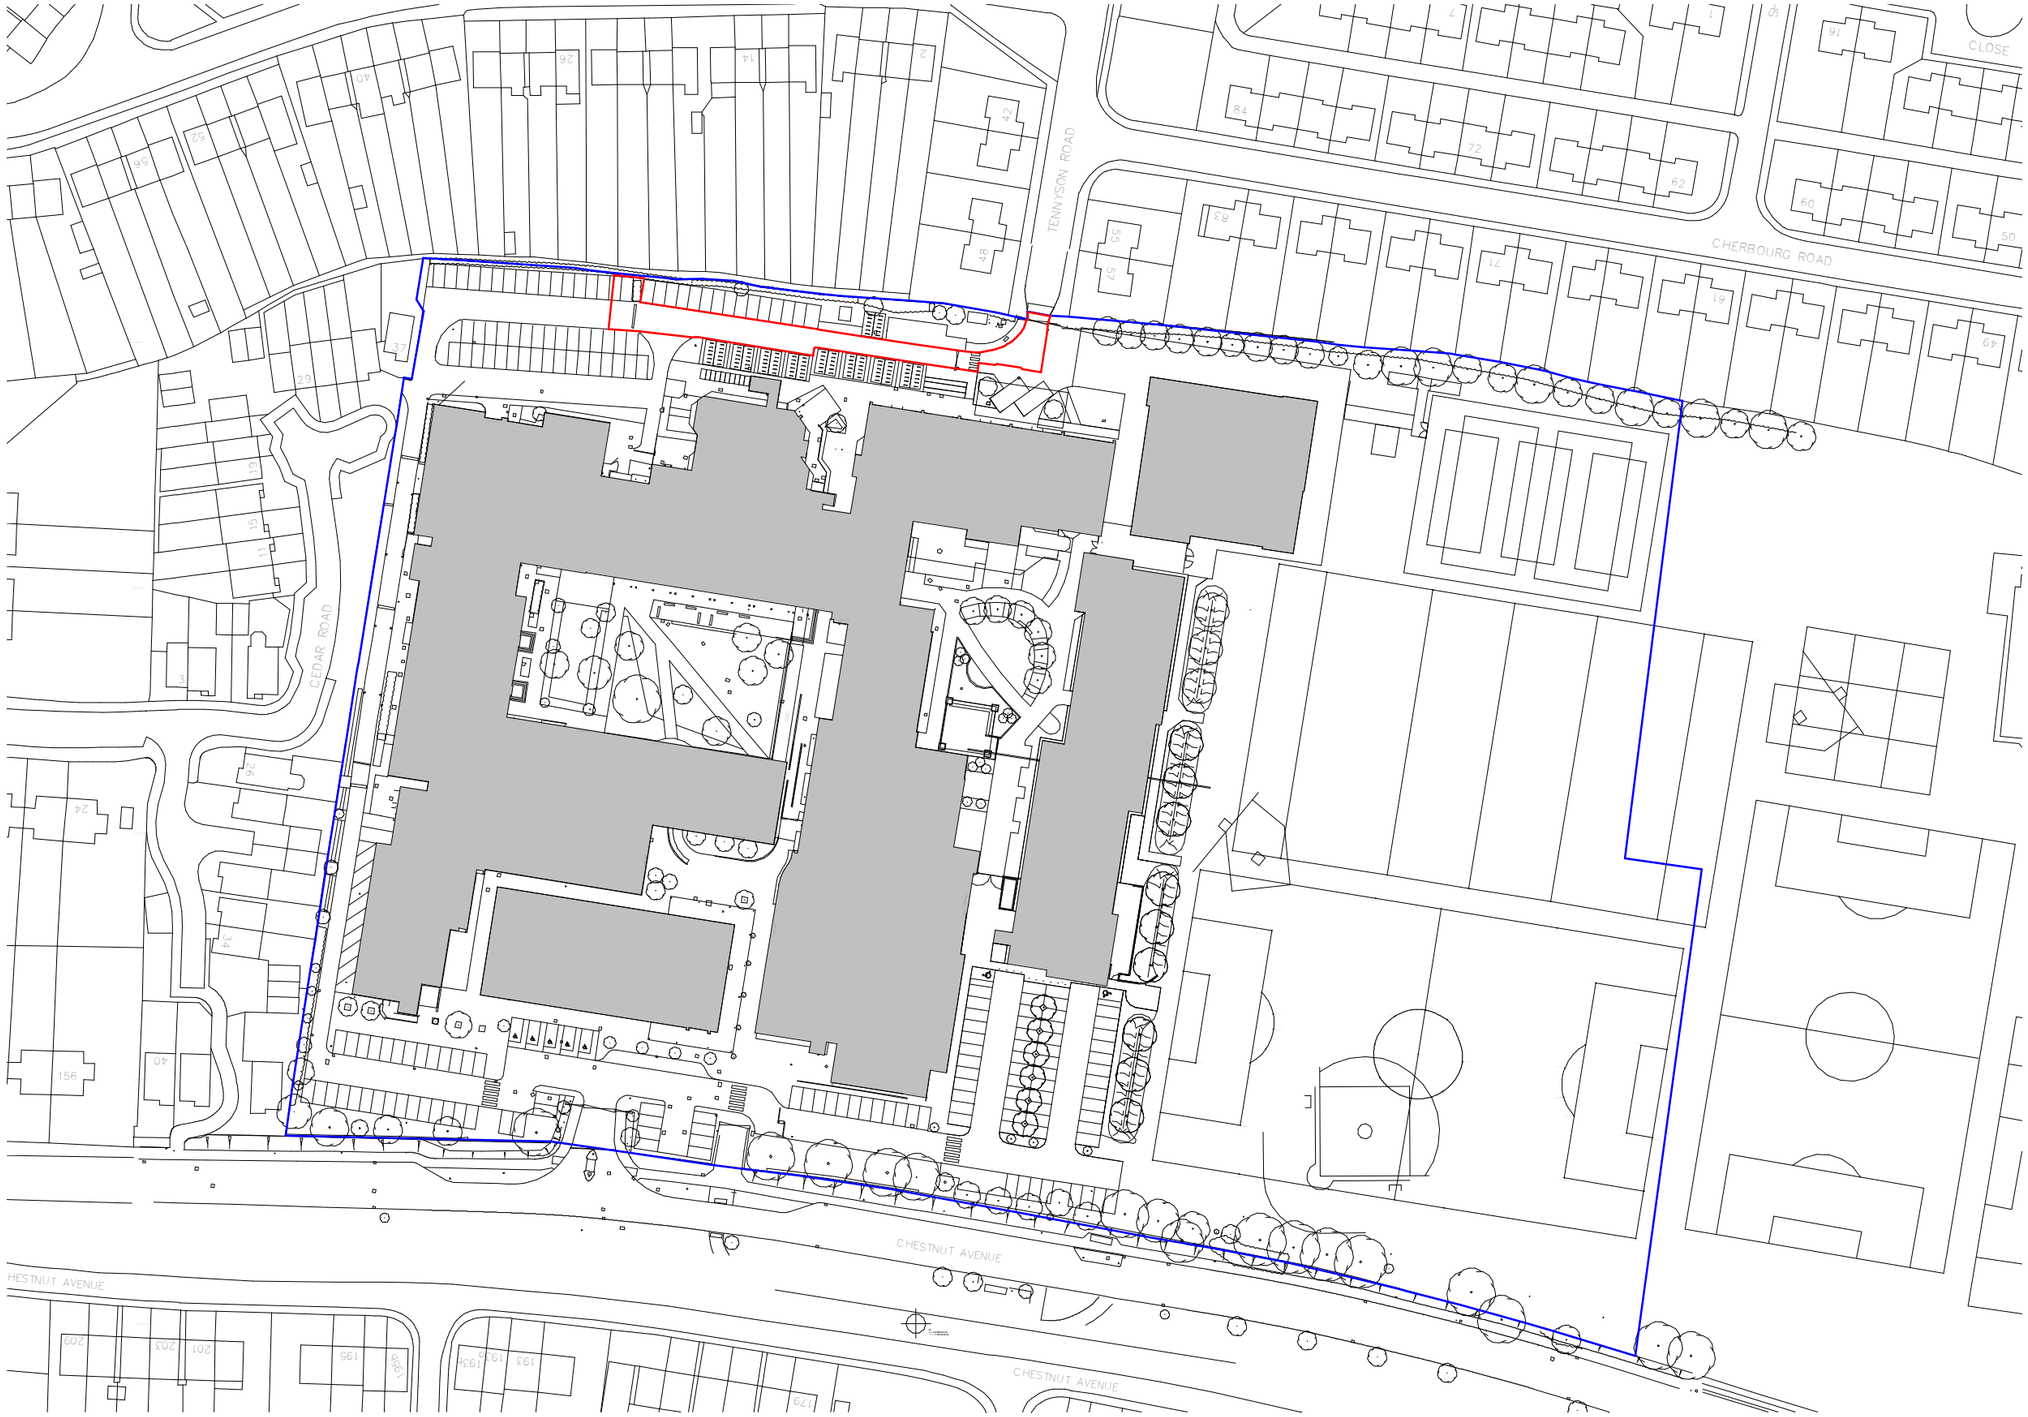

NORTH

0 25 50 75 100 125m

STATUS	REV	DATE	DESCRIPTION
PL	PL01	08/08/2024	Planning Issue - New Substation

CLIENT
Barton Peveril College

REVISED BY
VG

CHECKED BY
JW

Amiri CONSTRUCTION

ORIGINATOR NO
155652

CONSULTANT
STRIDE TREGLOWN
www.stridetreglown.com
© Stride Treglown Limited ;;_

PROJECT
BPC School of Art and Design
Chestnut Ave, Eastleigh, SO50 5ZA

DRAWING TITLE
Proposed Site Location Plan - New Substation

SUITABILITY STATUS
PL : Authorized and accepted

SCALE
1 : 1250@A3

DRAWING USAGE: *Planning Issue*

PROJECT - ORIGINATOR - VOLUME - LEVEL - TYPE - ROLE - CLASS. - NUMBER
155652-STL-XX-XX-DR-A-PL001

STATUS_REVISION
PL_PL01