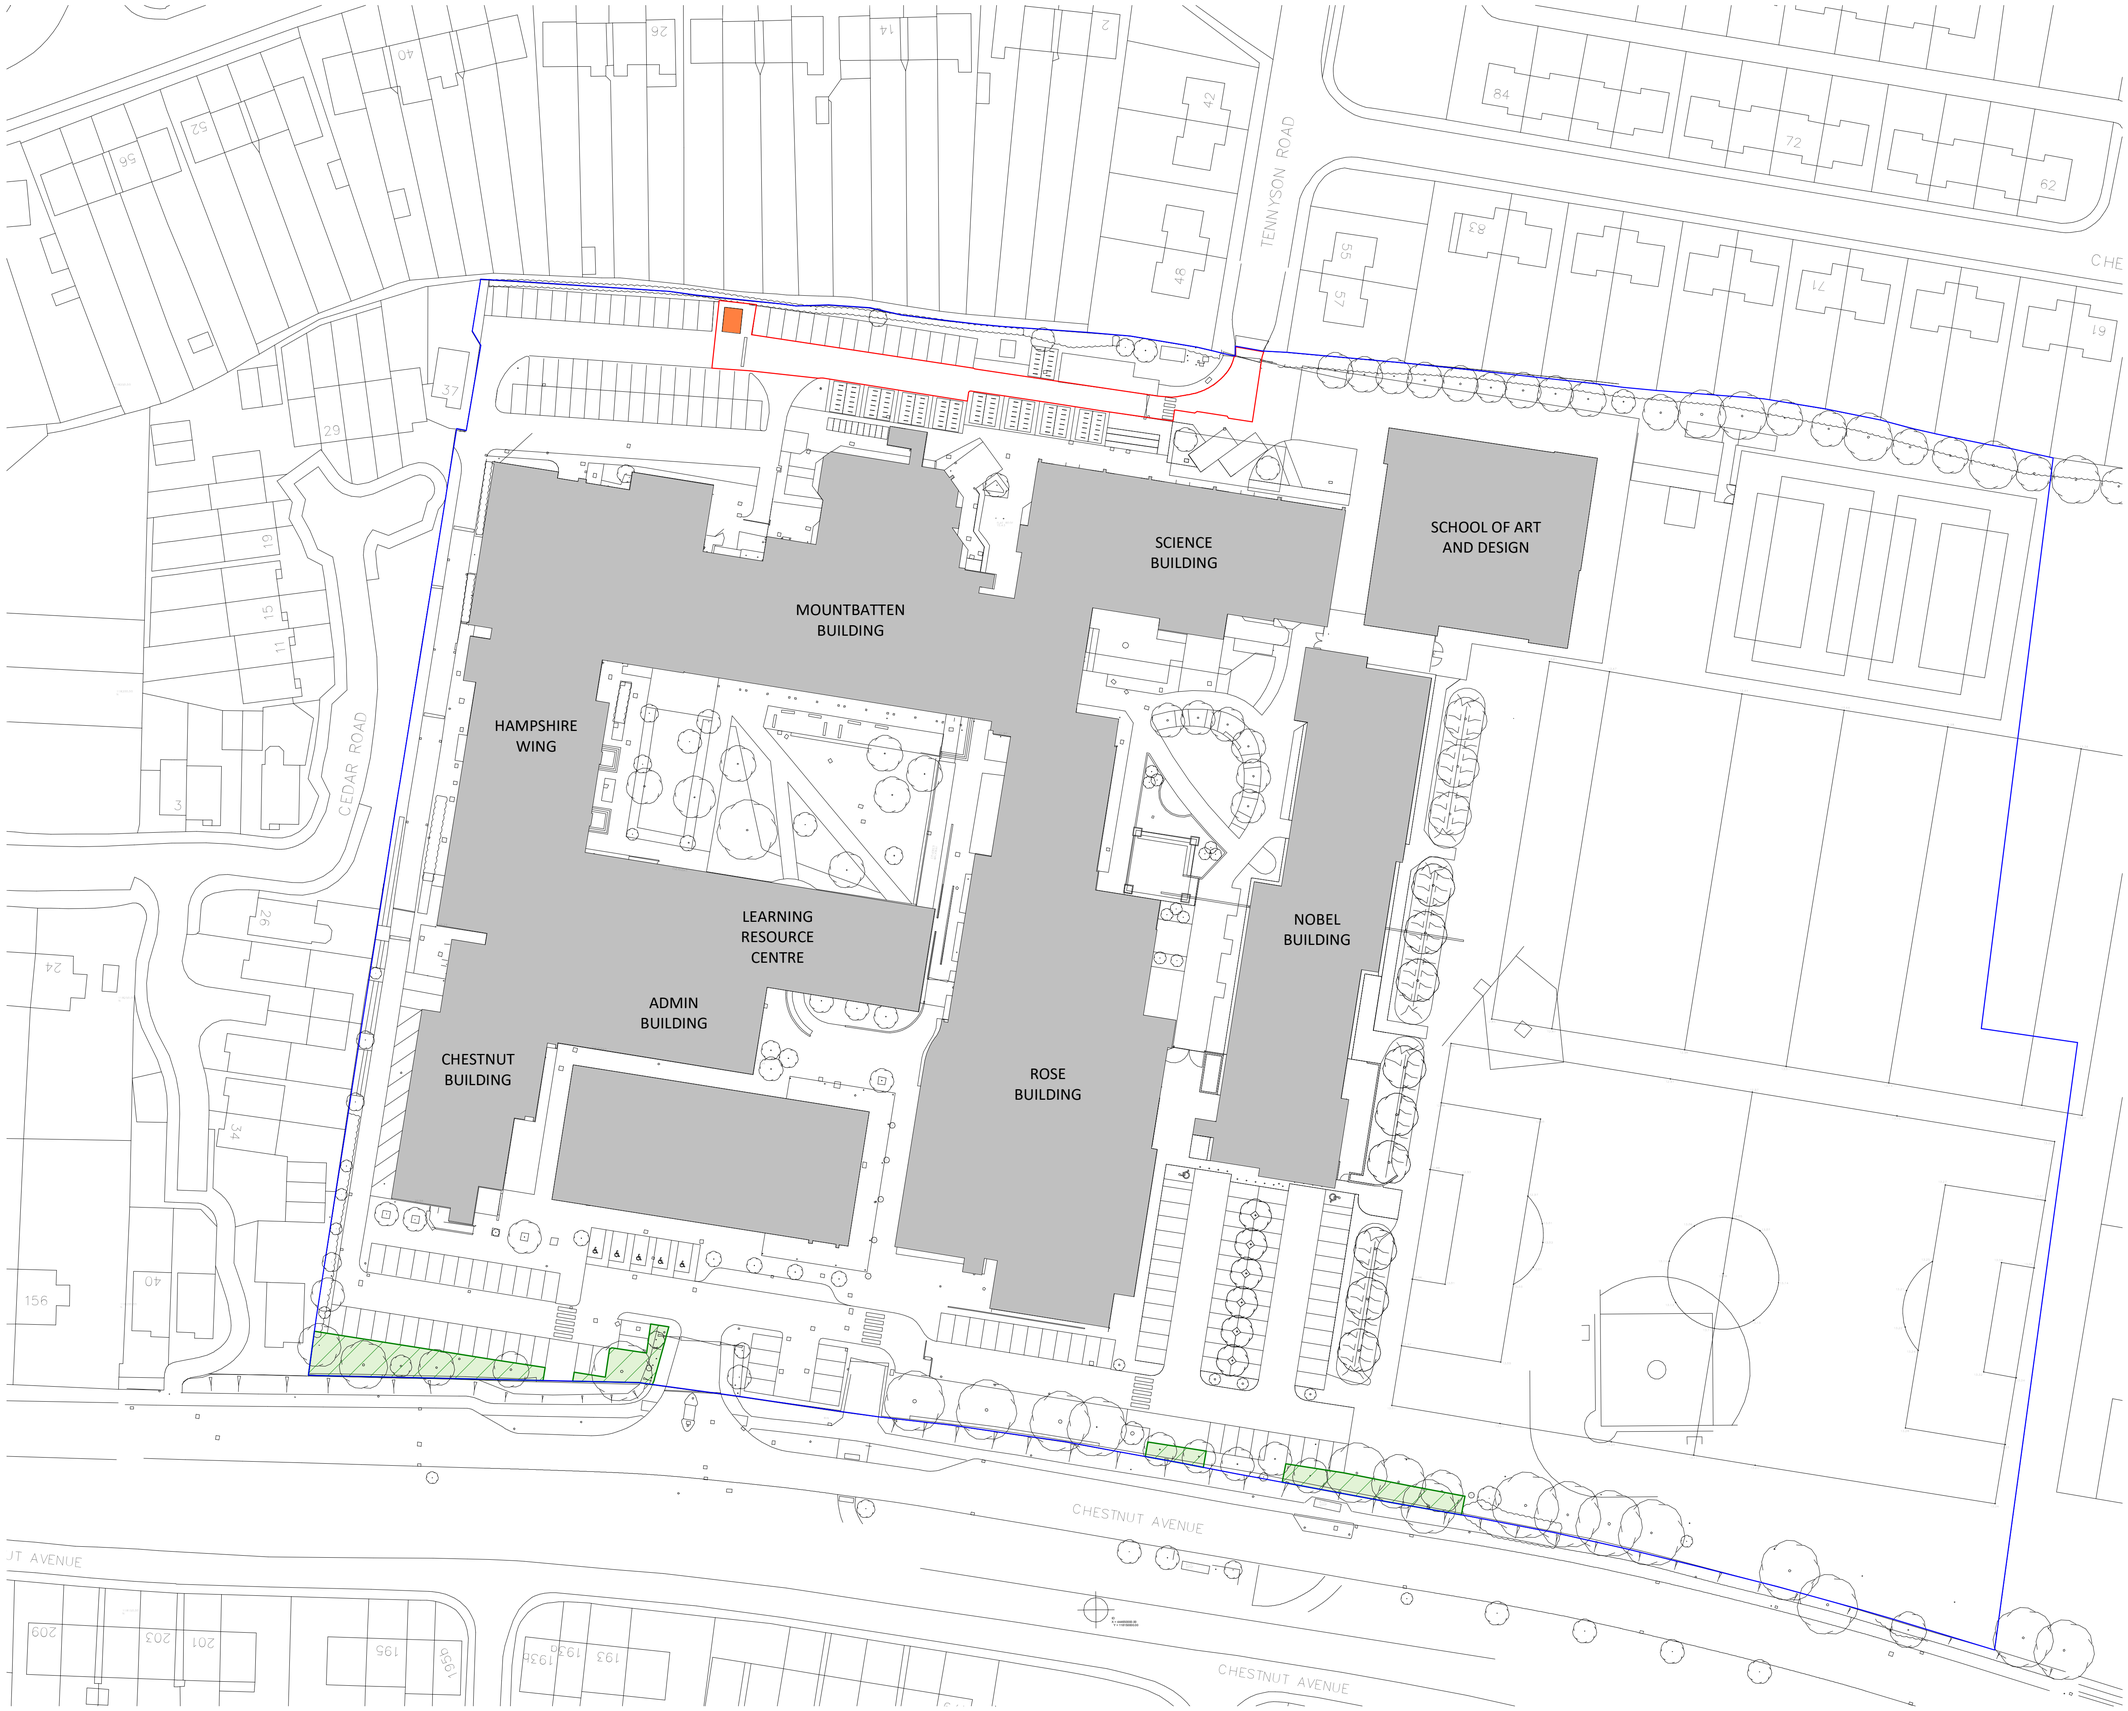

Responsibility is not accepted for errors made by others in scaling from this drawing.
All construction information should be taken from figured dimensions only.

NORTH

0 10 m 20 m 40 m

: Site Boundary

: Application Boundary

: Proposed Substation

: Proposed locations for enhancements to existing planting

STATUS	REV	DATE	DESCRIPTION
PL	PL01	08/08/2024	Planning Issue - New Substation

CLIENT
Barton Peveril College

REVISED BY
VG

CHECKED BY
JW

ORIGINATOR NO
155652

CONSULTANT
STRIDE TREGLOWN
www.stridetreglown.com

© Stride Treglown Limited ;;

PROJECT
BPC School of Art and Design
Chestnut Ave, Eastleigh, SO50 5ZA

DRAWING TITLE
Proposed Site Plan - New Substation

STATUS CODE
PL : Authorized and accepted

SCALE
1 : 500@A1

DRAWING USAGE: *Planning Issue*

PROJECT - ORIGINATOR - VOLUME - LEVEL - TYPE - ROLE - CLASS. - NUMBER
155652-STL-00-ZZ-DR-A-PL003

STATUS _ REVISION
PL_PL01