



Section A

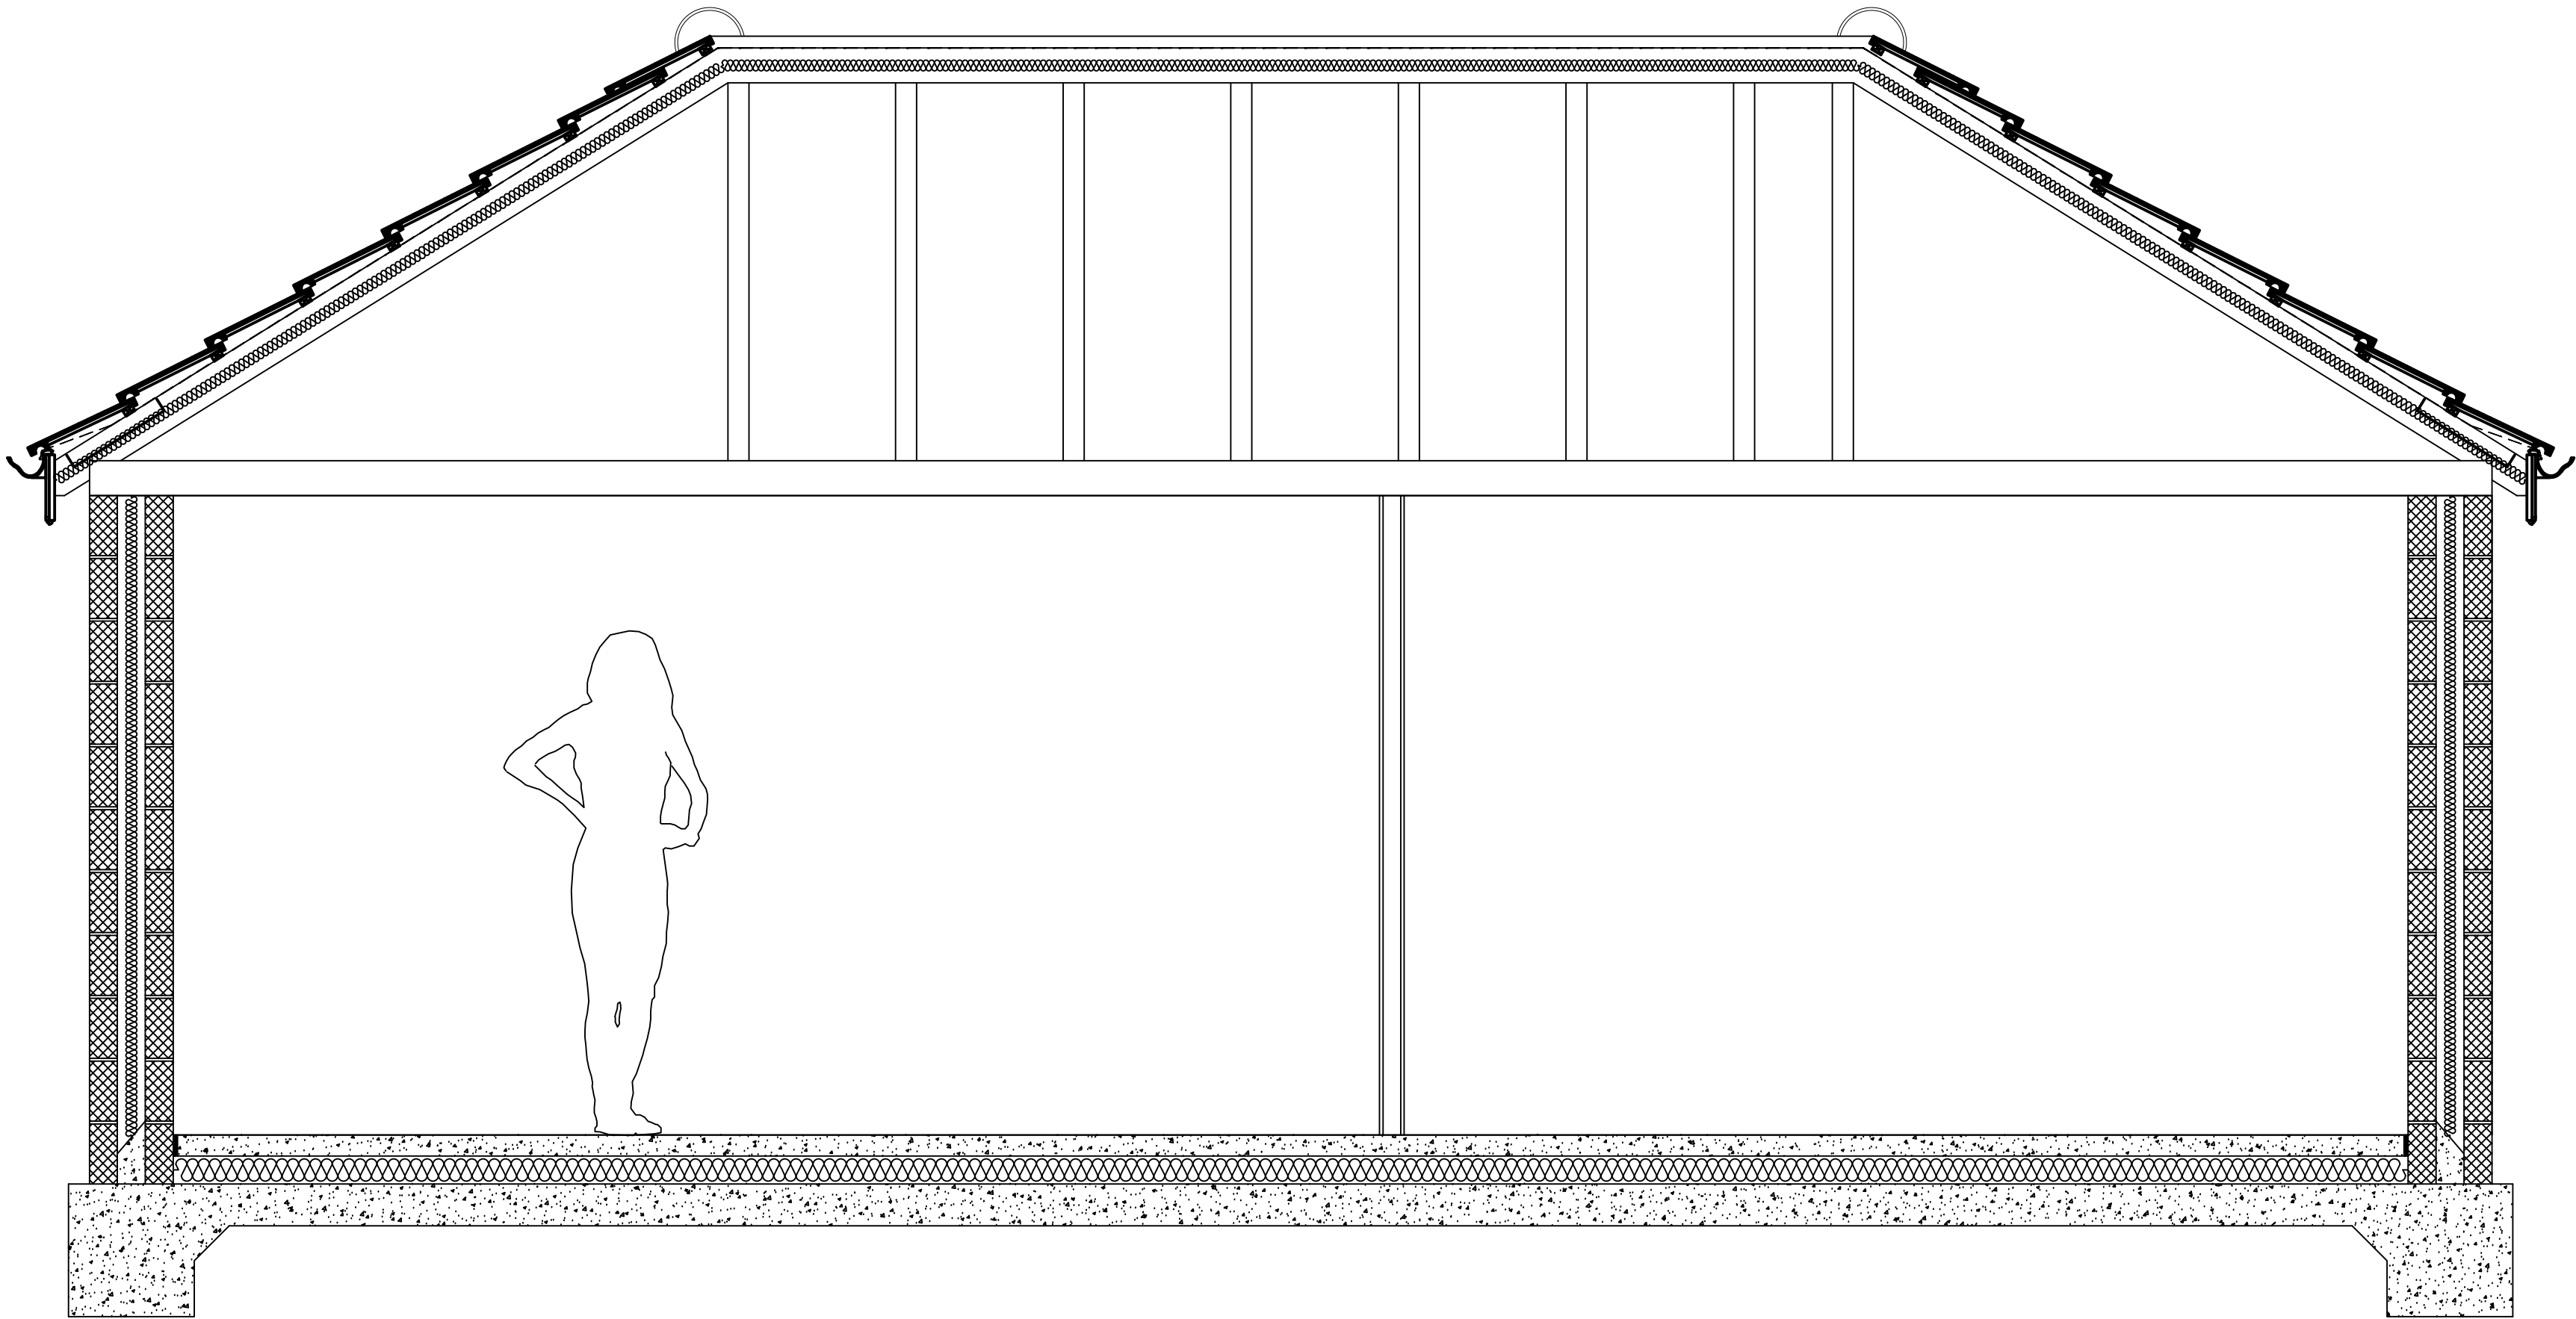

GA

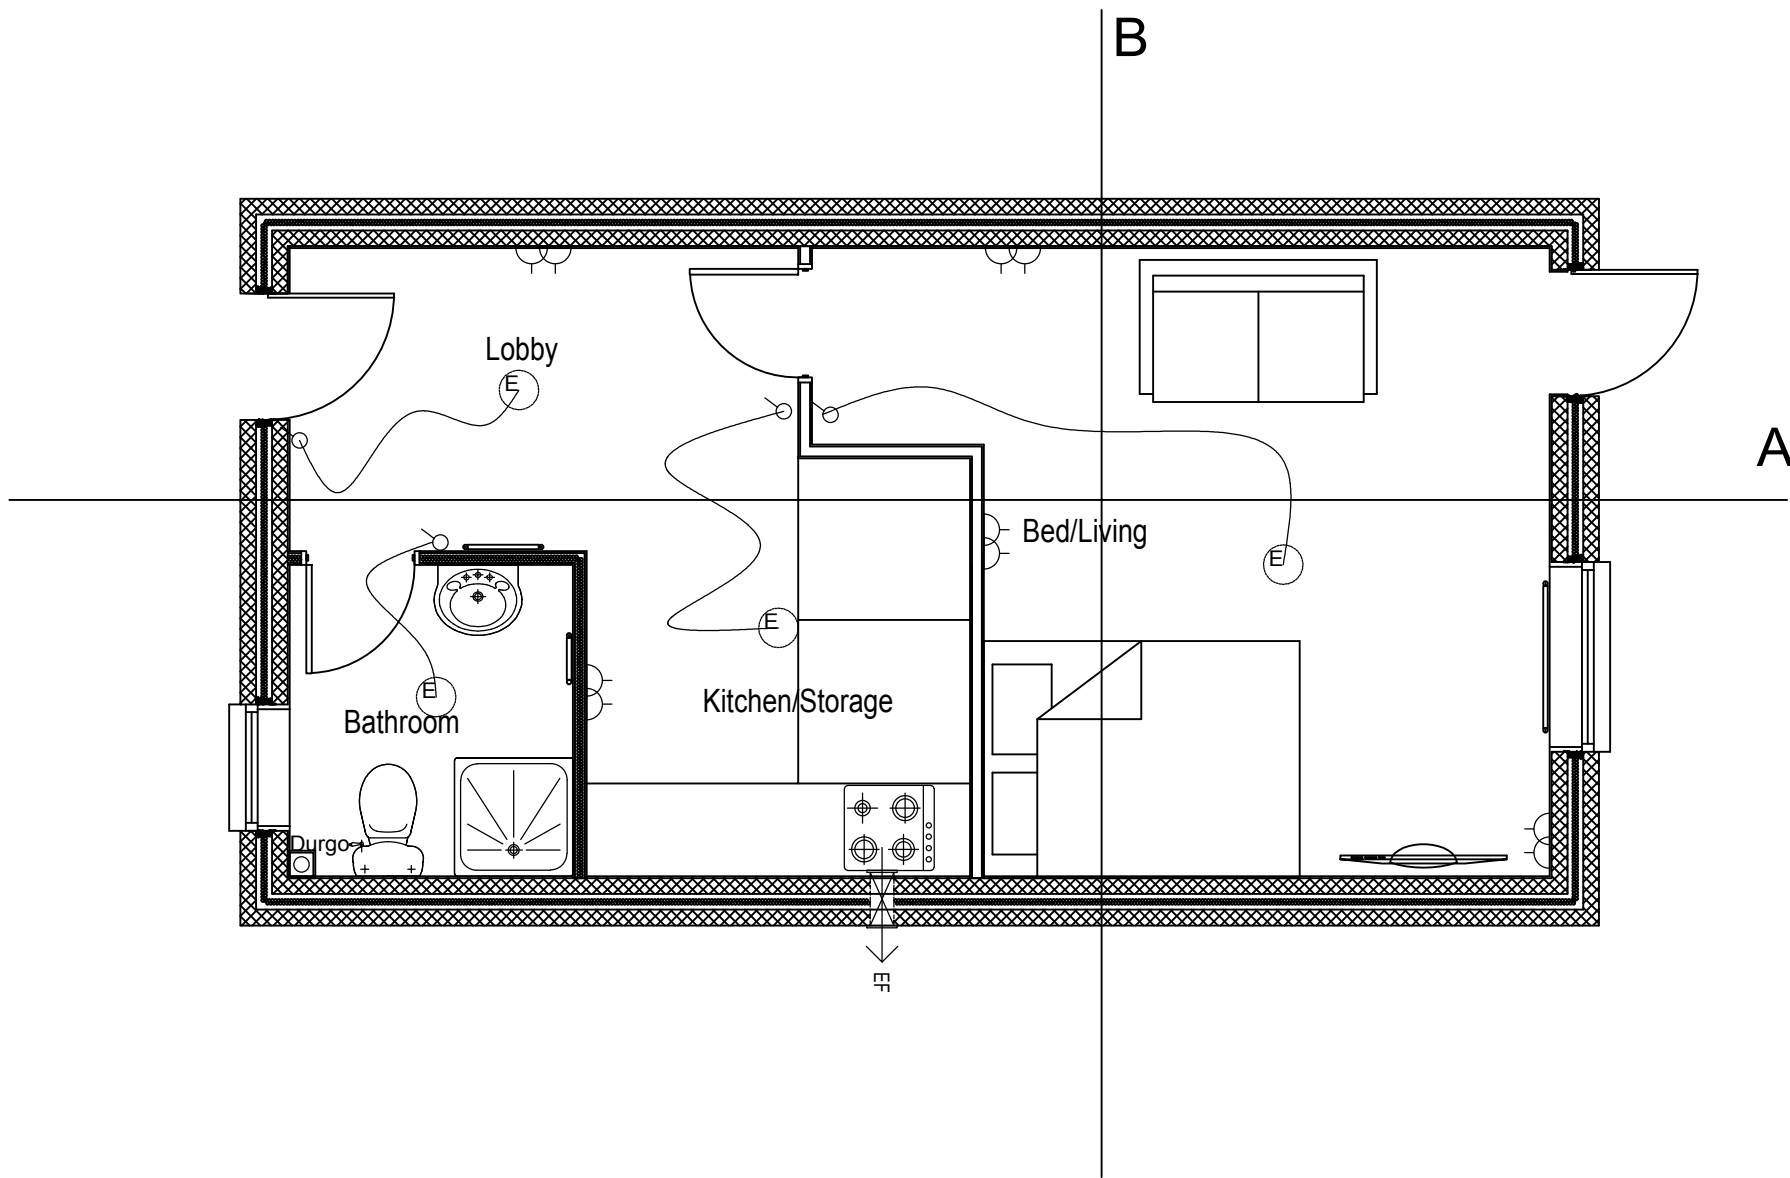

NORTHPOINT

SCALE

1:20 @A1

DISCLOSURE:

-ALL NEW AND EXISTING BUILDING WORK DIMENSIONS ARE CRITICAL TO THE CONSTRUCTION PROCESS.
-ALL DIMENSIONS ARE SUBJECT TO ON SITE SURVEY BEFORE BUILDING WORK COMMENCES, DRAWINGS MARKED PRELIMINARY ARE NOT TO BE BUILT OR MANUFACTURED FROM.
-THIS DRAWING IS SUBJECT TO COPYRIGHT OF **#architecture**.
- REPRODUCTION ONLY WITH WRITTEN AUTHORITY.
-DO NOT SCALE THIS DRAWING, CHECK DIMENSIONS AND REPORT DISCREPANCIES.
-ALL STRUCTURAL WORK WHERE MENTIONED ON THIS DRAWING IS SUBJECT TO A QUALIFIED STRUCTURAL AND CIVIL ENGINEER CALCULATIONS BEFORE BUILDING WORK COMMENCES.
-THESE PLANS MAY BE SUBJECT TO 'PLANNING & BUILDING REGULATION APPROVAL' OR ANY OTHER STATUTE IN LAW BEFORE THE COMMENCEMENT OF BUILDING WORKS.

#architecture


Studio
15 Frobisher Gardens
Sholing
Southampton
SO19 8RN

Delfan
Hamble Lane
Bursledon

PRELIMINARY

March 2017

Section B

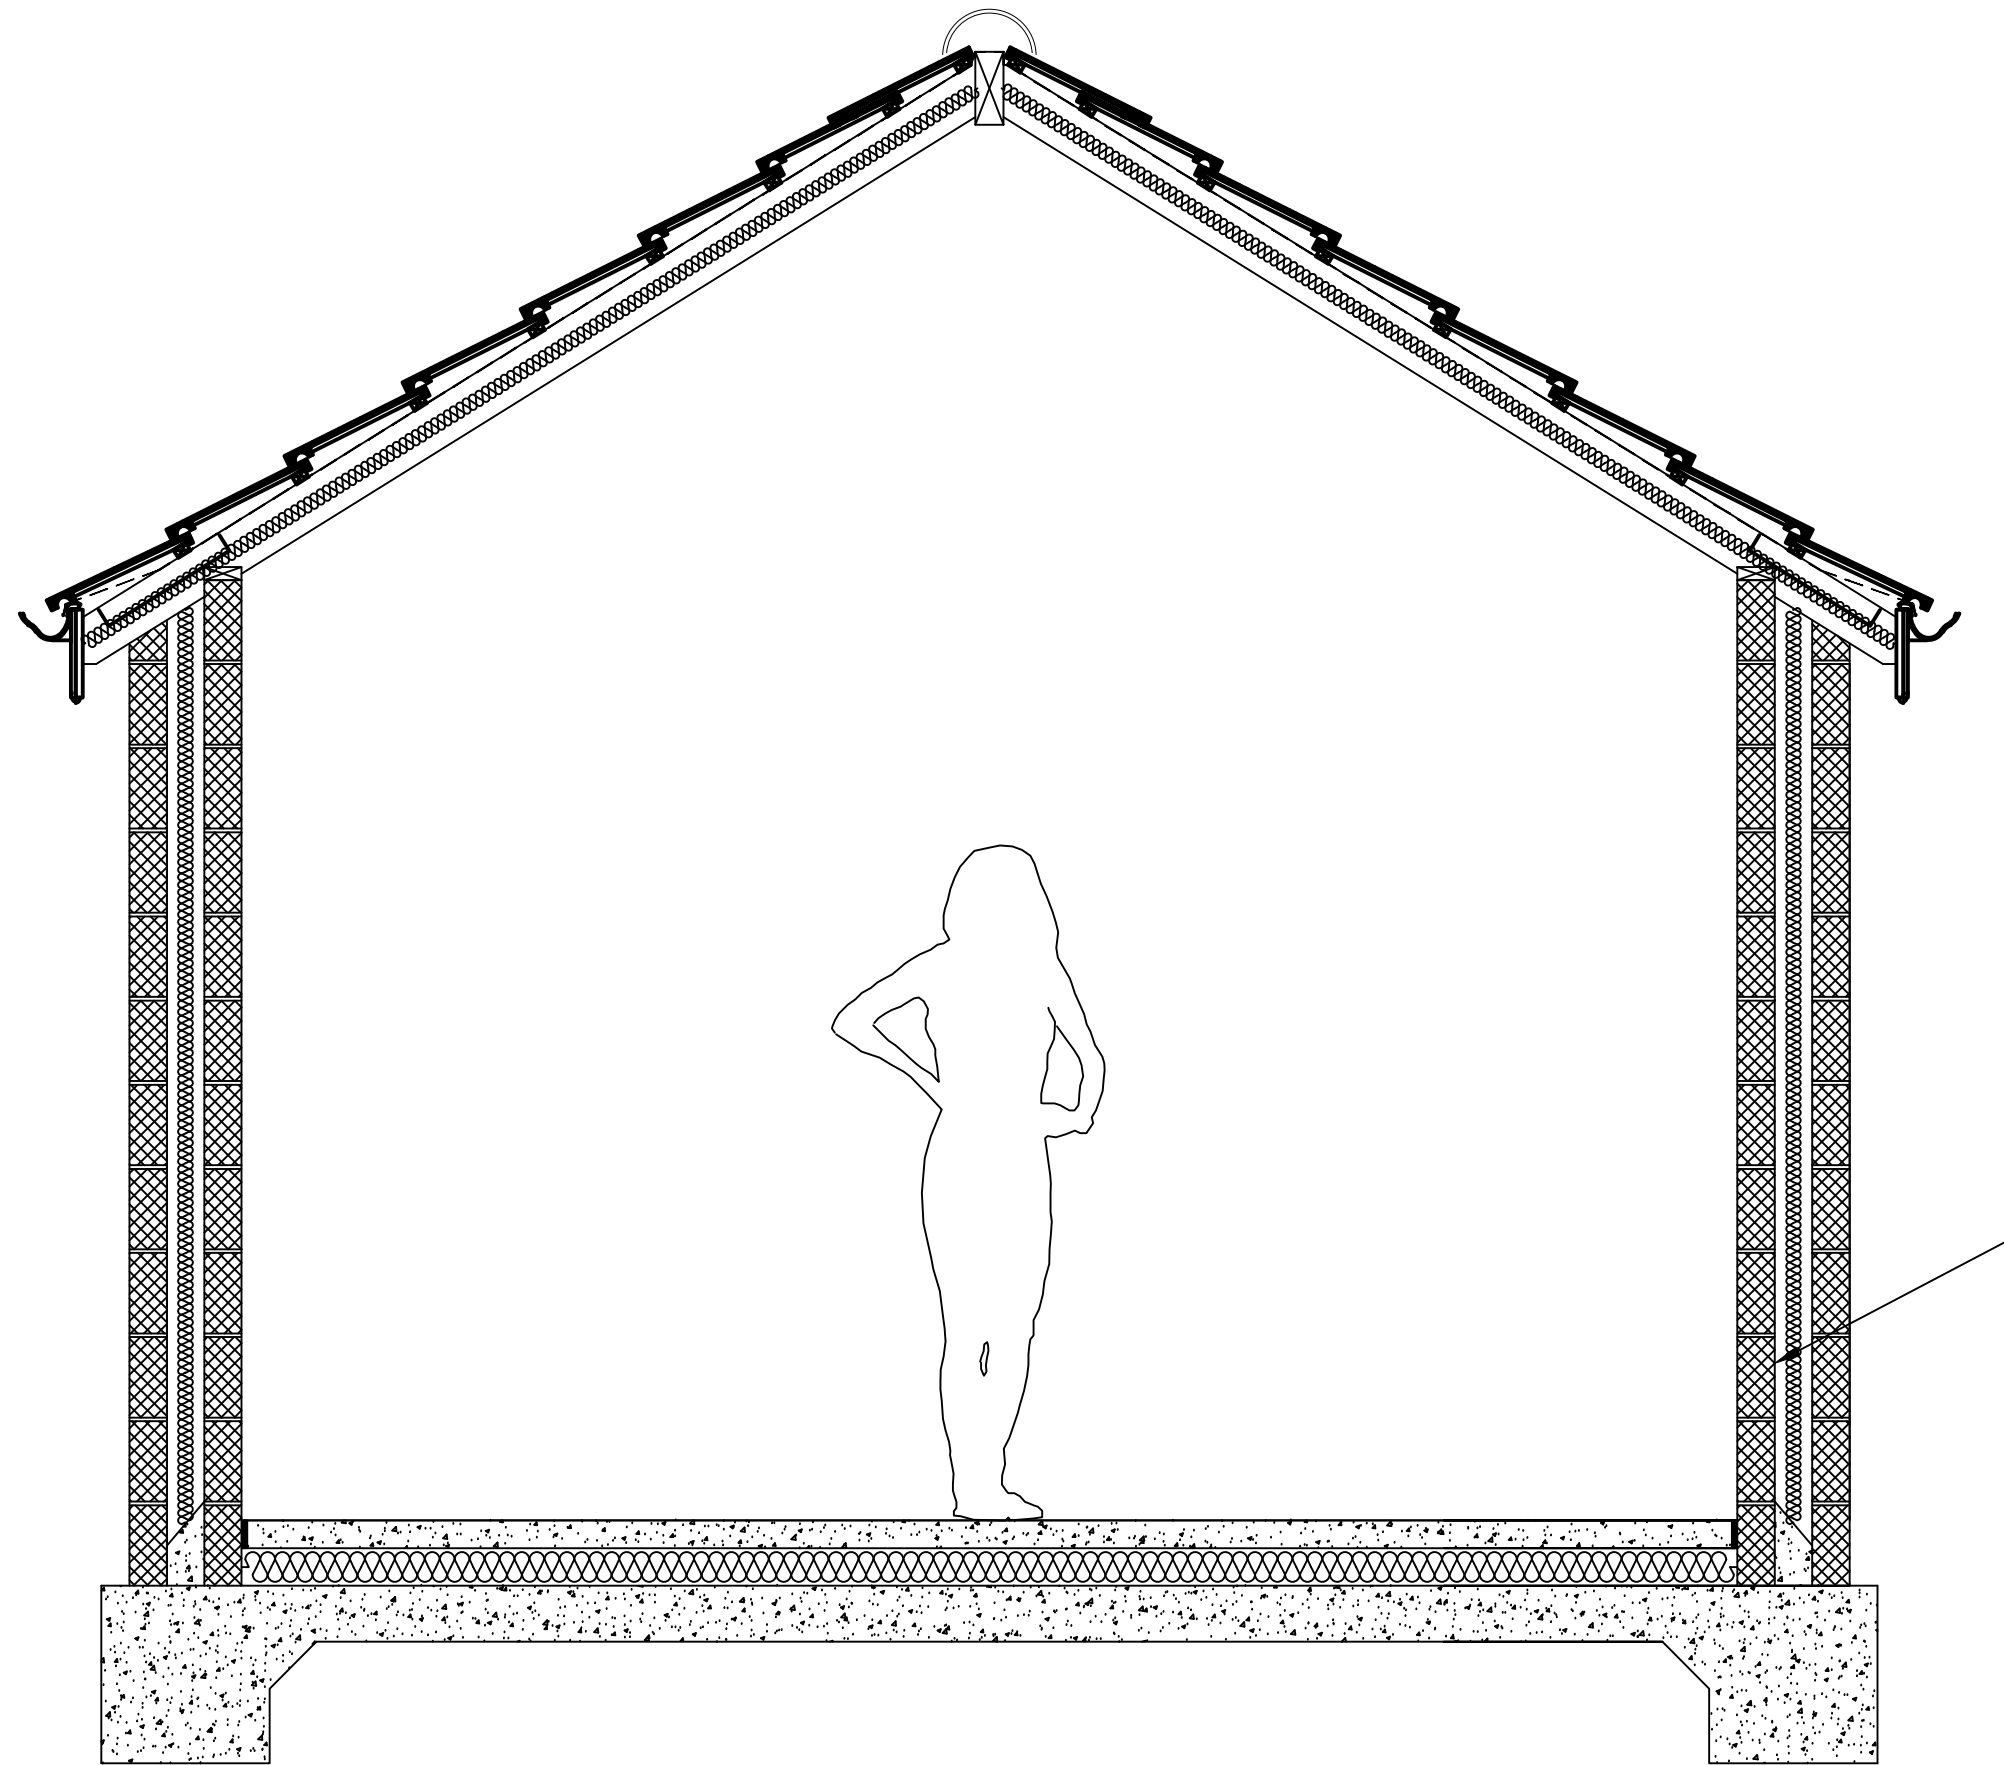

Roof Layout

