


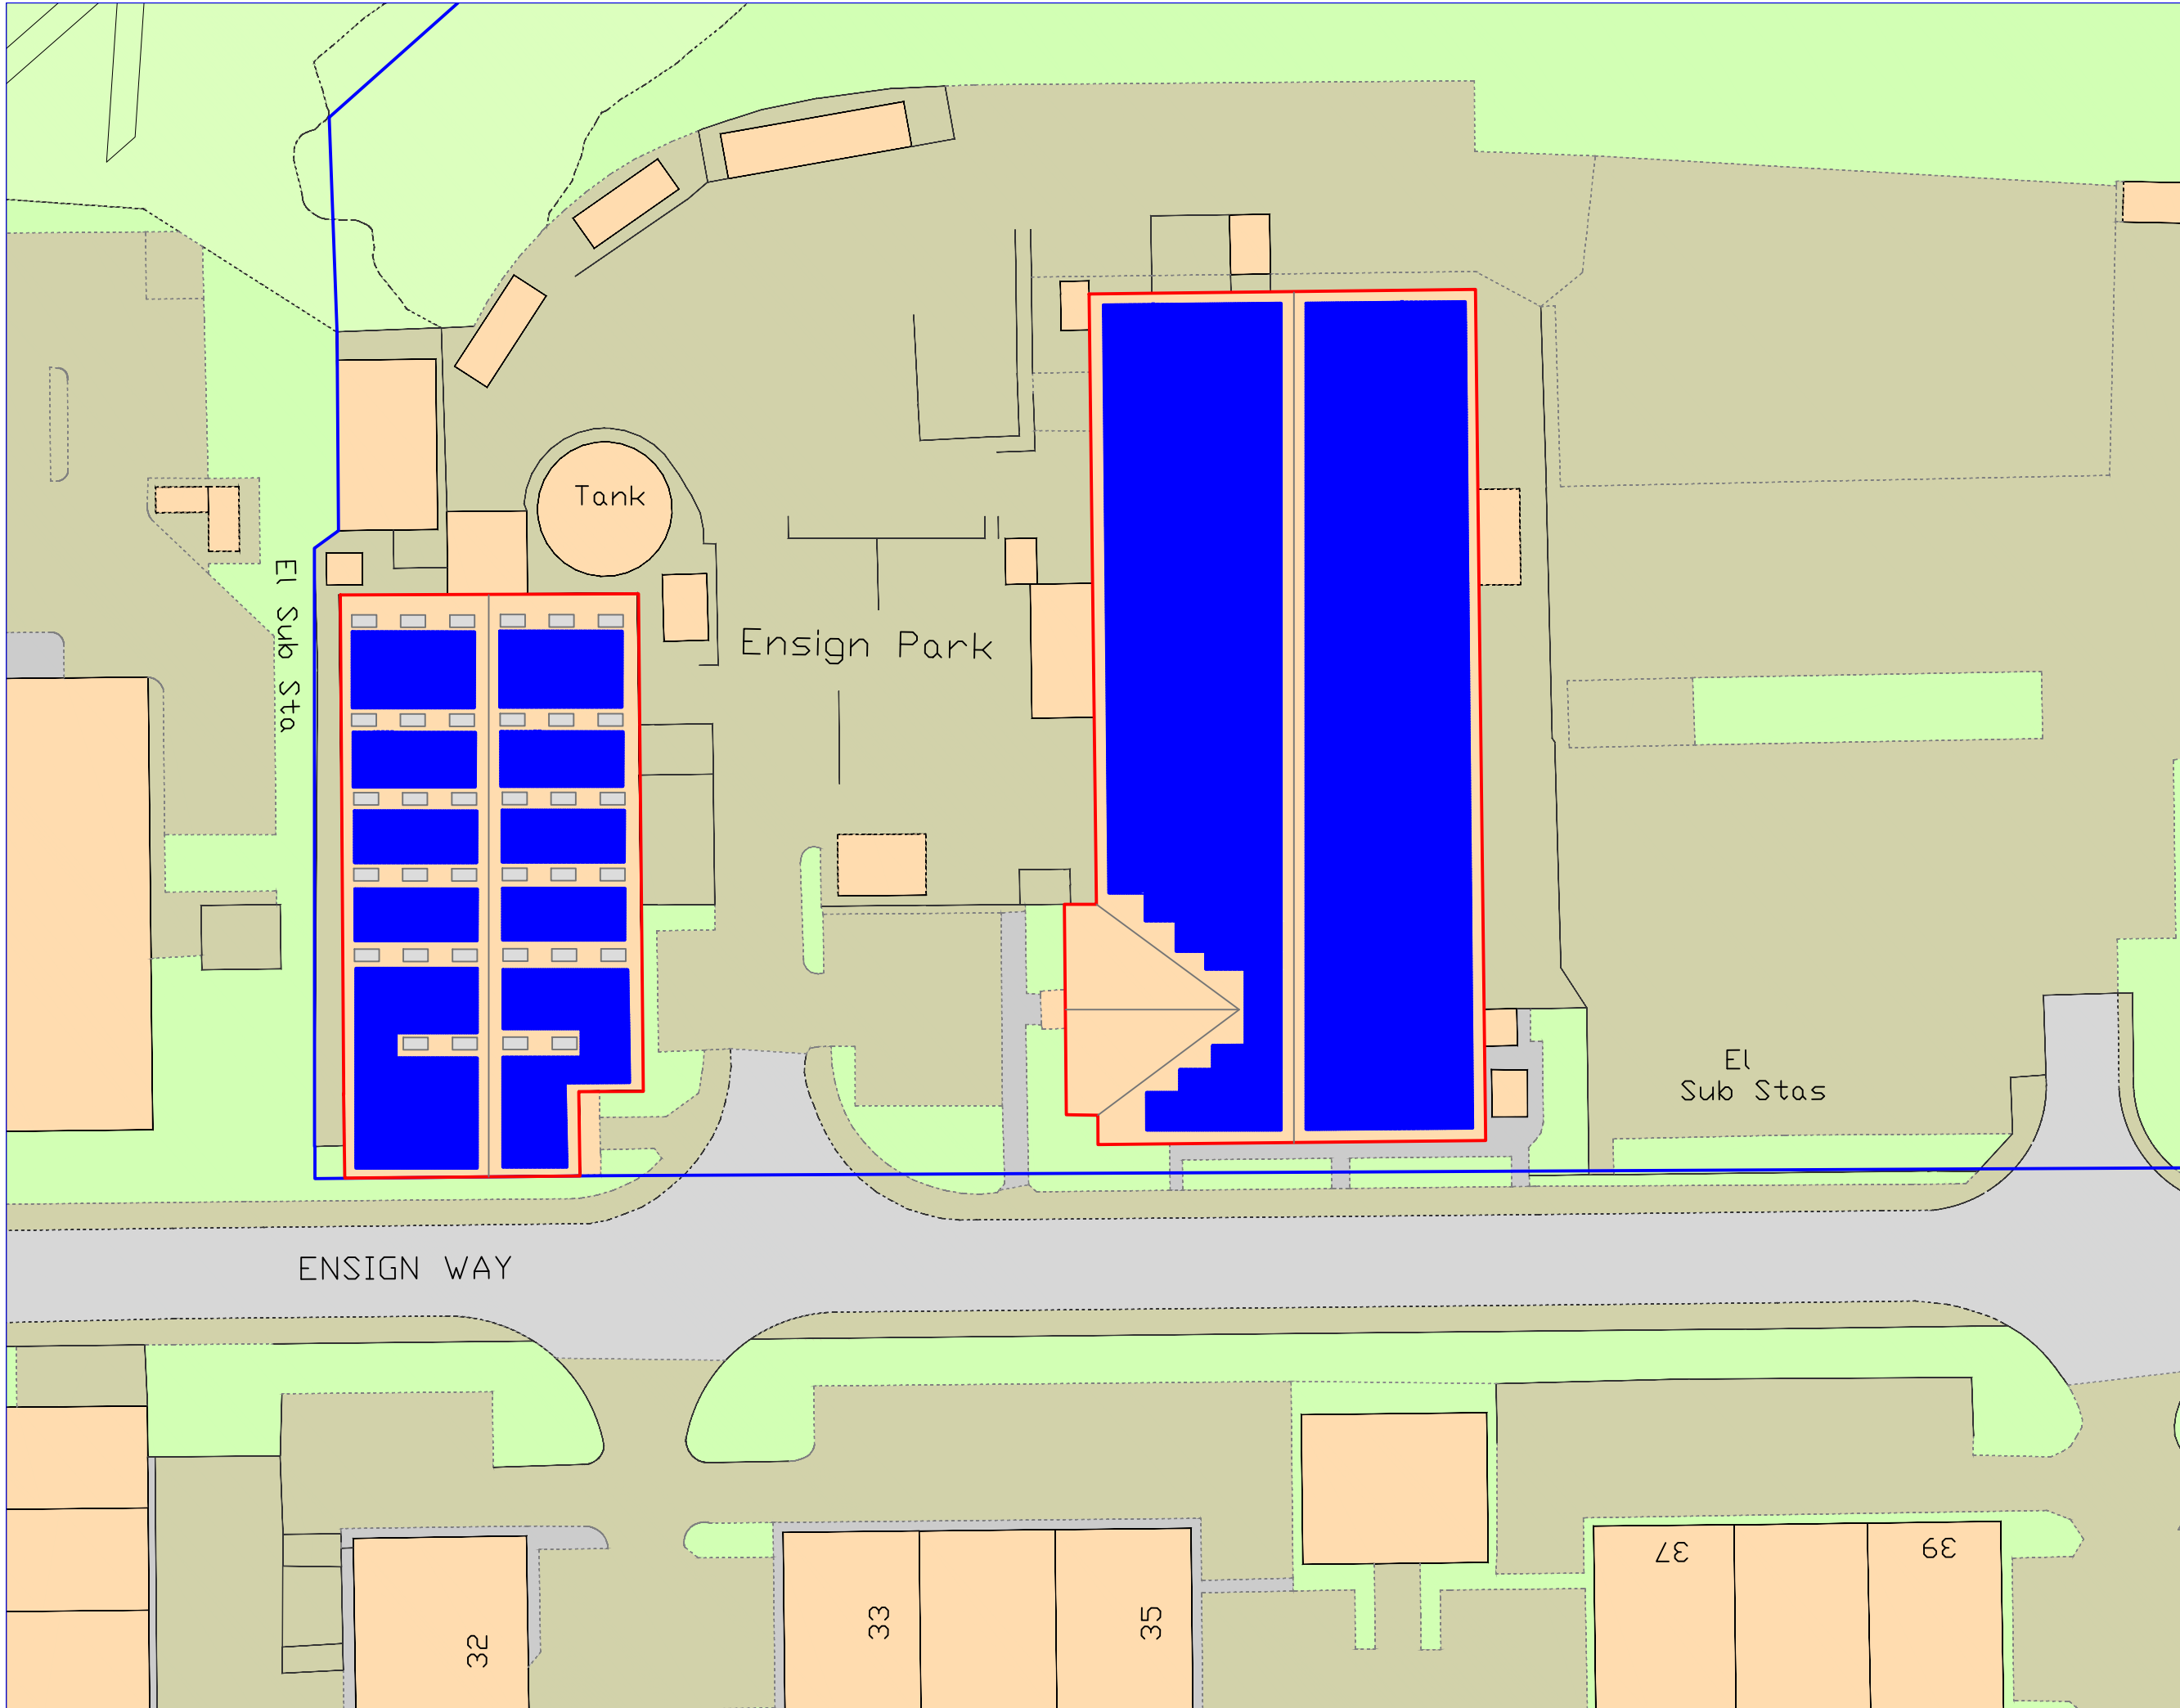

LEGEND

Site Boundary

Area= 3,427.79 m²

Property Boundary

Solar Panels

Skylights

Rev. Suffix

Date

Details

A

19/8/24

Updated OS Map to show two named roads

SITE

COOPERVISION
HAMBLE-LE-RICE
SOUTHAMPTON SO31 4RF

TITLE

ROOF MOUNTED
SOLAR GENERATION
BLOCK PLAN
SOUTH POINT 1 & 2

DWG. No.

CV-SP1-2-PV-002.2

REV

A

SCALE

1:500 @ A3

DATE

19/8/24

DRAWN

CG

STATUS

FOR APPROVAL

YLEM

Ylem Energy Limited

Edison House, Daniel Adamson Road,
SALFORD, M50 1DT

Telephone: +44 (0) 161 660 2222

YlemEnergy.com