


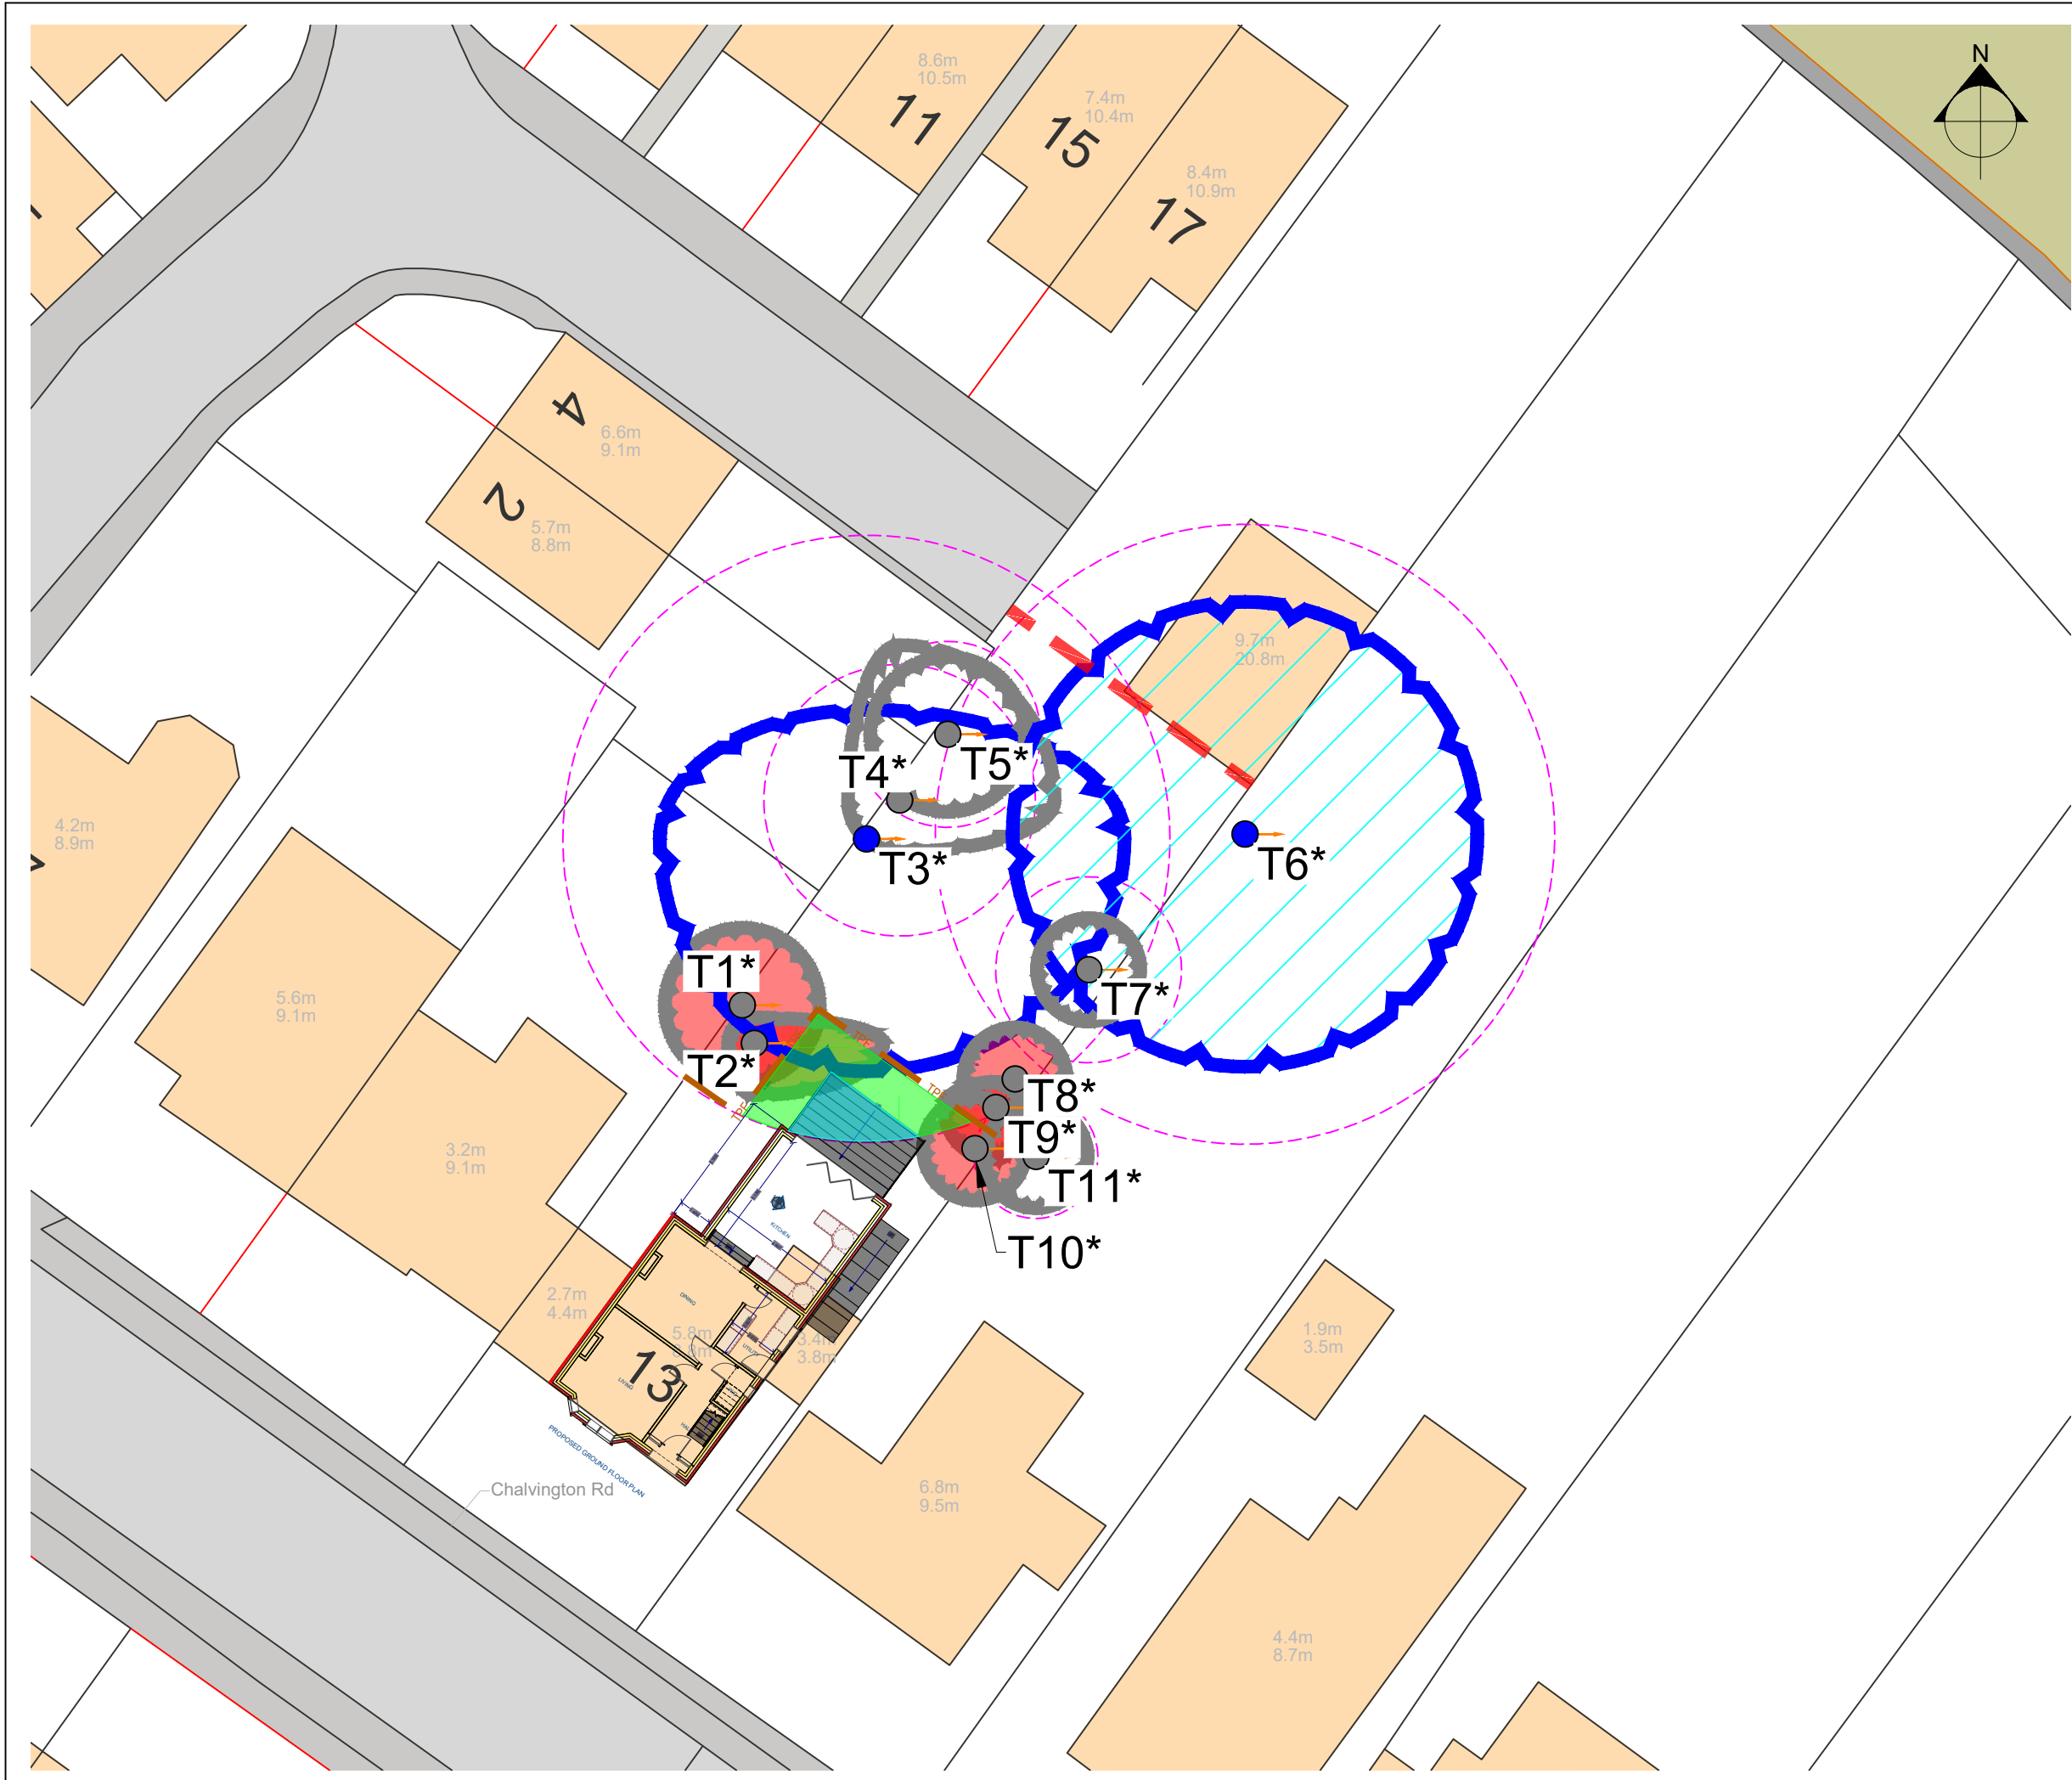

© Arb-Solute Tree Management Ltd



Key



Survey boundary.



Tree with numbered reference.
Canopy spread and coloured BS5837:2012 tree quality category as shown below.
* = Tree location estimated / not plotted on topographical survey

BS 5837:2012 Tree Quality Categories - Table 1



Category A - High quality



Category B - Moderate quality



Category C - Low quality



Category U - Unsuitable for retention



Root protection area (RPA)
Calculated in accordance with Section 4.6 - BS5837:2012



Tree protected by Tree Preservation Order No.TPO.591-E. Please check with Eastleigh Borough Council for further detail.



Tree with numbered reference. Red hatch proposes tree removal.



Ground protection within exposed RPA proposed.
100mm non compressible layer with ground protection boards pinned down on top.



Tree with numbered reference. Red hatch proposes tree removal.



Above ground construction requiring no-dig into RPA.

B	Updated Layout	JN	JH	19.08.24
A	Updated Layout	JN	JH	03.06.24
Rev	Description	By	CB	Date



ARB-SOLUTE
TREE MANAGEMENT

7 Latimer Street, Romsey, Hampshire, SO51 8DF
E: info@arb-solute.co.uk

Client

Mr & Mrs Smith

Project

13 Chalvington Road
Chandlers Ford, SO53 3DY

Title

Preliminary Tree Protection & Removal Plan

Status

For Planning

Drawn By

JN

Scale @ A3

1:150 (Do Not Scale From This Plan)

Date Created

June 2024

Drawing / Figure Number

ARBS_1012_110

Rev

B

arb-solute.co.uk