


© STRINGENT COPYRIGHT:
This drawing has been produced for:
Mr Rudra Mishra
and prepared for submission as part of any statutory
Applications. It is not intended for use by any other person or
for any other building project or purpose without prior
permission from Toldfield Architects Ltd.

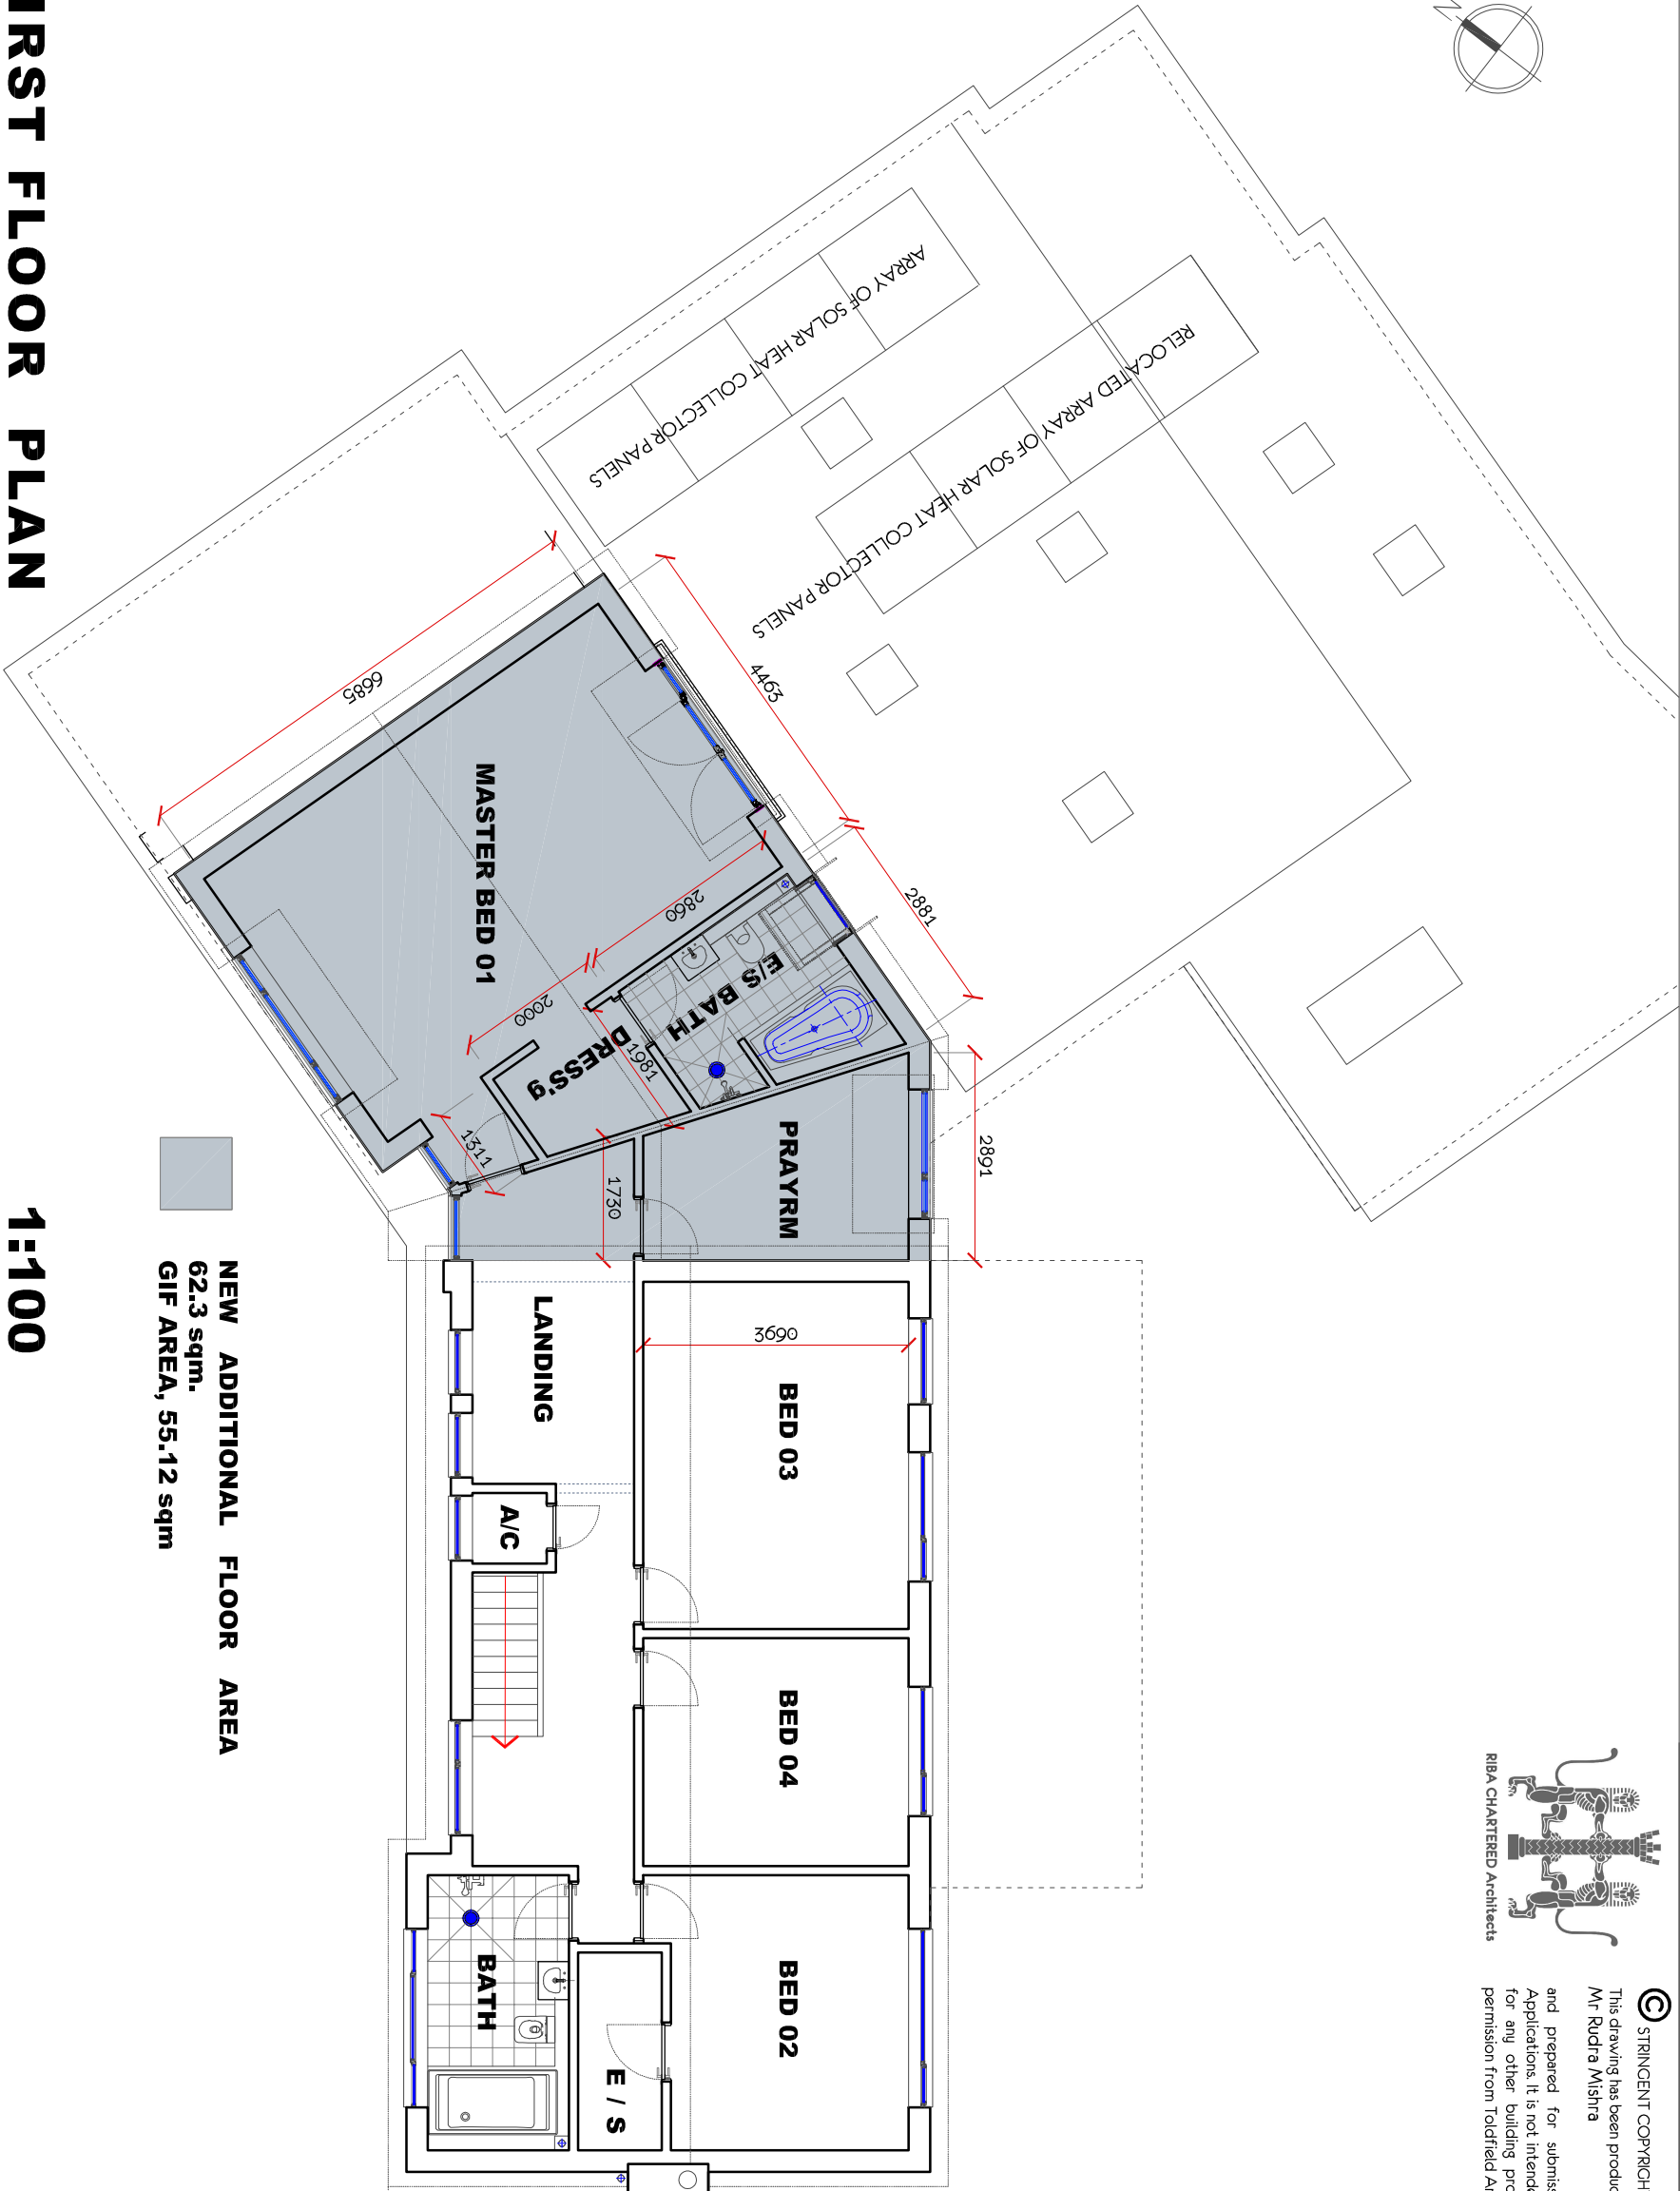

PROPOSED FIRST FLOOR PLAN

1:100

TOLDFIELD ARCHITECTS Toldfield Architect Ltd 5 Freemanthe Business Centre 152 Millbrook Road East Southampton SO15 1JR Tel: 023 80 236165 Emails: info@toldfieldarchitects.co.uk adi@toldfieldarchitects.co.uk kourosh@toldfieldarchitects.co.uk Web: www.toldfieldarchitects.co.uk																		
Project Name and Address: Proposed first floor side extension, minor internal remodelling & external cladding alterations @ 5 Merton Close, C/Ford			Project Ref:		Origin:		Zone:		Level:		Type:		Role:		Number:		Rev:	
			231102		TA		- 01		- 01		P		- A		- P08		- B	
Client: Mr Rudra Mishra			Status:															
Drawing Title: Proposed First Floor Plan			Appraisal															
			TA Code:		Project Stage:		Sheet @ A3:		Date:		Rev:							
			231102		Planning		1:100		App. 2024									
			B		Extension length & ridge height reduced		Window repositioned		12/08/24									
			A		Extension width & ridge height reduced		Window revised		05/08/24		Kourosh							
											Dr:		Ch:					