

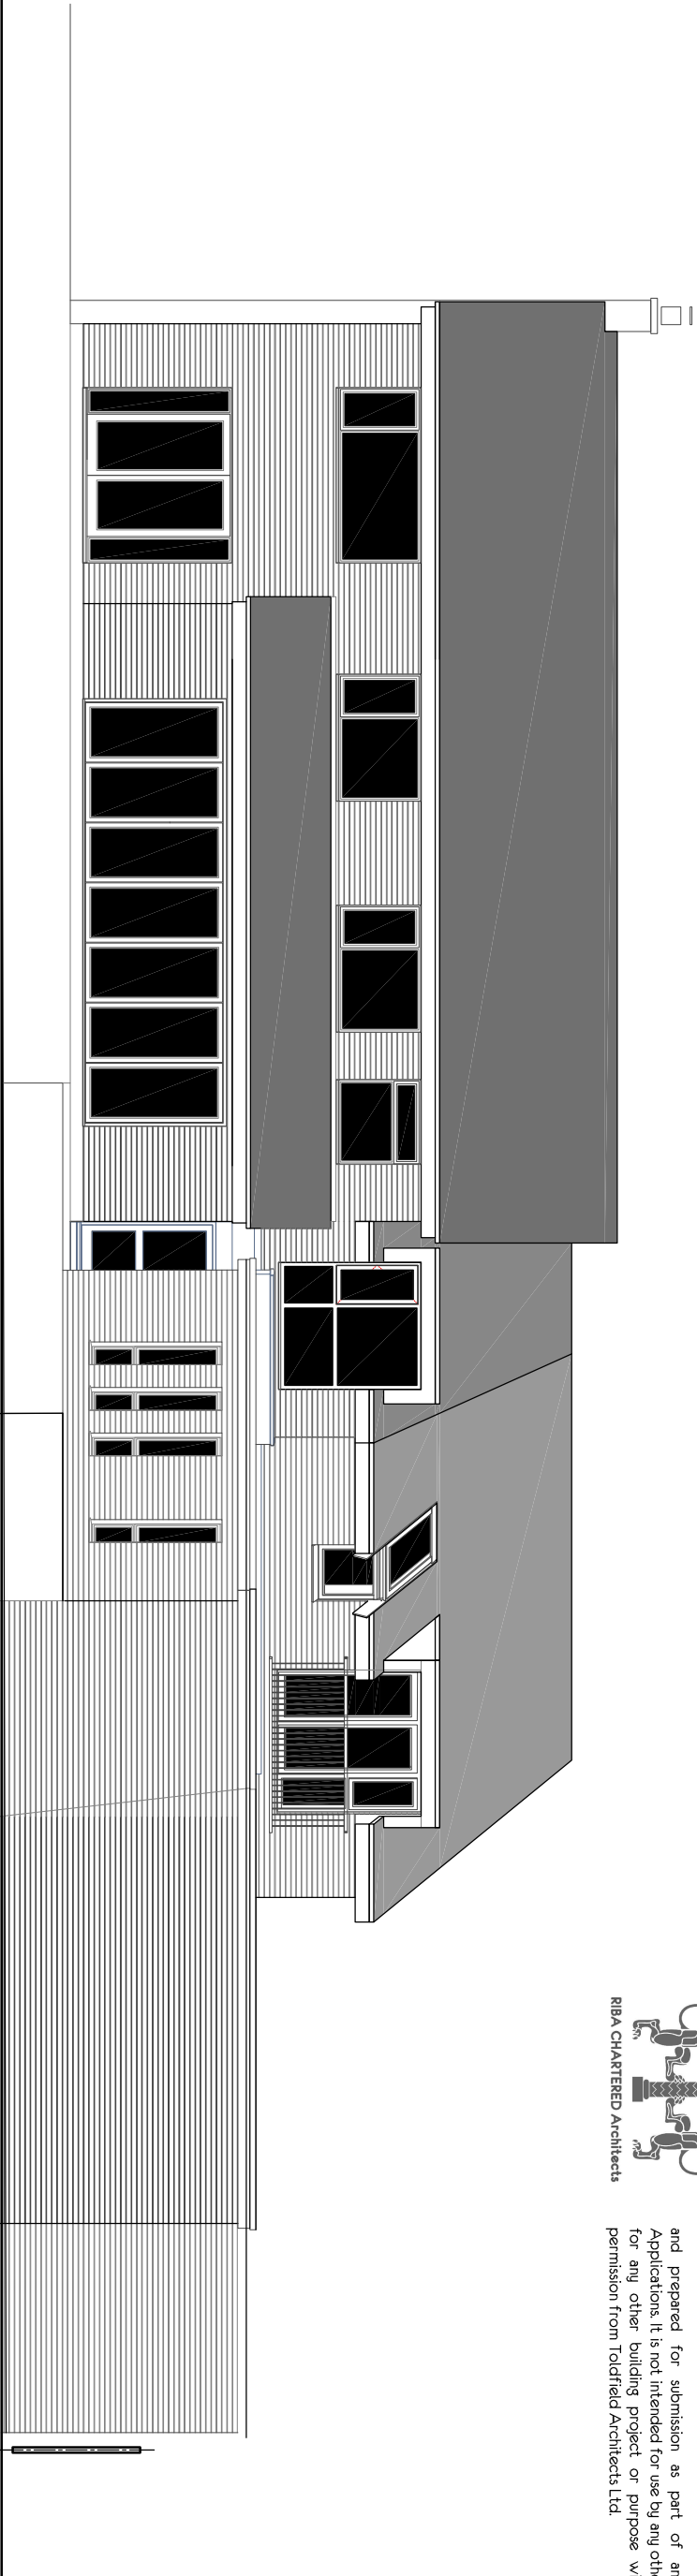


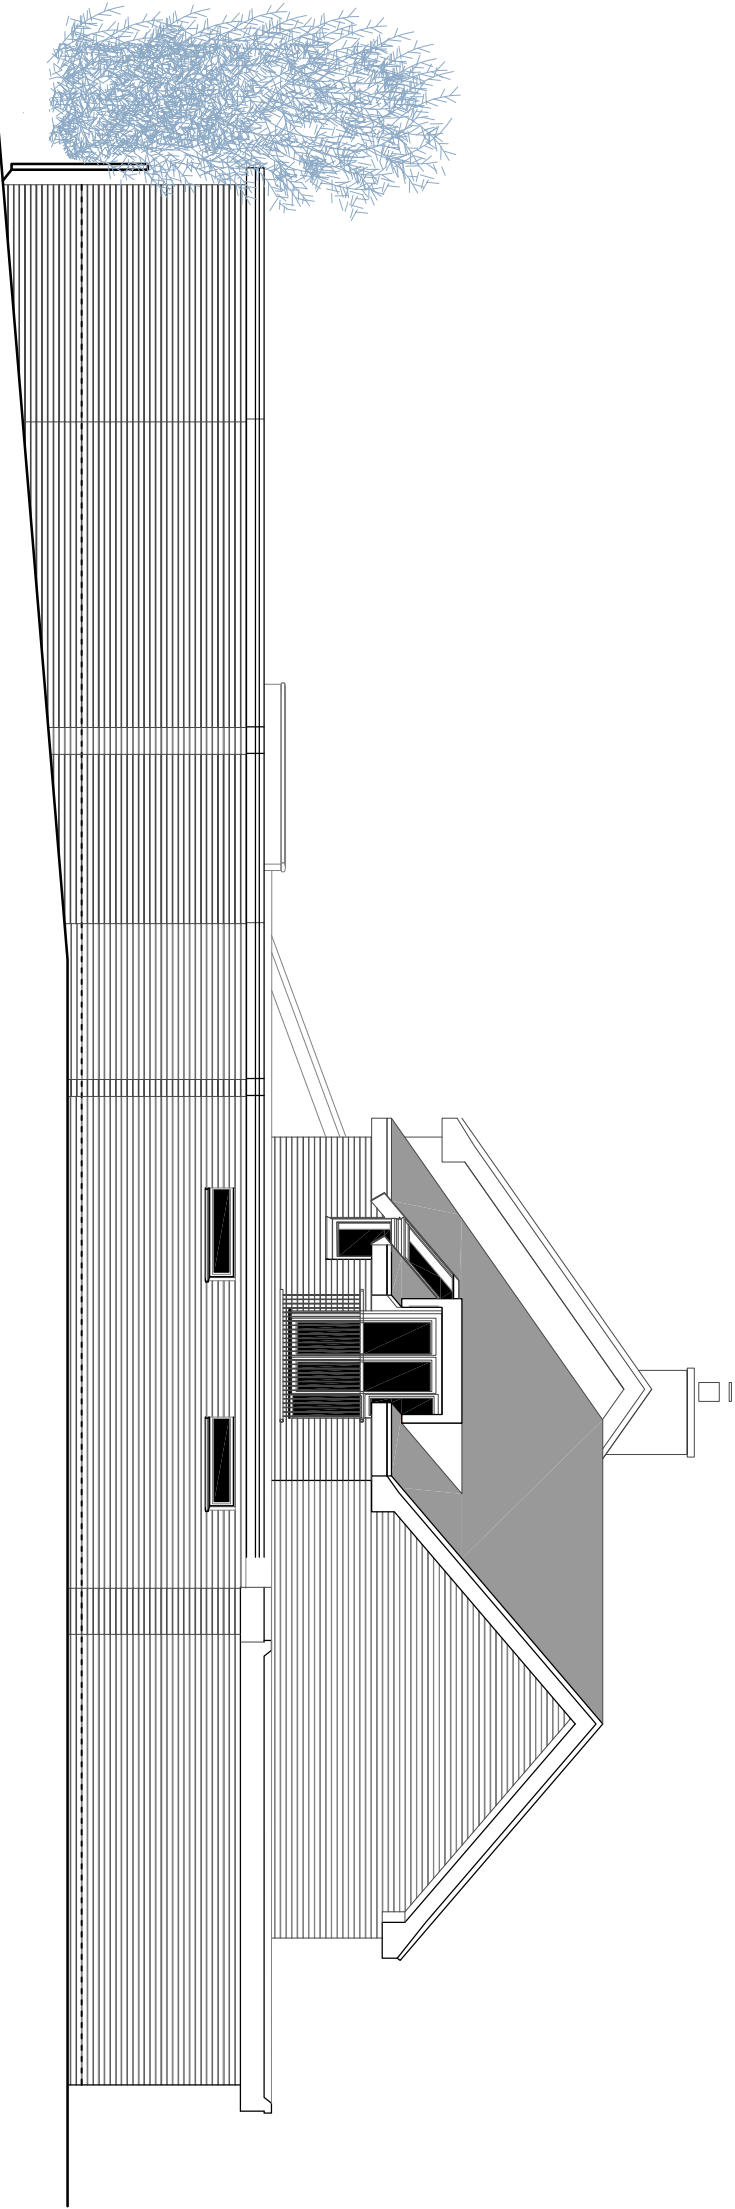

PROPOSED REAR ELEVATION S / E 1:100

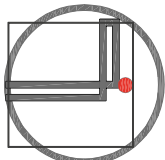

PROPOSED SIDE ELEVATION N / E 1:100

 TOLDFIELD ARCHITECTS Toldfield Architect Ltd 5, Freemanle Business Centre 152 Milbrook Road East Southampton SO15 1JR Tel: 023 80 236165 Emails: info@toldfieldarchitects.co.uk adi@toldfieldarchitects.co.uk kourosh@toldfieldarchitects.co.uk Web: www.toldfieldarchitects.co.uk										Project Name and Address: Proposed first floor side extension, minor internal remodelling & external cladding alterations @ 5 Merton Close, C/Ford										Project Ref: TA - 01 - 01 E - A - P11 - B	
Client: Mr Rudra Mishra										Status:	
Drawing Title: Proposed Rear Elevation (S/E), and Side Elevation (N/E)										Appraisal	
TA Code										Project Stage:										Sheet @ A3:										Date:										Rev:										Comments:										Dr:										Cr:	
231102										Planning										1:100										App. 2024	